




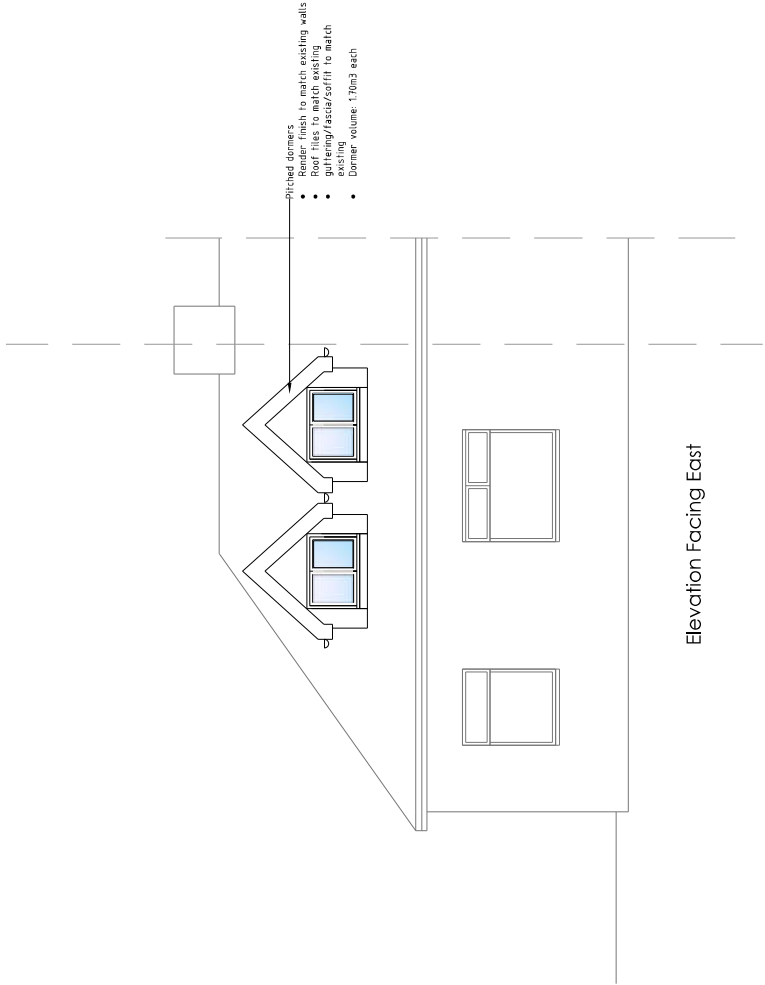


Elevation Facing East

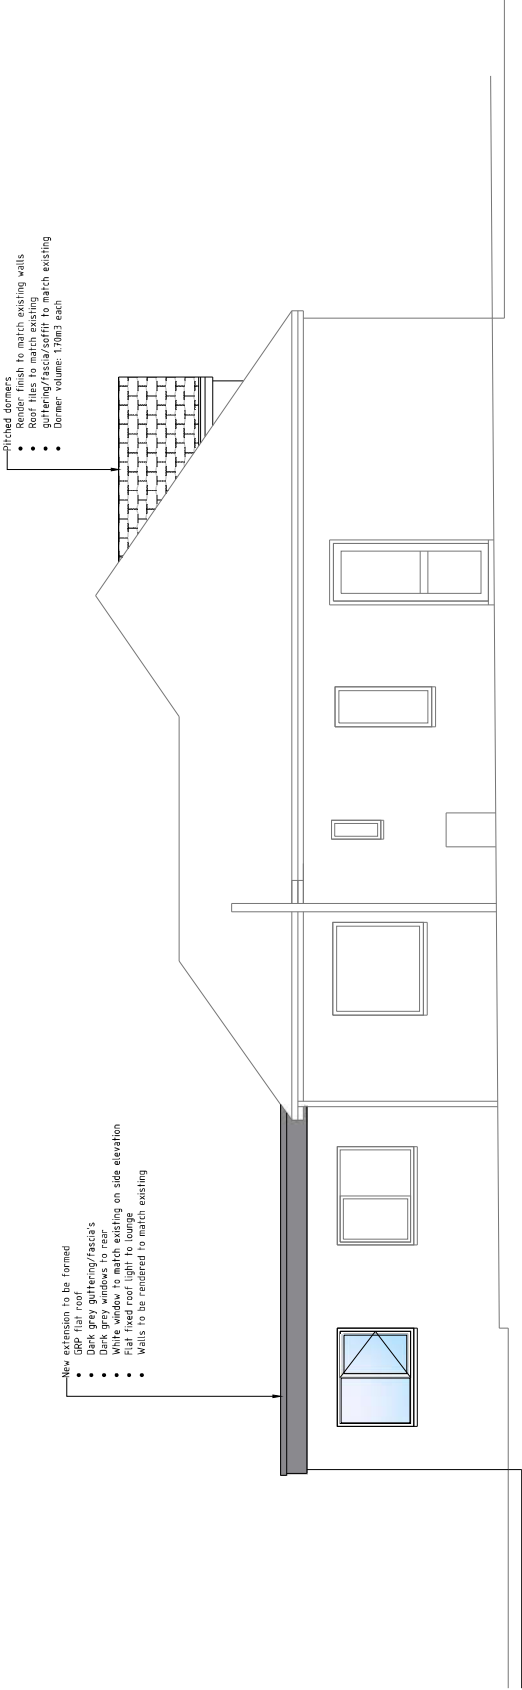

Elevation Facing South

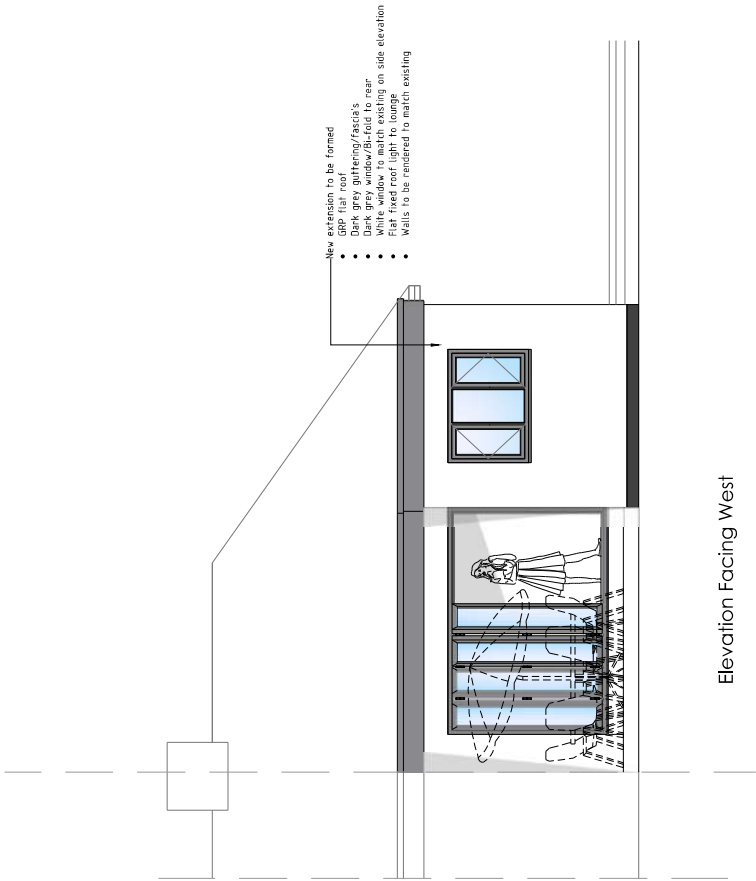

Elevation Facing West

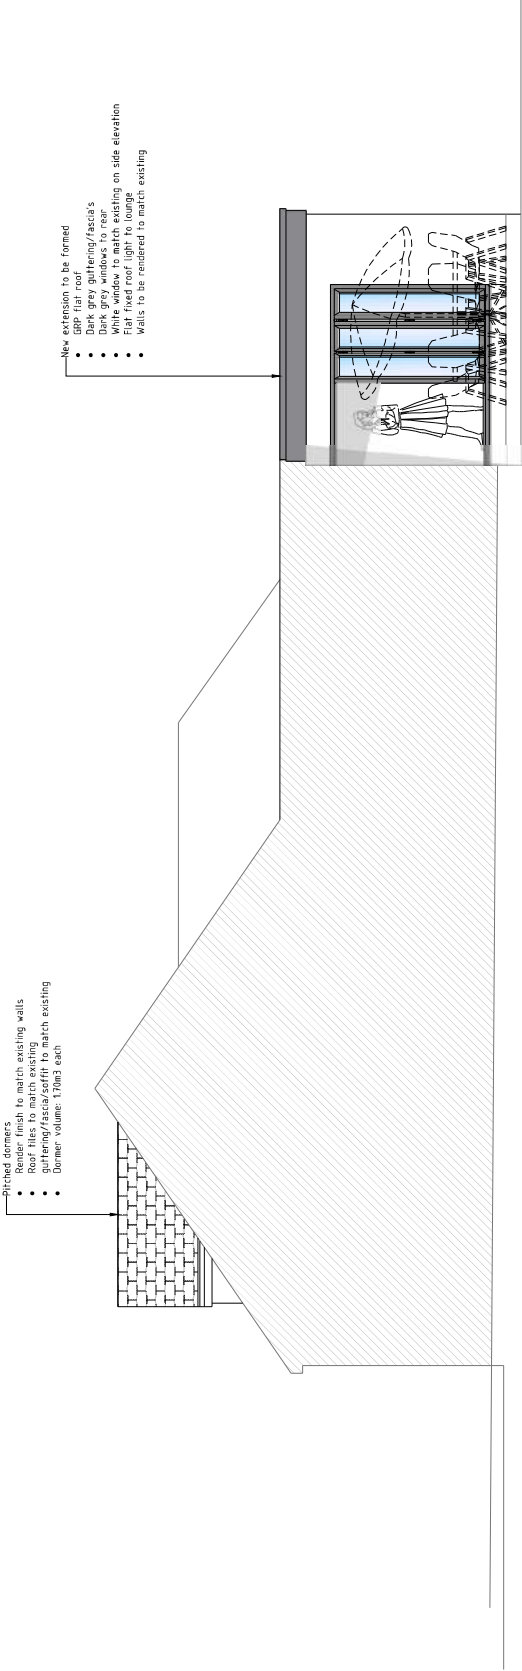

Elevation Facing North



DRAWING TITLE		No	REVISION	DATE	
Proposed Elevations					
Planning Application					
STATUS					
SCALE	1:100 @ A3			DATE	20.08.2018
DRAWN BY	DE			DRAWING NO	PA-292-07

PROJECT TITLE	
Proposed Development at	
49 Fir Copse Road	
Waterlooville	