
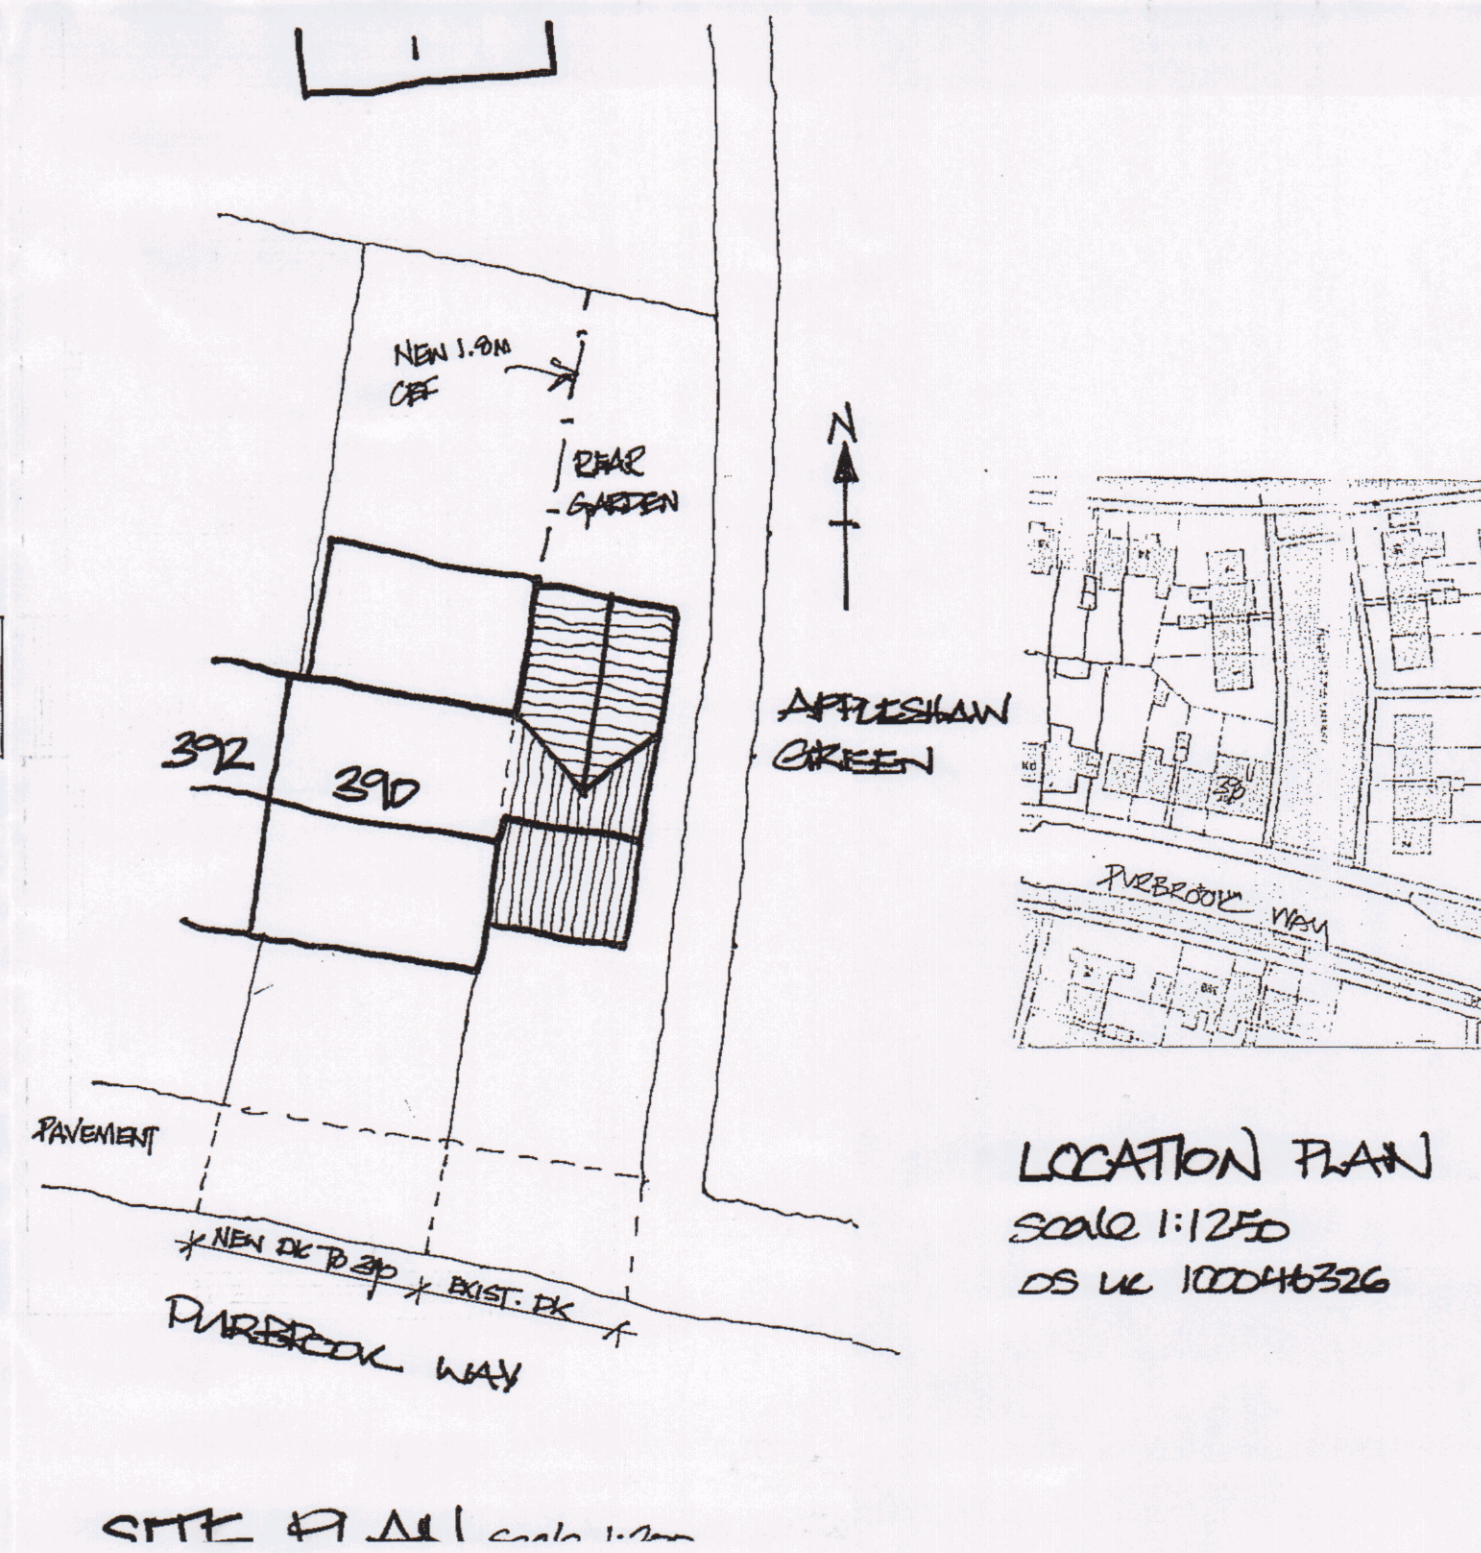
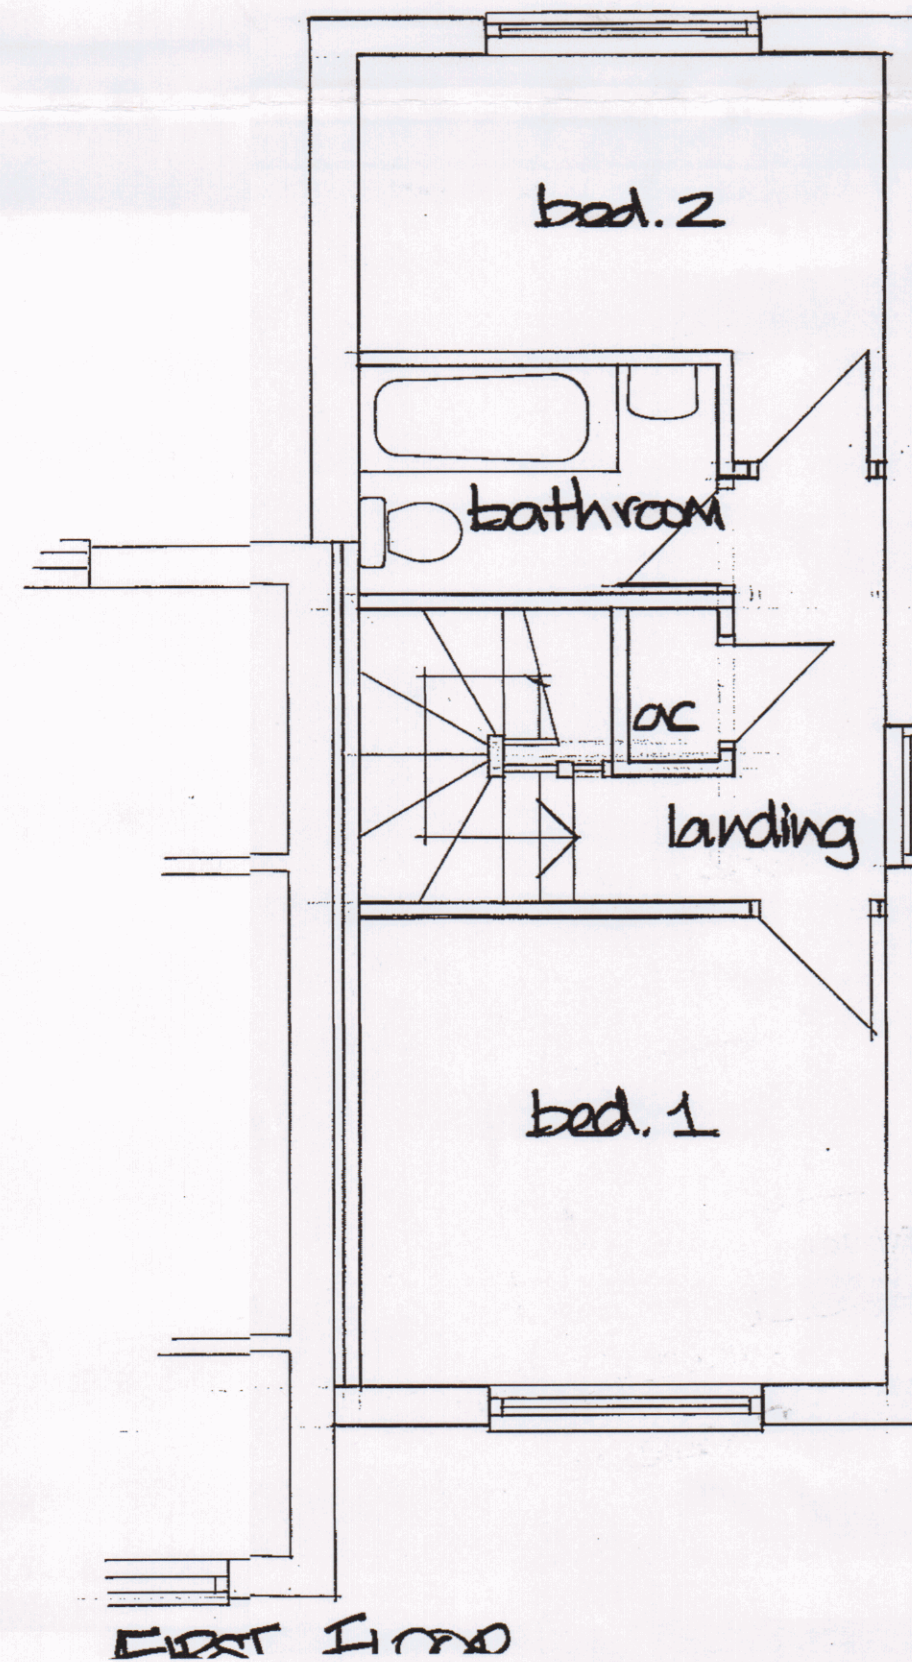
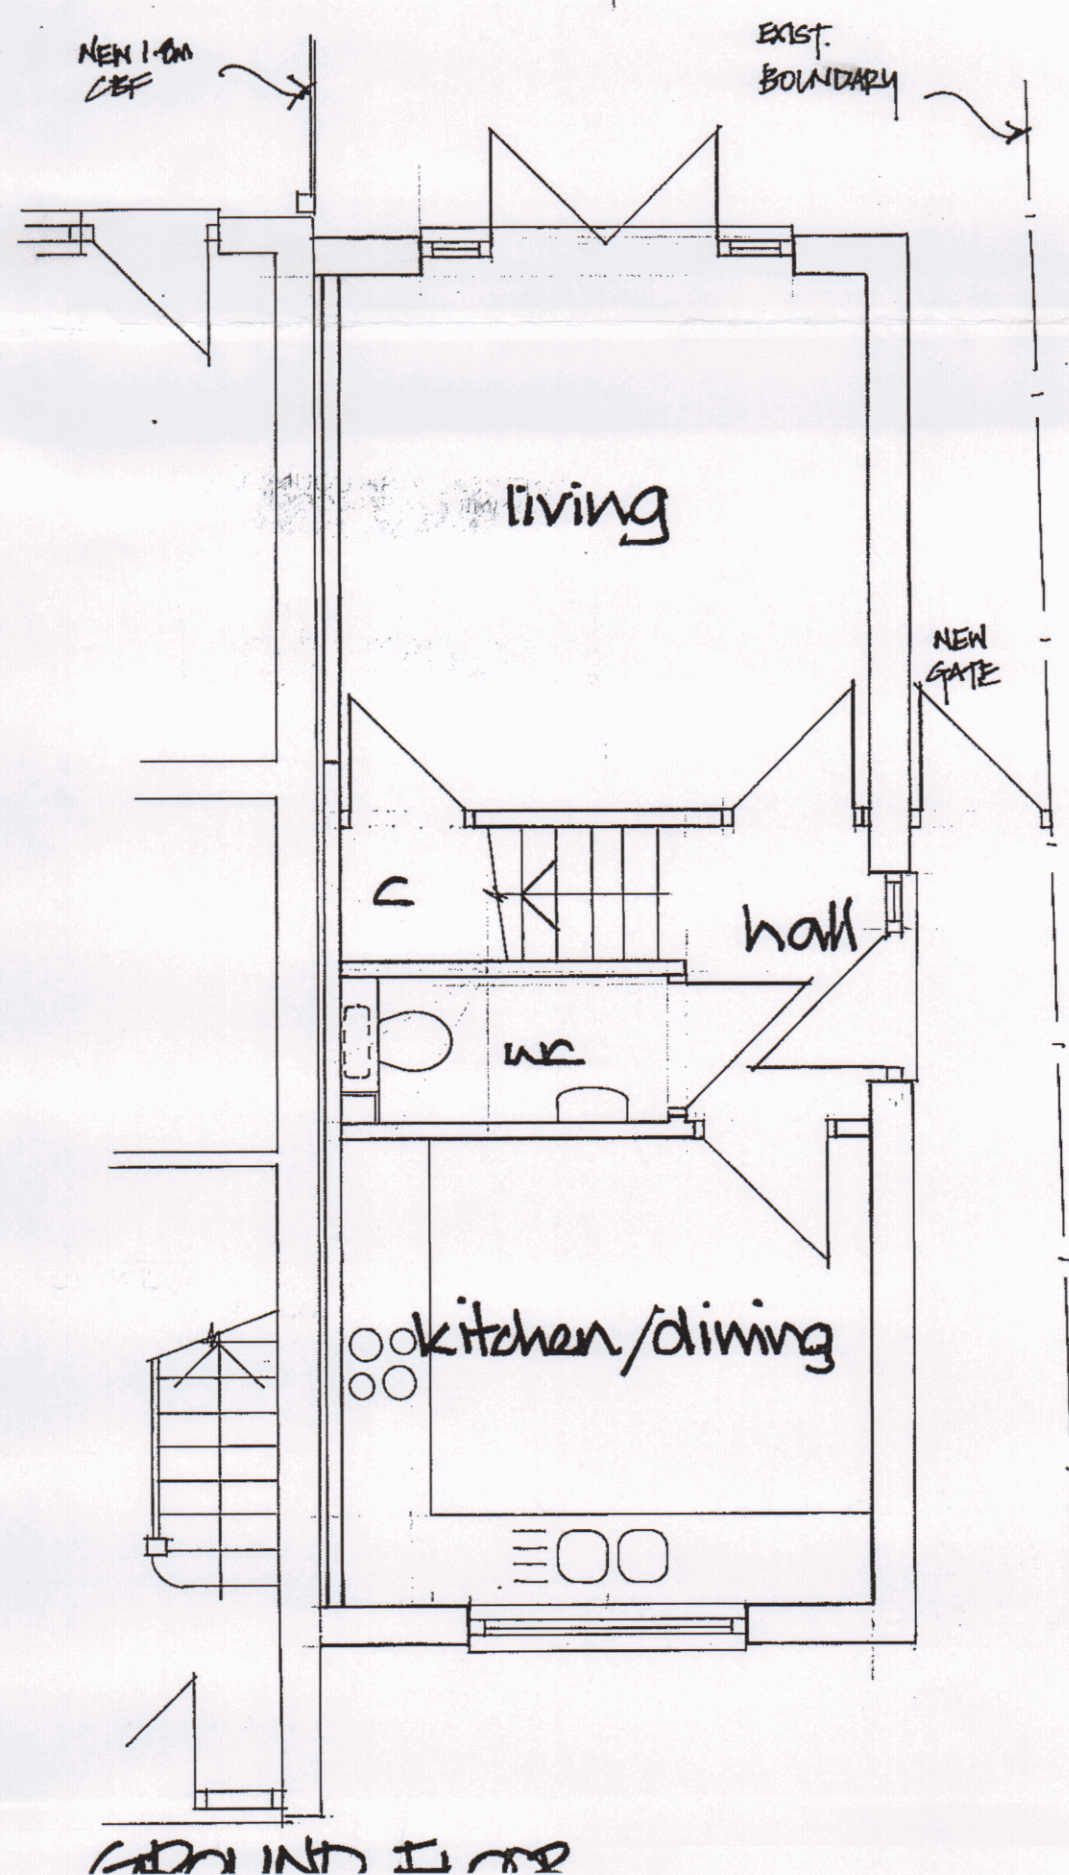


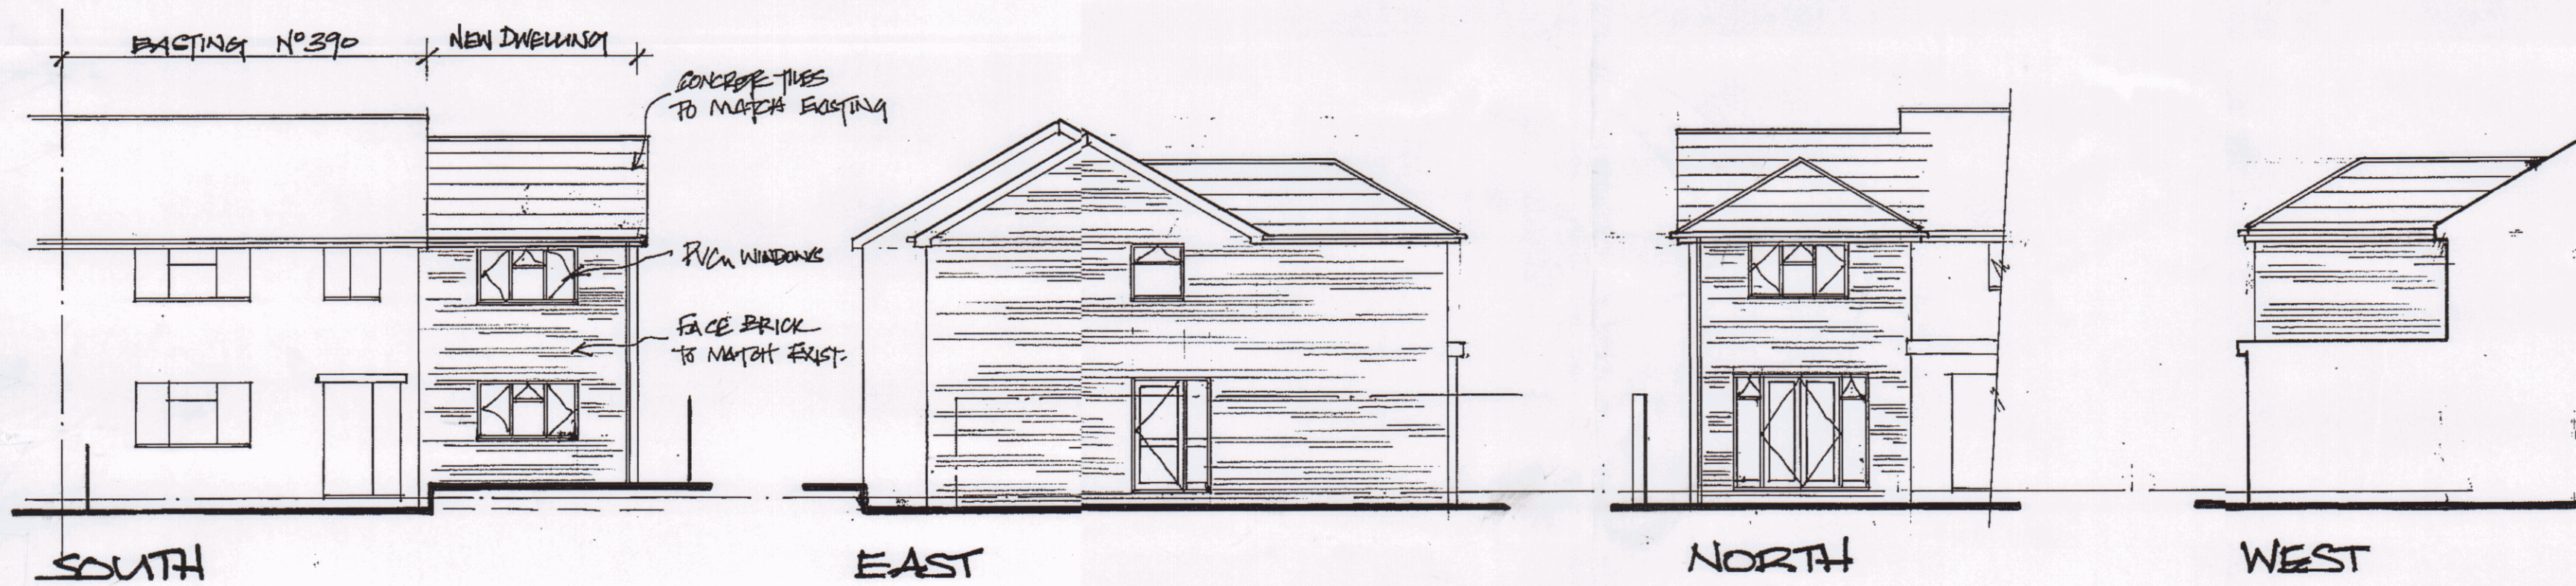

HAVANT BOROUGH COUNCIL
PLANNING SERVICES
19 MAR 2019
RECEIVED

DEREK TREAGUS ASSOCIATES
ARCHITECTURAL SERVICES
No3-The Townhouse, 20 Nelson Road, Southsea,
Hampshire PO5 2AS
Tel: 07956 624094
Email: derek.treagus@bt.com

Project NEW DWELLING ADJACENT TO
390 PURBROOK WAY,
HAVANT, HAMPSHIRE.

Client Mr A Bashford

Subject Planning Drawing

Date: Feb 2019

Scale: 1:50, 1:100 @ A2

Rev:

Drg. No. 19/791/01

- Copyright reserved.
- All dimensions are to be site confirmed and should not be scaled unless for Planning purposes.
- Verify all queries with the office.