

MILLER


SUPPLY + BUILD

Miller Supply + Build
 Unit 1
 Little Pivington Farm
 Hubbards Hill
 Lenham
 Kent
 ME17 2EJ

Mr Michael mills
 70b Jubilee Road
 Waterloooville
 Hampshire
 PO7 7RE

230mm high
 brickwork

Sm/3

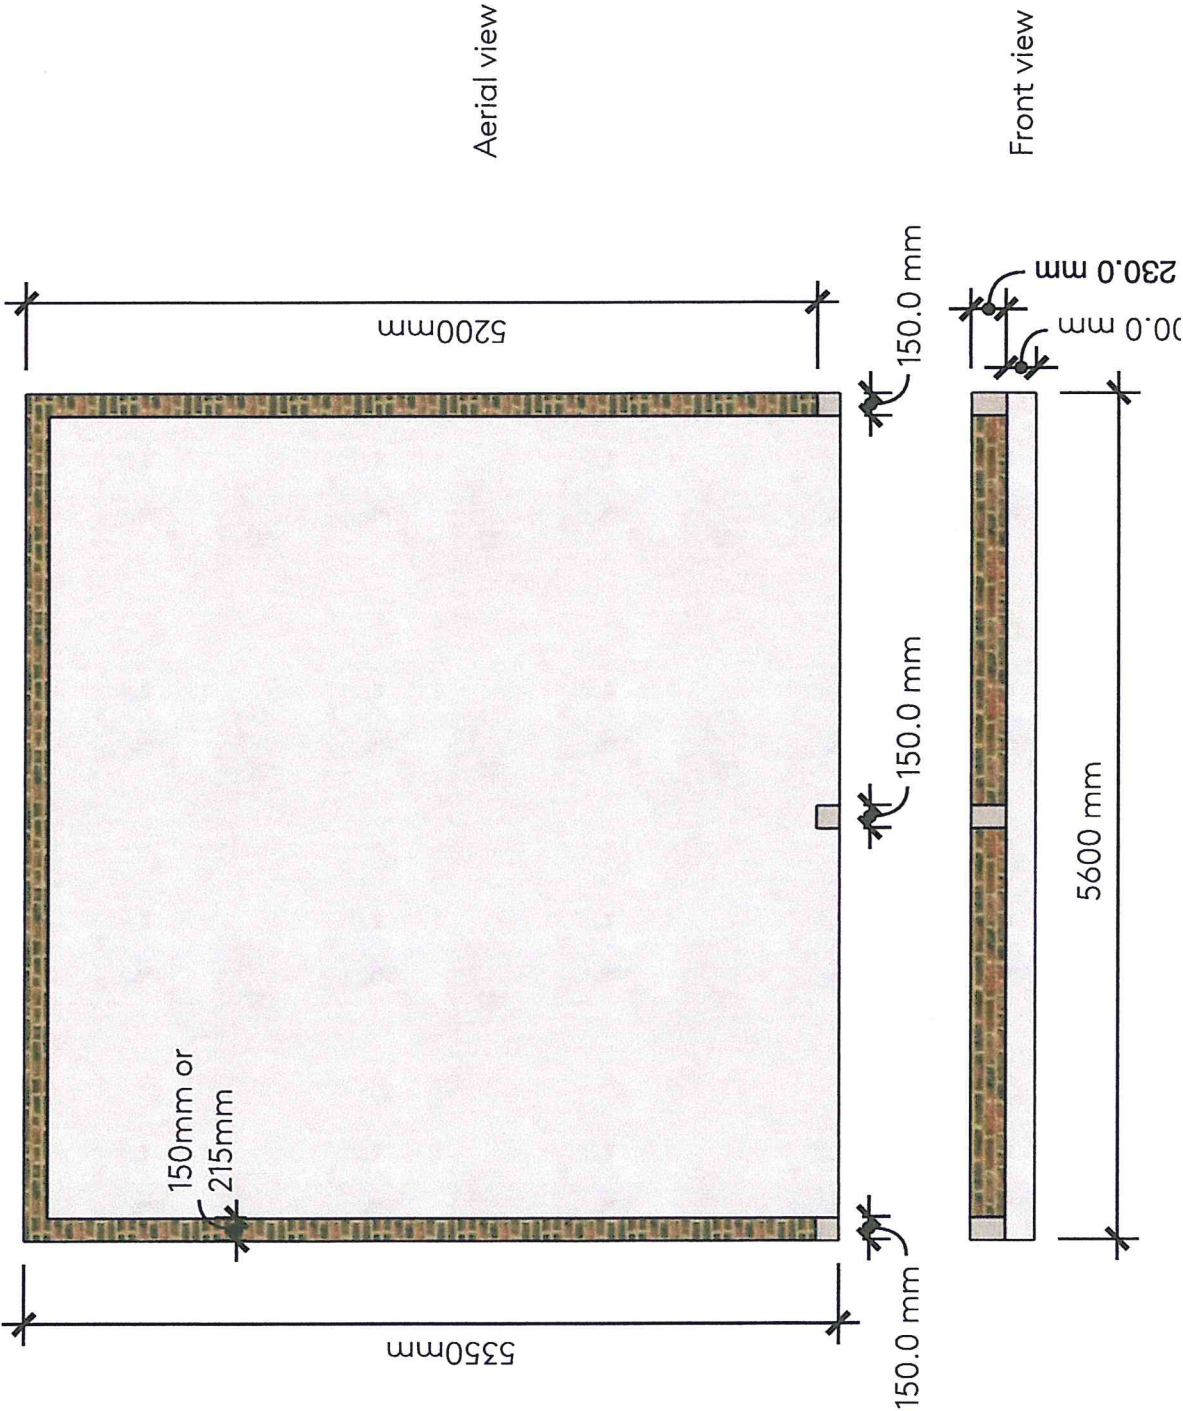

MILLER


SUPPLY + BUILD

Miller Supply + Build
Unit 1
Little Pivington Farm
Hubbards Hill
Lenham
Kent
ME17 2EJ

Mr Michael mills
70b Jubilee Road
Waterlooville
Hampshire
PO7 7RE

NOTE:

The thickness of the concrete and design of base is a guide.
Your groundwork contractor will be able to advise on alternative options.

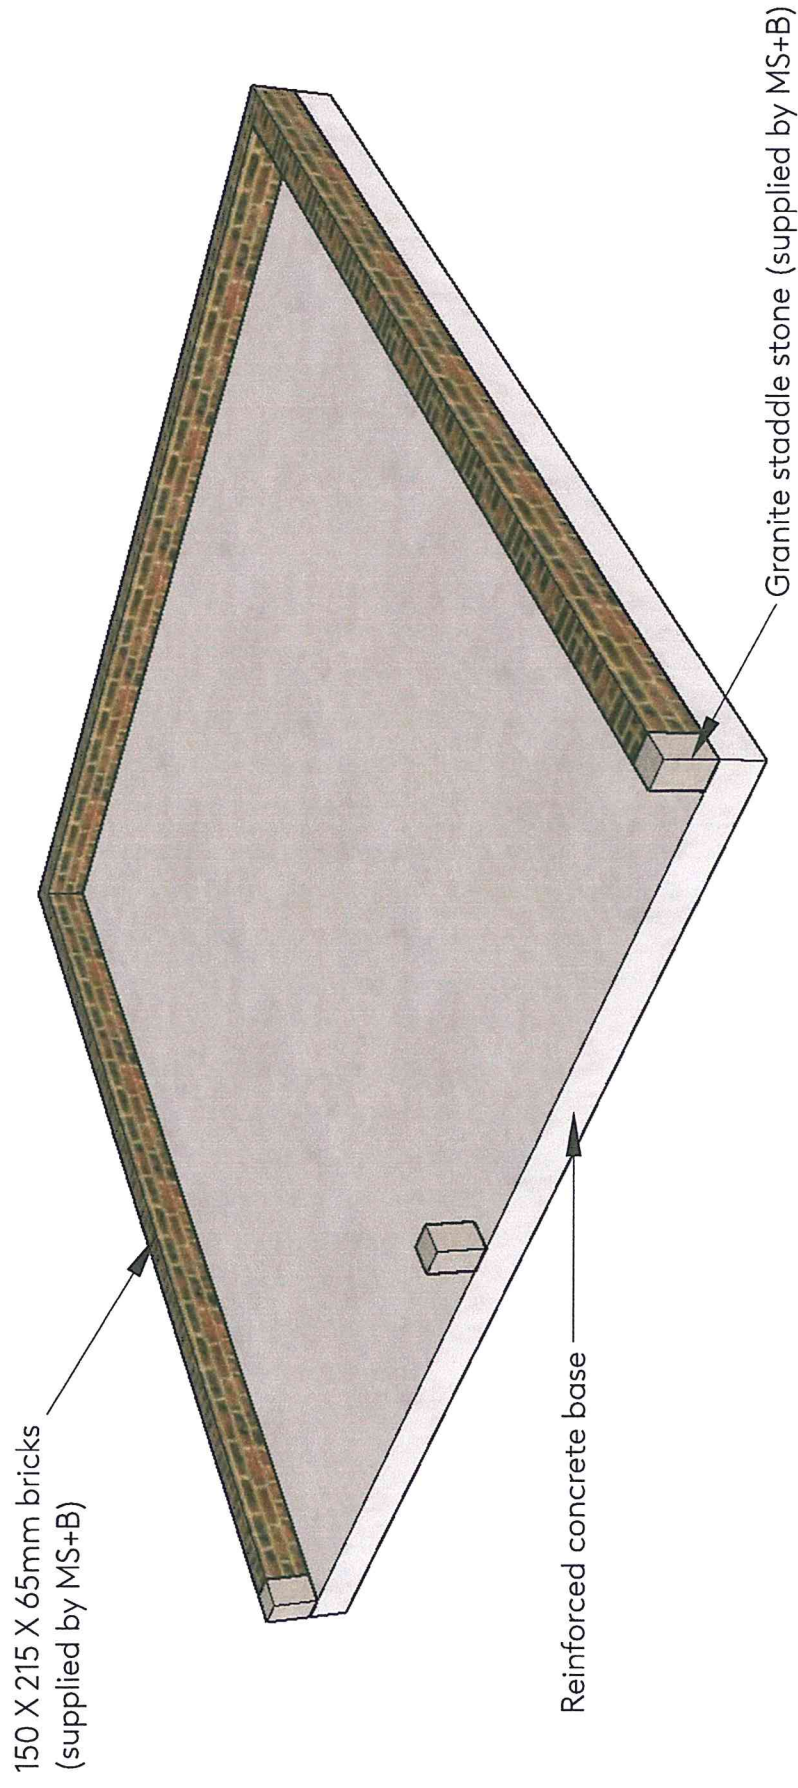


MILLER

SUPPLY + BUILD

Miller Supply + Build
Unit 1
Little Pivington Farm
Hubbards Hill
Lenham
Kent
ME17 2EJ

Mr Michael mills
70b Jubilee Road
Waterlooville
Hampshire
PO7 7RE

Front elevation
Scale 1:50

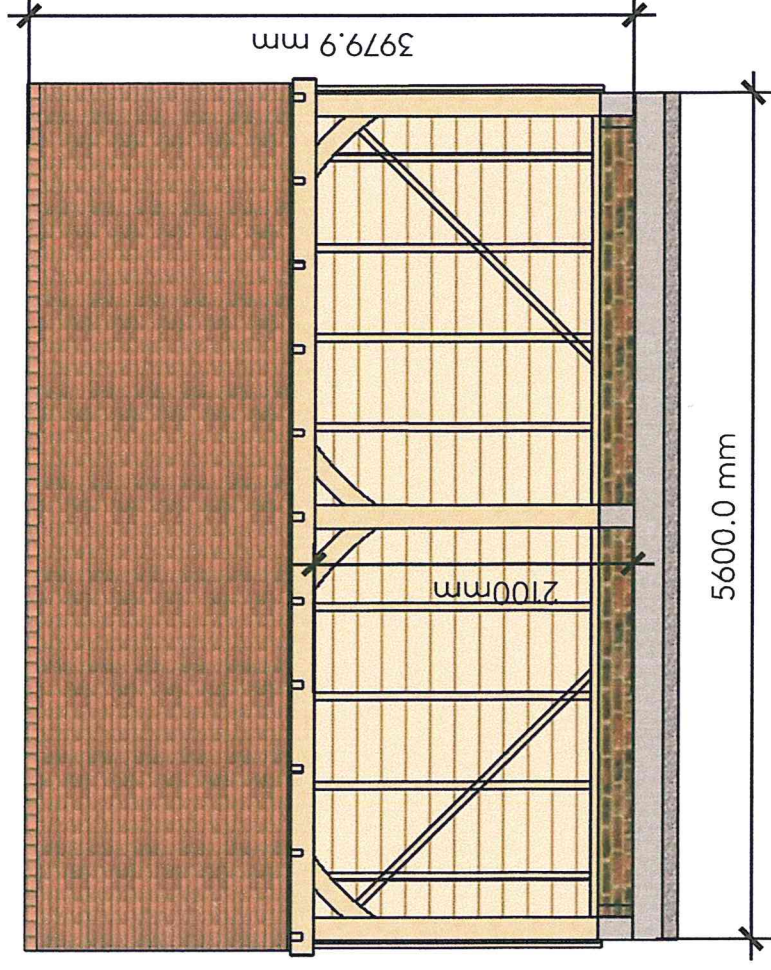


MILLER

SUPPLY + BUILD

Miller Supply + Build
Unit 1
Little Pivington Farm
Hubbards Hill
Lenham
Kent
ME17 2EJ

Mr Michael mills
70b Jubilee Road
Waterlooville
Hampshire
PO7 7RE

Right elevation
Scale 1:50

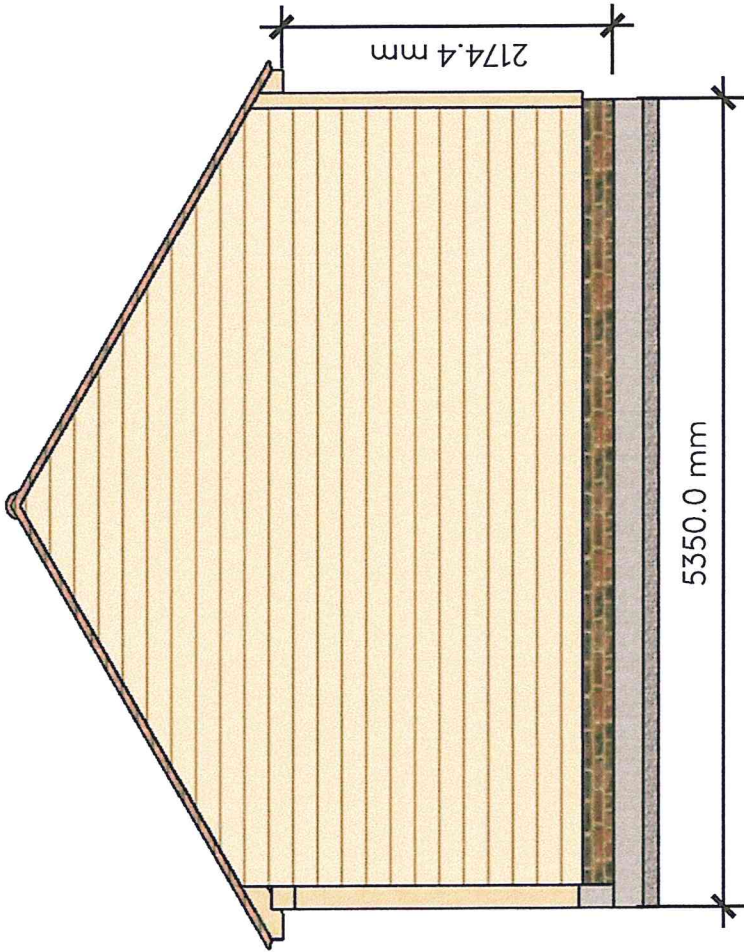



MILLER

SUPPLY + BUILD

Miller Supply + Build
Unit 1
Little Pivington Farm
Hubbards Hill
Lenham
Kent
ME17 2EJ

Mr Michael mills
70b Jubilee Road
Waterlooville
Hampshire
PO7 7RE

Left elevation
Scale 1:50

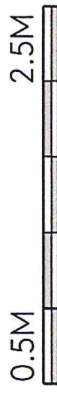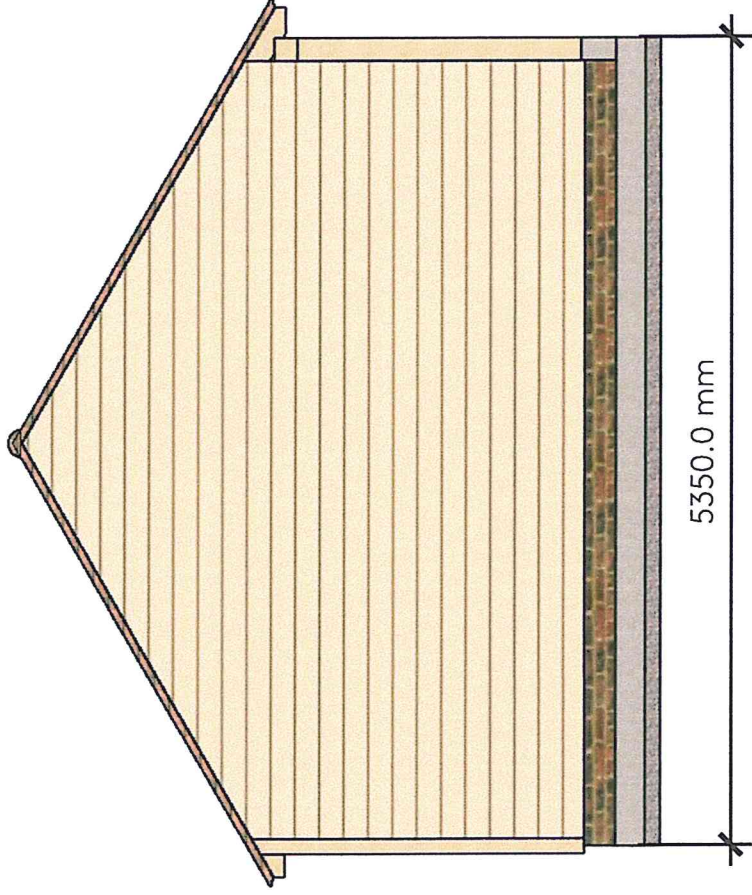

MILLER

SUPPLY + BUILD

Miller Supply + Build
Unit 1
Little Pivington Farm
Hubbards Hill
Lenham
Kent
ME17 2EJ

Mr Michael mills
70b Jubilee Road
Waterlooville
Hampshire
PO7 7RE

Back elevation
Scale 1:50

