



Ordinance Survey  
Ukmapcentre.com

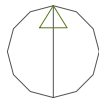

Serial number: 146737  
© Crown copyright and database right 2018  
Ordinance Survey licence 100048957  
Reproduction in whole or in part is prohibited  
without the prior permission of Ordnance Survey

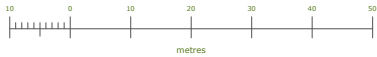

### Location Plan

1:1250

### Address

Land To The Rear Of  
Hollybank Cottage, Long  
Copse Lane, Emsworth  
PO10 7UR

### Drawing

Location Plan

### Scale @ A3

1:1250

### Date

06.12.2018

### Issue Date

06.12.2018

| Drawn By | Checked By |
|----------|------------|
| MD       | BK         |

### Job No.

180912

### Drawing No.


000

### Revision


1

### Status

PLANNING

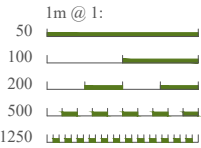


tel: 01243 201 102  
email: enquiries@manorwood.co.uk  
web: www.manorwood.co.uk

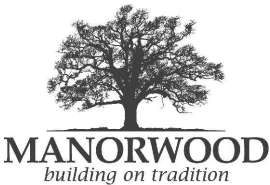

Studio 5  
Chilgrove Business Centre  
Chilgrove  
Nr Chichester  
West Sussex  
PO18 9HU

This drawing is the copyright of Manorwood Construction Ltd.  
Do not scale from this drawing except for Local Authority planning purposes  
All dimensions must be checked on site prior to commencement of works

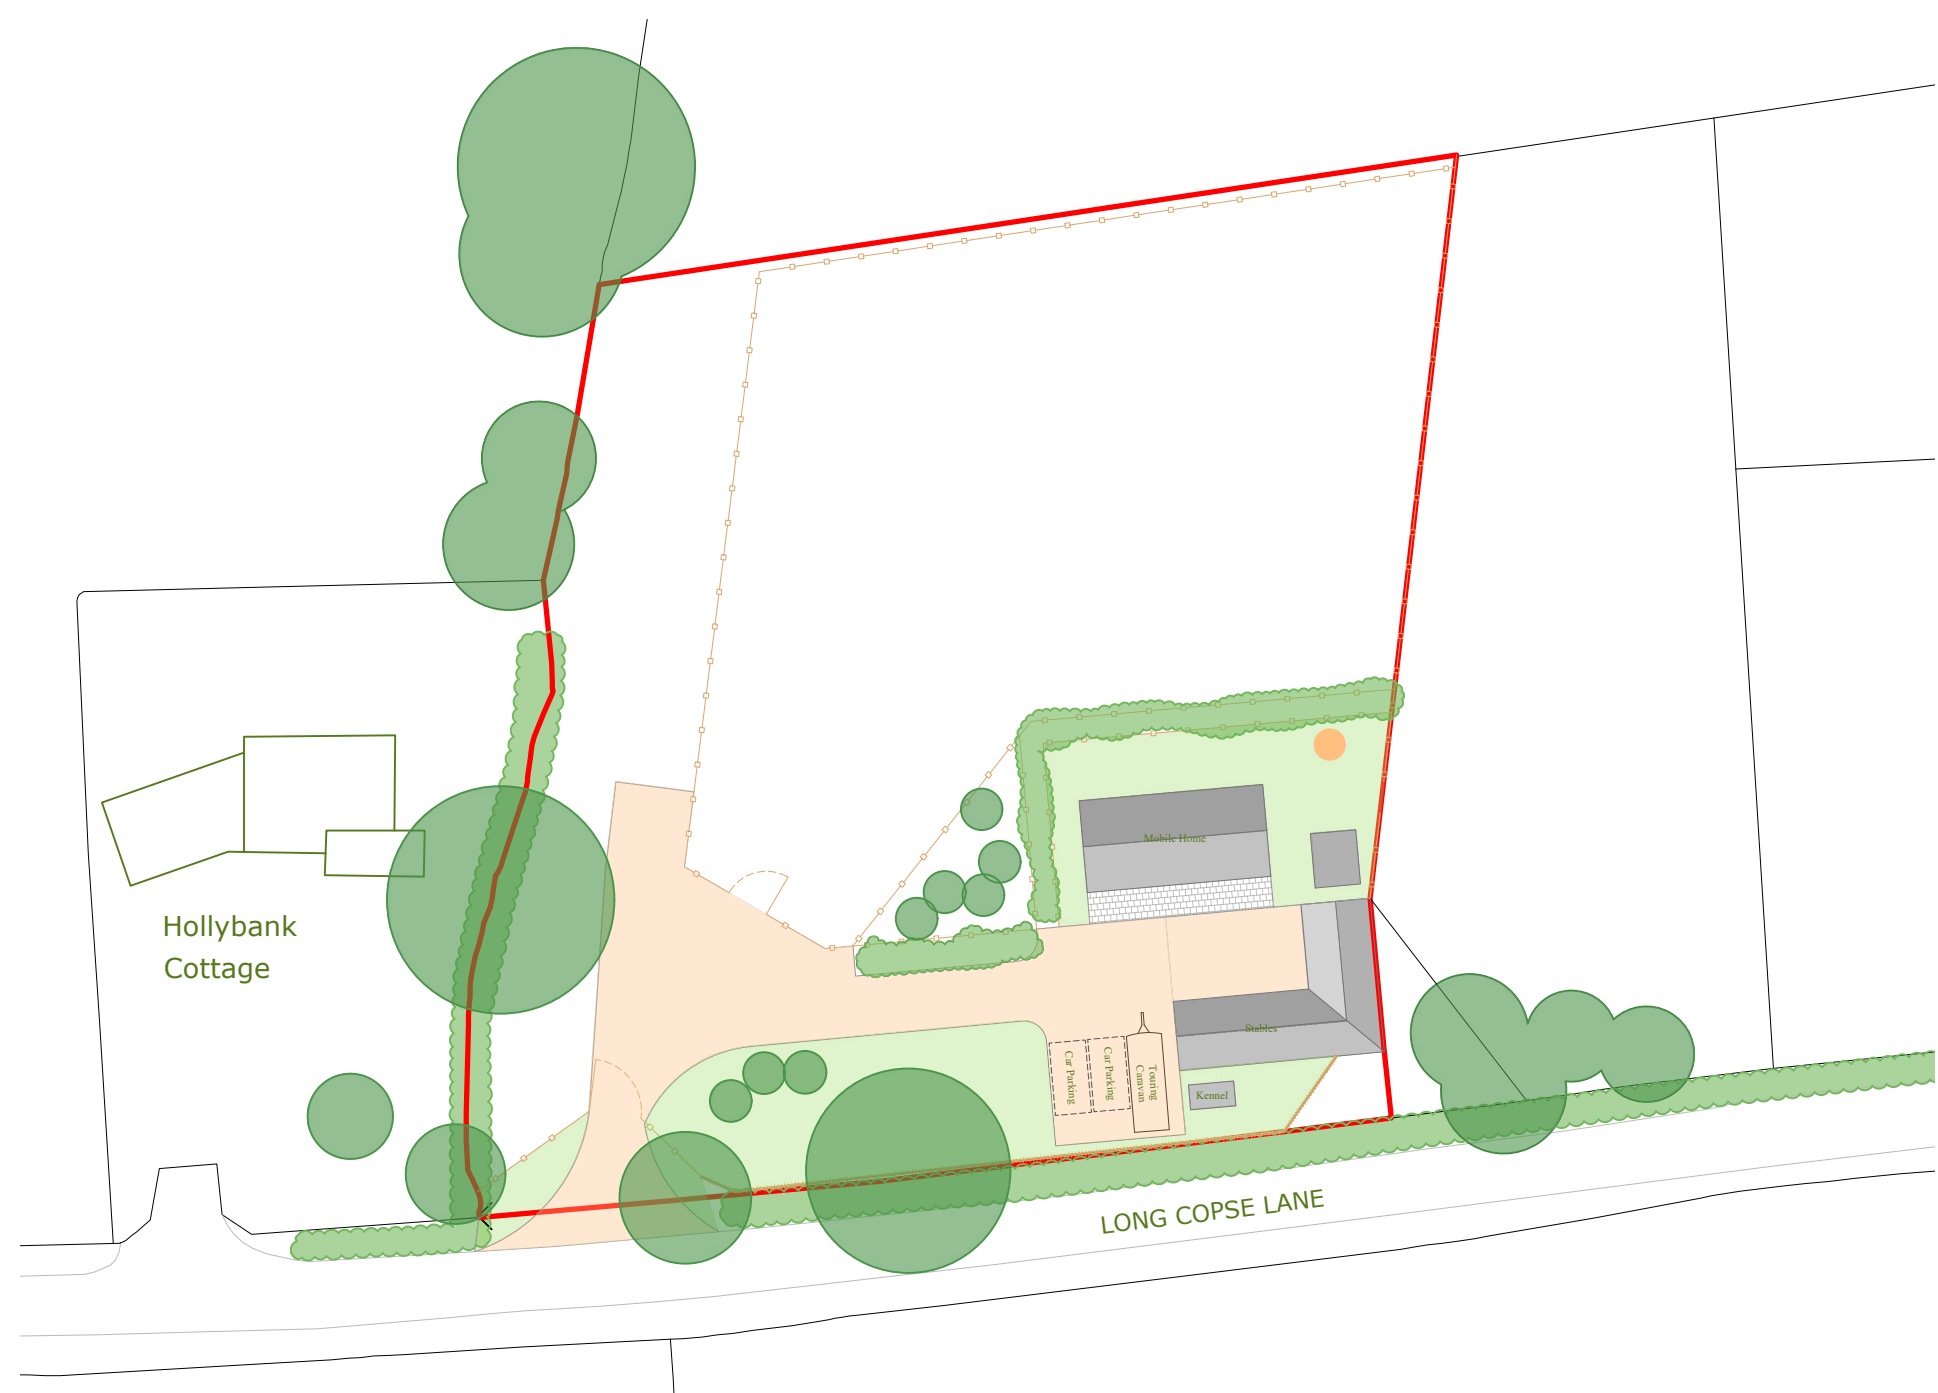

Approved Block Plan  
1:500

Address  
Land To The Rear Of  
Hollybank Cottage, Long  
Copse Lane, Emsworth  
PO10 7UR

Drawing  
Approved Block Plan

Scale @ A3  
1:500

Date  
06.12.2018

Issue Date  
06.12.2018


|                |                  |
|----------------|------------------|
| Drawn By<br>MD | Checked By<br>BK |
|----------------|------------------|

Job No.  
180912

Drawing No.  
001

Revision  
1

Status  
**PLANNING**

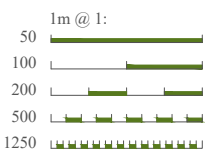


tel: 01243 201 102  
email: enquiries@manorwood.co.uk  
web: www.manorwood.co.uk



Studio 5  
Chilgrove Business Centre  
Chilgrove  
Nr Chichester  
West Sussex  
PO18 9HU

This drawing is the copyright of Manorwood Construction Ltd.  
Do not scale from this drawing except for Local Authority planning purposes  
All dimensions must be checked on site prior to commencement of works

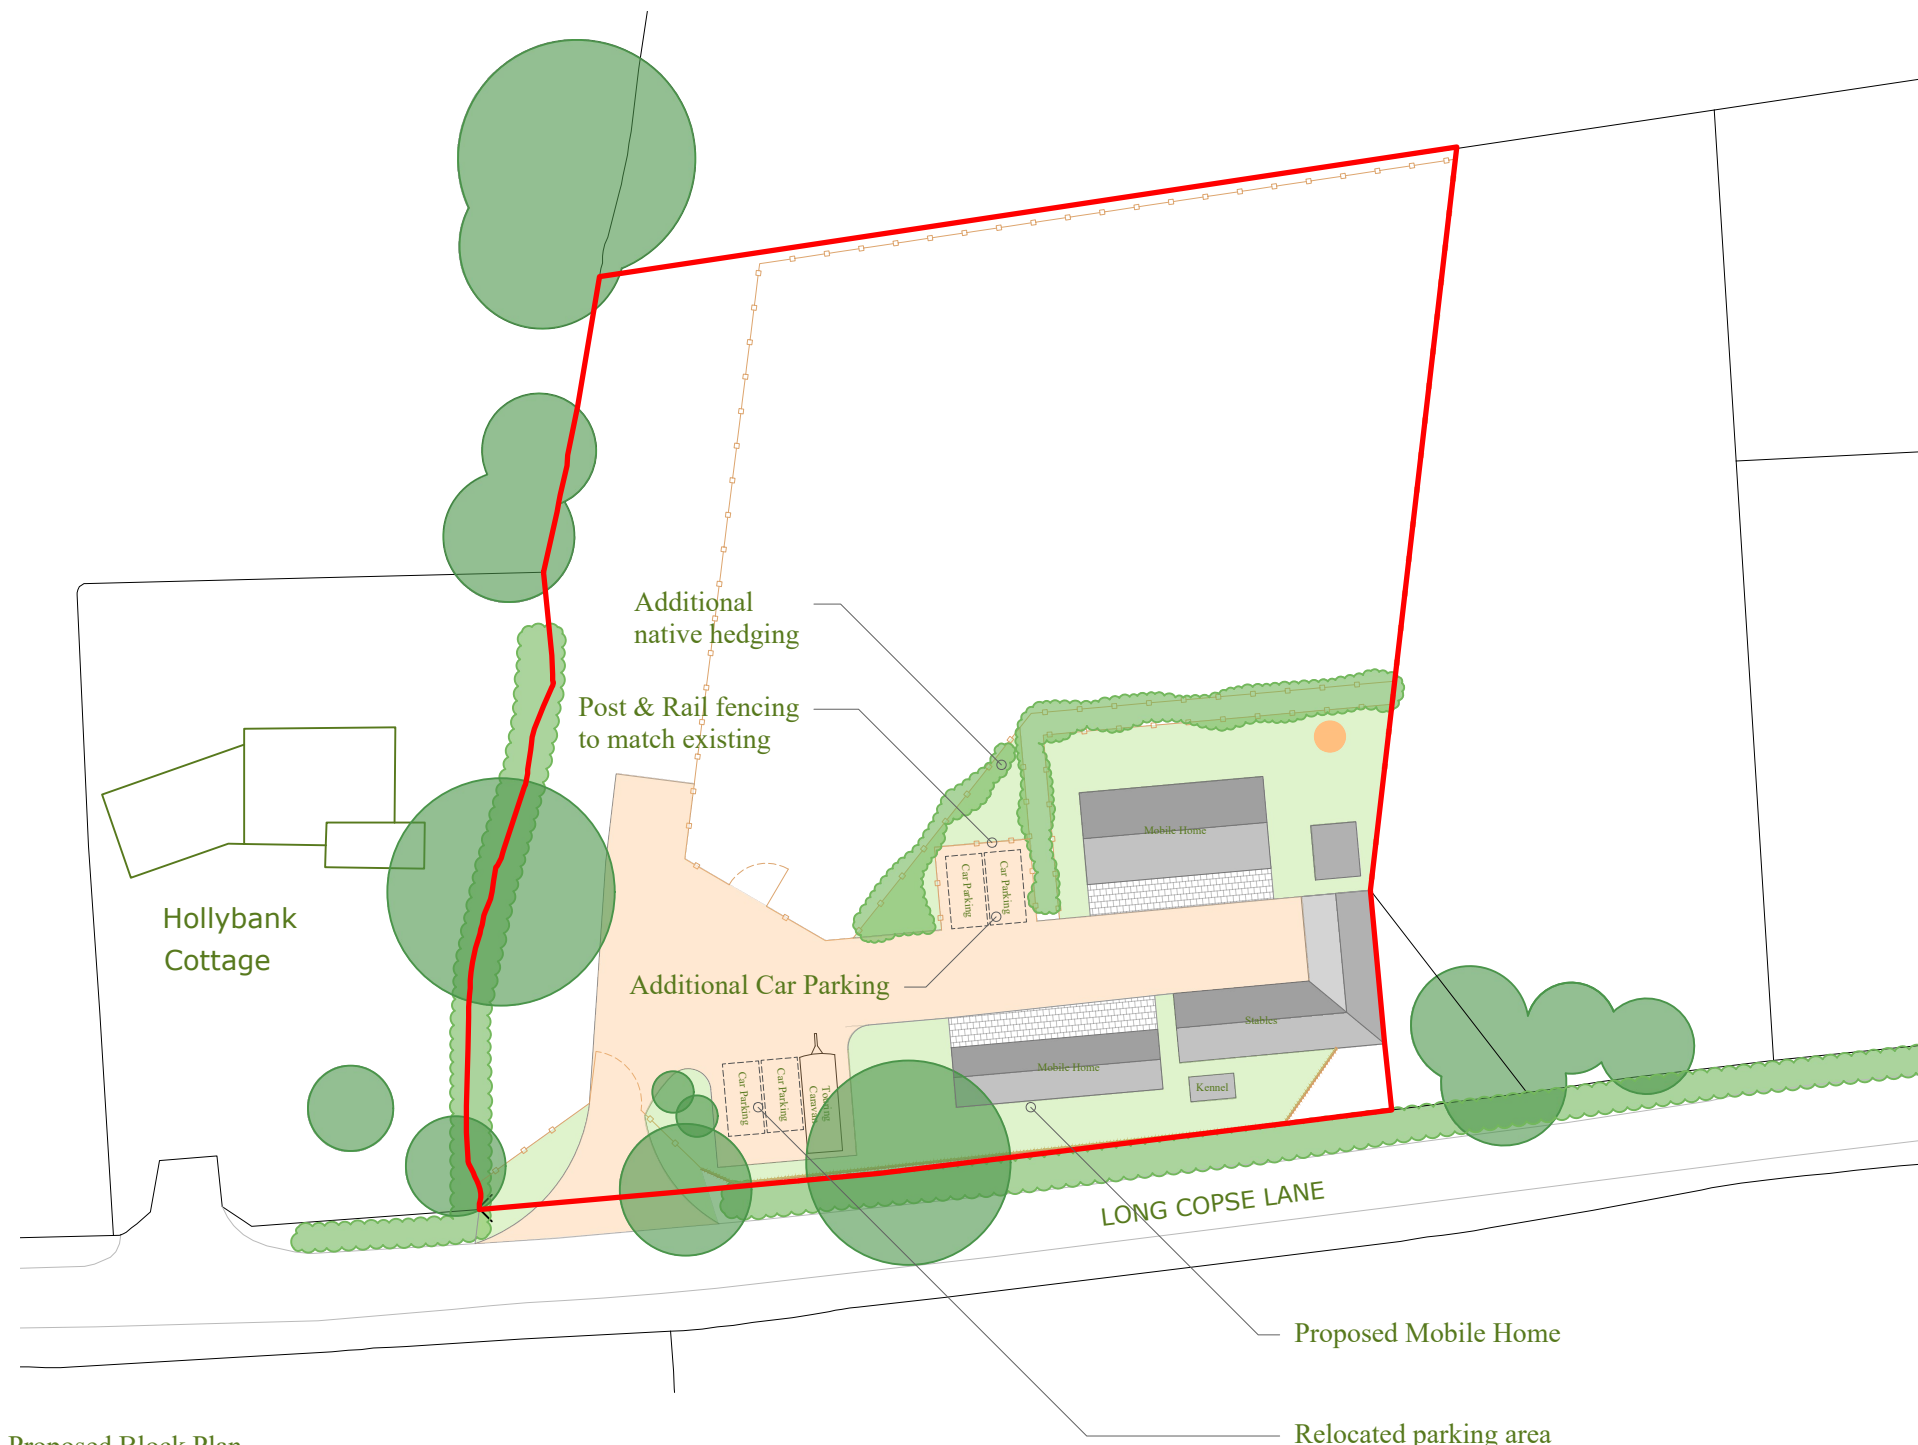

Proposed Block Plan

1:500

Address

Land To The Rear Of  
Hollybank Cottage, Long  
Copse Lane, Emsworth  
PO10 7UR

Drawing

Proposed Block Plan

Scale @ A3

1:500

Date

06.12.2018

Issue Date

06.12.2018

Drawn By

MD

Checked By

BK

Job No.

180912

Drawing No.


002

Revision

1

Status

PLANNING

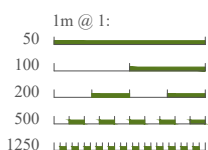

tel: 01243 201 102  
email: enquiries@manorwood.co.uk  
web: www.manorwood.co.uk



Studio 5  
Chilgrove Business Centre  
Chilgrove  
Nr Chichester  
West Sussex  
PO18 9HU

This drawing is the copyright of Manorwood Construction Ltd.  
Do not scale from this drawing except for Local Authority planning purposes  
All dimensions must be checked on site prior to commencement of works