



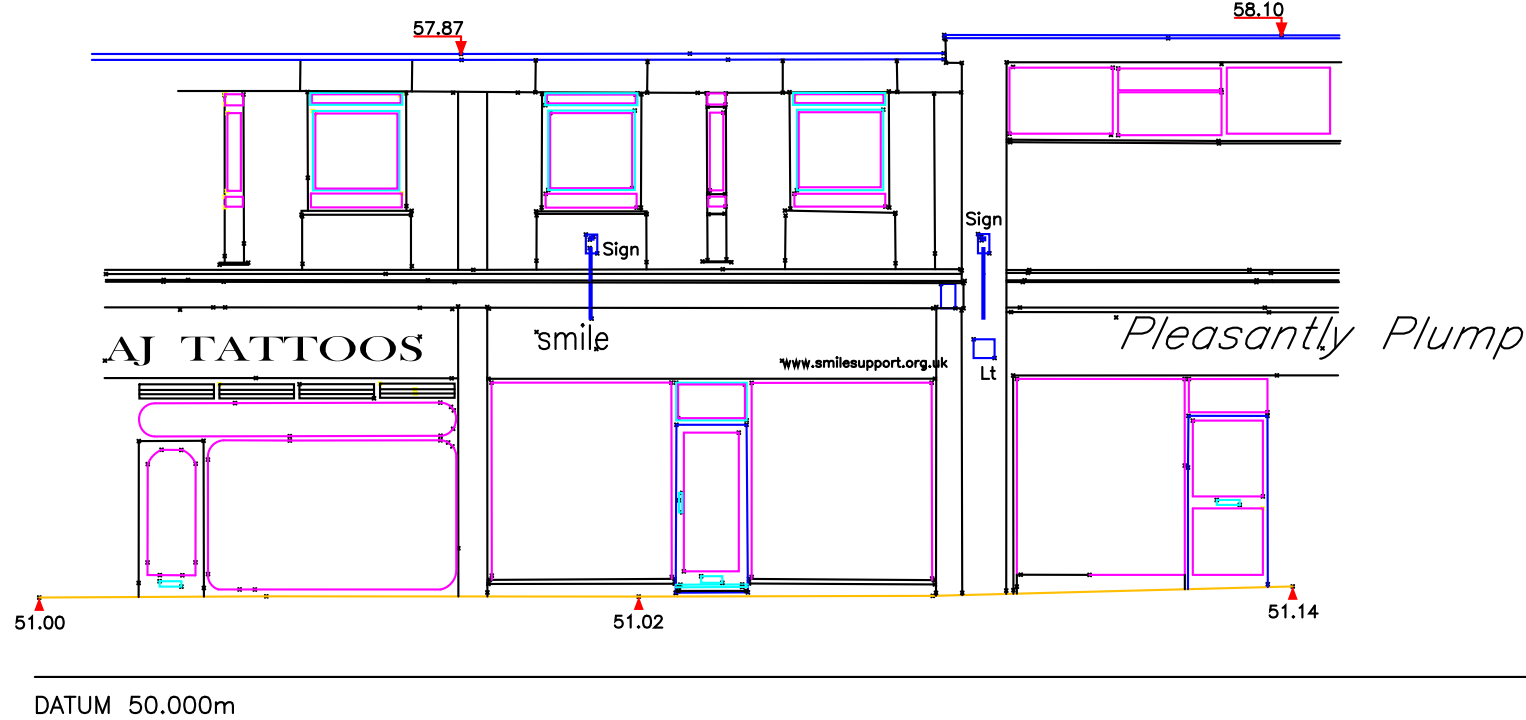


ELEVATION 1

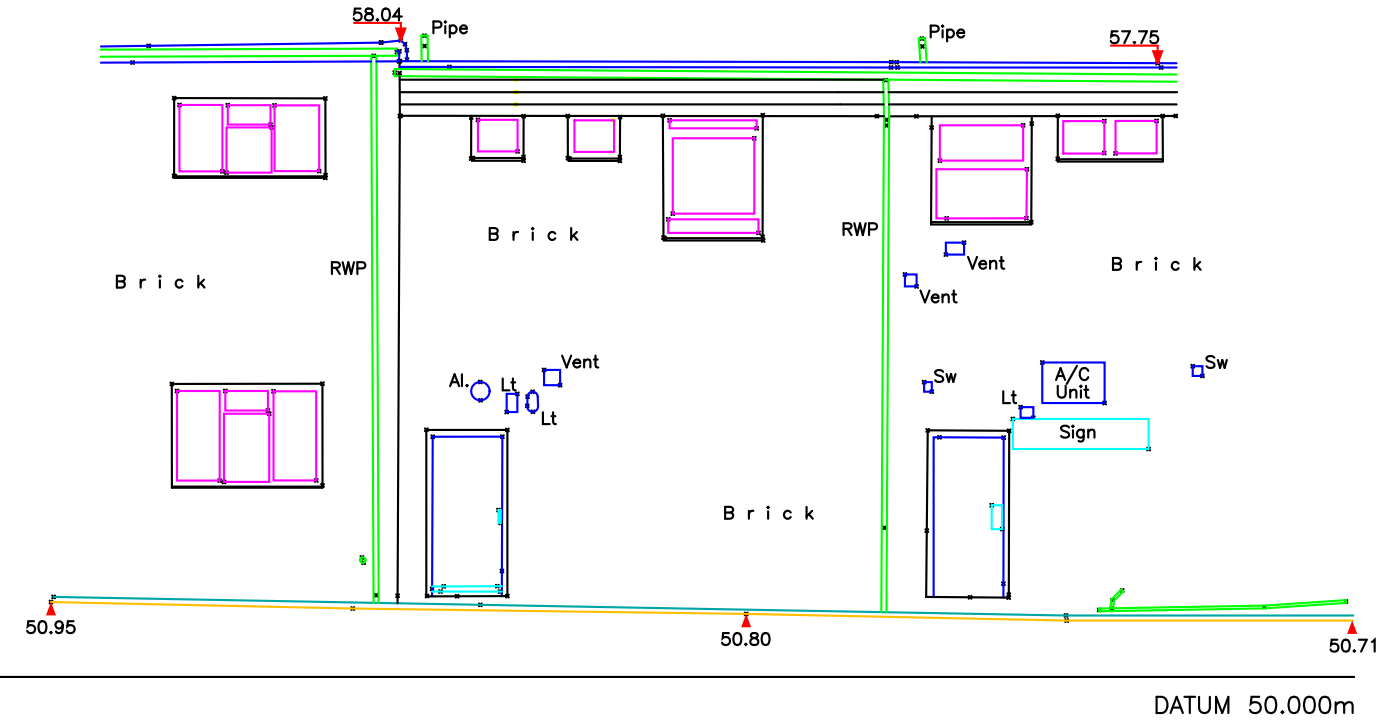


ELEVATION 2

EXISTING ELEVATIONS

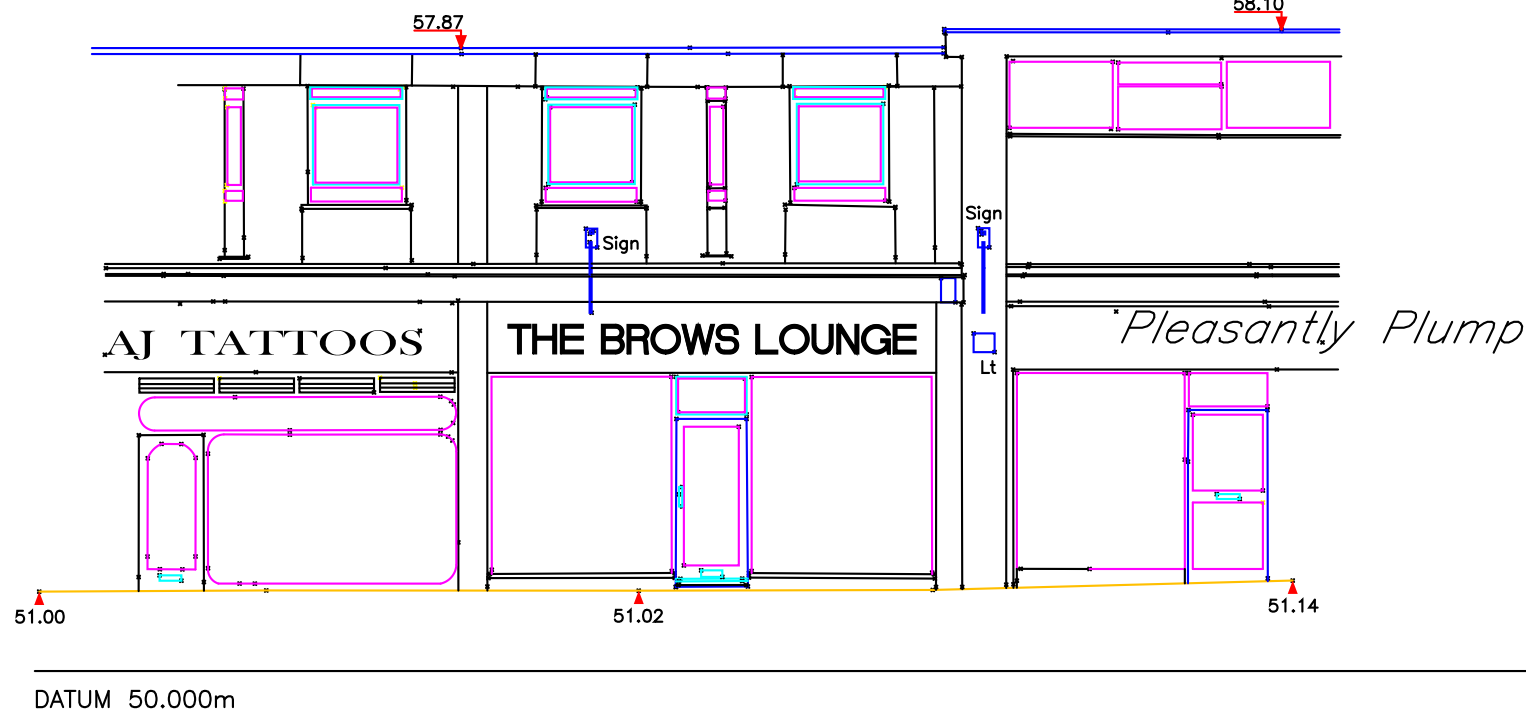

ELEVATION 1

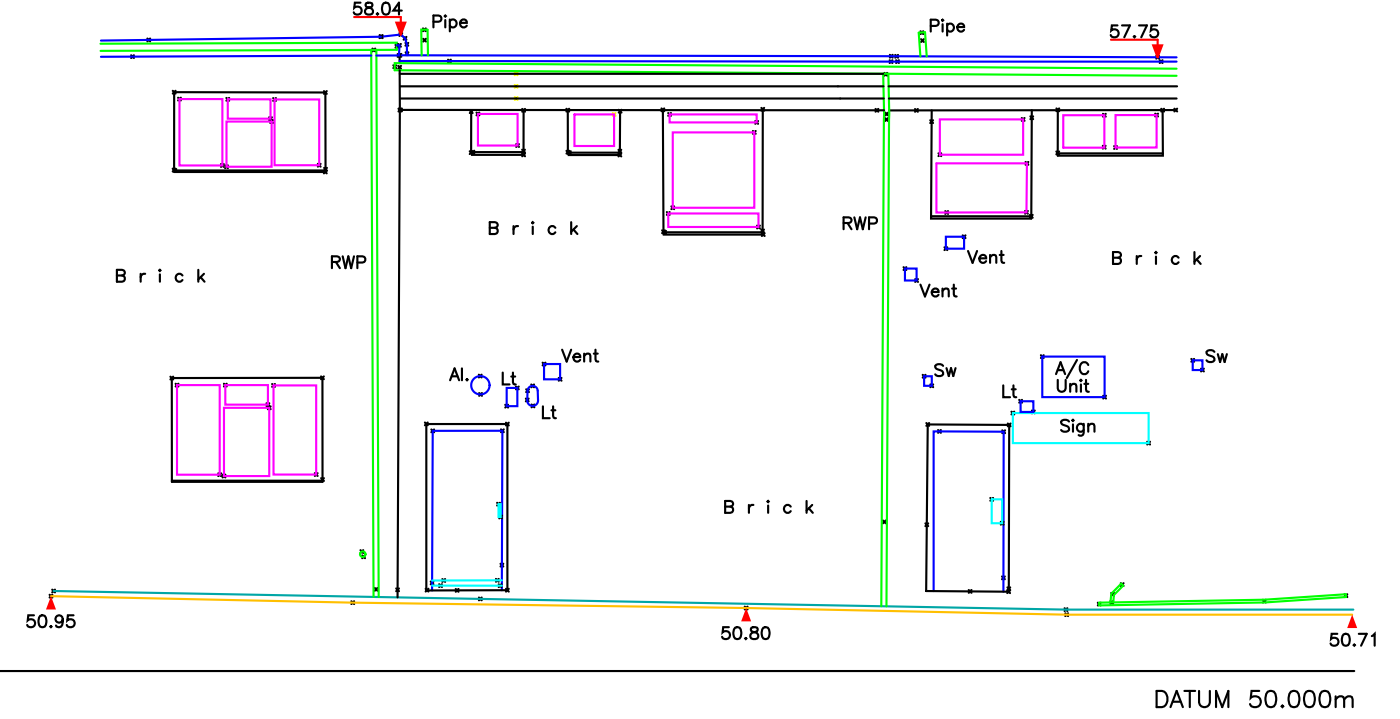

ELEVATION 2

PROPOSED ELEVATIONS

NOTES	
DO NOT SCALE FROM DRAWING	
ALL DIMENSIONS TO BE CHECKED ON SITE	
NOTES:	
ALL MEASUREMENTS ARE TAKEN TO EXISTING SURFACE FINISHES UNLESS STATED OTHERWISE	
ALL HEIGHTS ARE IN M	
ALL ARROWS POINT UP	
ARBITRARY GRID	
ALL LEVELS IN METRES AND RELATE TO ORDNANCE SURVEY BENCH MARK	
Location: Wall 260 Andover Road	
Height: 124.25m	

Legend	
AV	Air Valve
Bb	Belisha Beacon
BL	Bollard
BRS	Brick Setts
BS	Bus Stop
CB	Control Box
CCTV	Cable TV Cover
Chan	Channel
CL	Cover Level
Cob	Cobbles
Col	Column
Conc	Concrete
Cul	Culvert
Cyc	Cycle Rack
Dk	Drop Kerb
Dy	Drain
DP	Down Pipe
EH	Eave Height
EIC	Electricity IC
EP	Electricity Pole
ER	Earth Rod
FB	Flower Bed
Fd	Foundations
FH	Fire Hydrant
FL	Floor Level
FLP	Flag Pole
FLT	Floodlights
FRL	Flat Roof Level
G	Gully
Gh	Glass House
GIC	Gas IC
Gv	Gas Valve
Grav	Gravel
Ht	Height
IC	Inspection Cover
IL	Invert Level
IrrV	Irrigation Valve
JB	Junction Box
Kb	Kerb
KO	Kerb Outlet
LB	Post Box
LP	Lamp Post
M/Bole	Multiple Pole
Mem	Statue/Memorial
Mkr	Marker
MS	Milestones
NB	Notice Board
OSBM	Bench Mark
P	Post
Pav	Paving
PI	Pillar
RE	Rodding Eye
Rd	Rough Ground
RH	Ridge Height
RL	Root Line
RNB	Road Name Board
RP	Reflector Post
RS	Road Sign
RWP	Rain Water Pipe
Sap	Sapling
Shr	Shrubs
SL	Sump Level
Soak	Soakaway
SP	Sign Post
St	Step
STW	Pole Stay Wires
Sv	Stop Valve
TacP	Tactile Paving
TCL	Telephone Call Box
THL	Threshold Level
TIC	Telecom IC
TK	Tanks
Tkm	Ticket Machine
TL	Traffic Lights
Tm	Tarmac
Tp	Telegraph Pole
Tr	Tree
VP	Vent Pipe
Wm	Water Meter
Ø	Diameter

Fence Details	
Barr	Barrier
BWF	Barbed Wire
CBF	Close Board
CF	Concrete Fence
CIF	Corrugated Iron
CLF	Chain Link
CPF	Chestnut Paling
IRF	Iron Railings
LLF	Larch Lap
P	Post
PCF	Post & Chain
PRF	Post & Rail
PWF	Post & Wire
PWM	Post & Wire Mesh
IntF	Interwoven

Wall Details	
BFW	Brick and Flint Wall
BLW	Block Wall
BW	Brick Wall
OW	Concrete Wall
FW	Flint Wall
RW	Retaining Wall
SLM	Sloping Masonry
W	Wall
Ordnance Survey Bench Mark	OSBM
Temporary Bench Mark	TBM
Borehole	

All underground service information should be checked prior to any works taking place. The type, size and route of all drainage has been ascertained by visual inspection only.	
An arboriculturist must be contacted to verify tree species and descriptions if necessary.	

Building Legend	
A	Alarm
A/B	Air Brick
A/C	Air Conditioning Unit
c	Cill Height
CB	Cupboard
ch	Chill To Head Height
Cg	Ceiling
dh	Door Height
Elacs	Electrics
FL	Floor Level
HR	Hand Rail
Lt	Light
Rd	Radiator
RSC	Reinforced Steel Column
RSJ	Reinforced Steel Joist
SkLt	Skylight
SB	Switch Box
V	Vent
W/Top	Work Top
Surface Finishes (Elevations)	
Bk	Block
Bk	Brick
Conc	Concrete
MT	Metal
Rdr	Render
St	Stone
Tl	Tile
Tbr	Timber
2200	Ceiling Height (mm)
2200	Arch Height (mm)
2200	False Ceiling Height (mm)
2200	Soffit Height (mm)
2200	Spring Height (mm)
Level Above Datum	
Joist Direction	

DATE	REVISIONS
HAMPSHIRE LAND SURVEYS LTD	
Land, Building and Engineering Surveys	
18 SHETLAND RISE WHITELEY FAREHAM HAMPSHIRE PO15 7JP	
Tel. 01489 565558 Fax. 01489 565559 Mobile 07721 423330 E-Mail hampsls@aol.com www.HLSltd.co.uk	
CLIENT Mr W Rana 59 Torridge Gardens Rye Hill Park London SE15 3JJ	
PROJECT No. HLS 2065	
TITLE 14 The Boulevard London Road Waterlooville Elevations 1 & 2 Existing and Proposed	
SCALE 1:100	DRAWN KLB
DATE January 2019	CHECKED DB
DRG No. 2065_19_01_05	REV. -