

THE DRAWINGS COMPLY WITH TEF & VODAFONE STANDARD (CNIRP GUIDELINES).
DESIGNED IN ACCORDANCE WITH CORNERSTONE DOCUMENT: CORN/09/006

DIRECTIONS:
HEAD SOUTH ON RUTLAND WAY TO CHICHESTER
BY-PASS, TURN LEFT ONTO CHICHESTER
BY-PASS. THEN FOLLOW THE A27 TO HAMPSHIRE
FOR APPROX 12.1 MILES. TAKE THE EXIT
TOWARDS LANGSTONES/ROWLAND CASTLE FROM
THE A27. AT THE ROUNDABOUT TAKE THE 1ST
EXIT ONTO LASNGSTONE ROAD, CONTINUE TO
FOLLOW THE A3023 FOR APPROX 3.6 MILES. THEN
AT THE ROUNDABOUT TAKE THE 1ST EXIT ONTO
CHURCH ROAD FOR APPROX 0.5 MILES. CONTINUE
ONTO ELM GROVE THEN TURN LEFT ONTO
SELSMORE ROAD. CONTINUE ONTO RAILS LANE,
SLIGHT LEFT ONTO FISHERY LANE. CONTINUE FOR
APPROX 500 METERS SITE WILL BE ON THE RIGHT
AT THE BOTTOM OFF AN ACCESS TRACK

C	DEMISE SHOWN FOR AREA NOT AVAILABLE FOR PLANTING	20.12.18	PK	DA
B	PROPOSED TREE HEIGHT REVISED	08.10.18	RY	DA
A	PROPOSED TREE DETAILS REVISED. SITE LOCATION ADDED.	05.10.18	PK	DA
-	SKETCH ISSUE	03.11.17	PK	GH
No.	Revision	Date	By	ckd



Wireless
Infrastructure
Group



CTIL


Site Name & Address:
FISHERY LANE, SOUTHERN WATER
COMPOUND ADJACENT TO TIP, SOUTH
HAYLING, P011 9NF

Title:
TELECOMMUNICATIONS
GREENFIELD UPGRADE
SITE ELEVATION

Purpose of Issue:
SITE LOCATION

Drawing No:
130542 – 01

CTIL No:	VF No:	TEF No:
130542	46549	45932
Issue:	Scale:	Ch'd:
C	AS STATED	GH
Dwn:	Date:	Date:
PK	03.11.17	03.11.17
App:	GH	

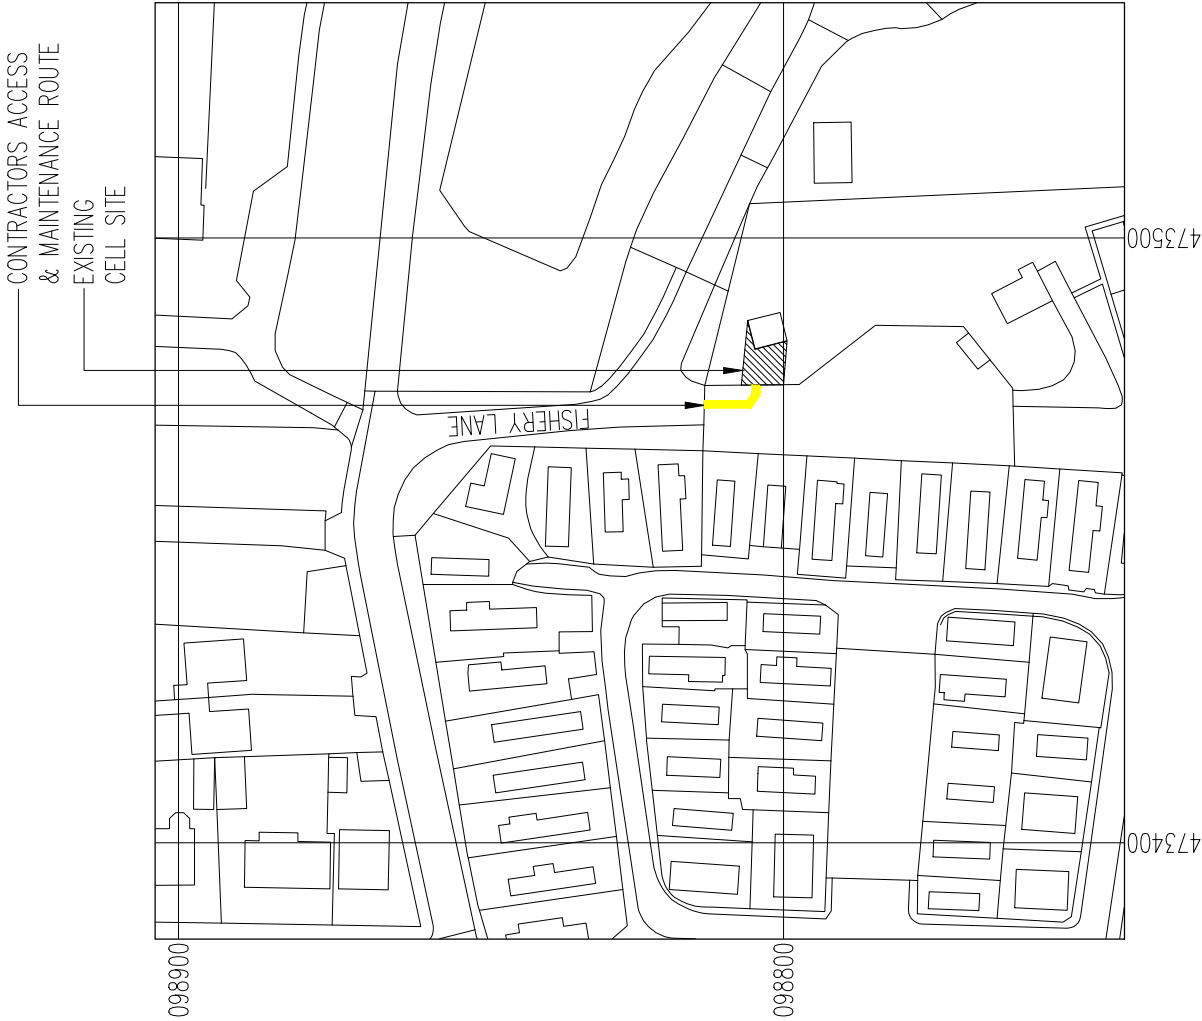


LOCATION PLAN

SCALE 1:1250

NGR E:473478 N:098805

REPRODUCED FROM ORDNANCE SURVEY PROMAP DATA© CROWN COPYRIGHT 2015
LICENCE NUMBER 100020449

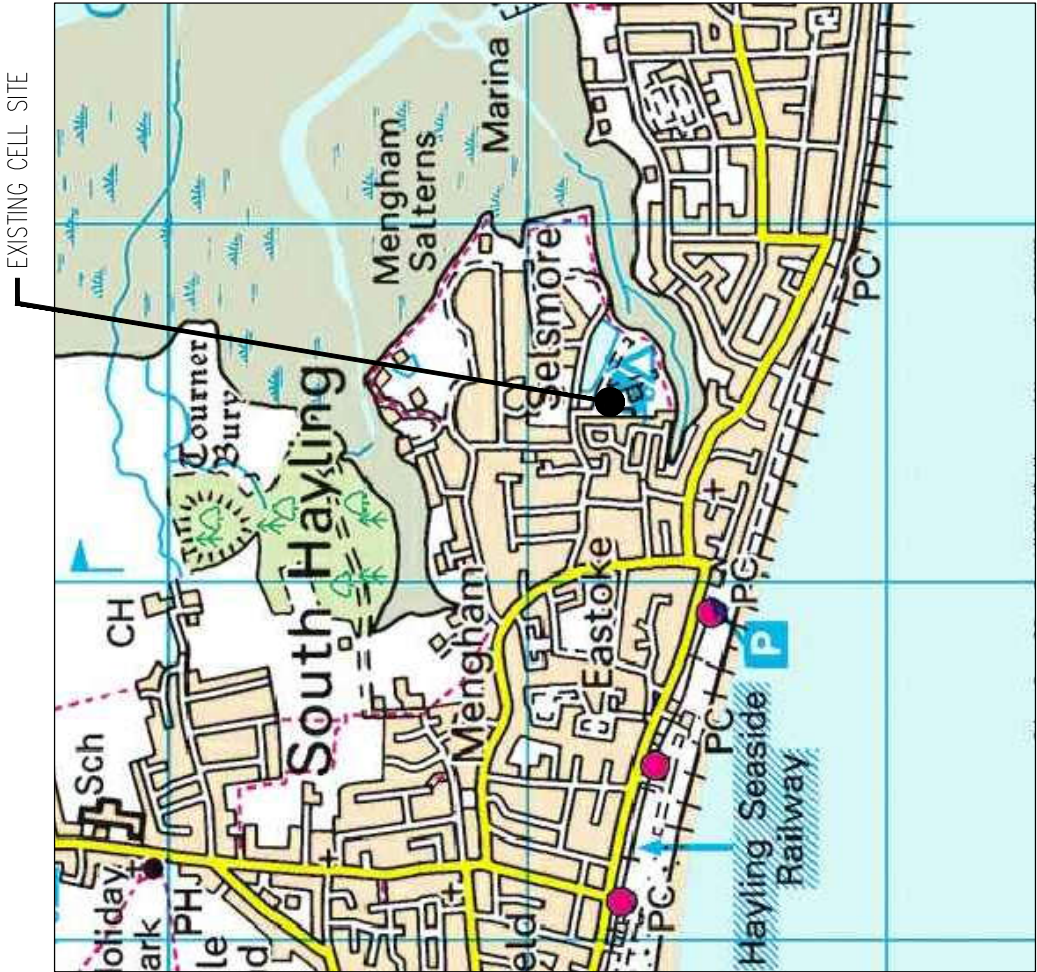

SITE LOCATION

SCALE 1:NTS

REPRODUCED FROM ORDNANCE SURVEY PROMAP DATA© CROWN COPYRIGHT 2015
LICENCE NUMBER 100020449