


2m 4m 6m 8m 10m


GRAPHICAL SCALE 1:200 @ A3

The drawing is a black and white architectural elevation of a residential property. It features a main house with a gabled roof and a chimney, a smaller structure with a gabled roof, and a large tree. A fence runs across the foreground. The drawing is labeled 'GRAPHICAL SCALE 1:200 @ A3' and includes a scale bar from 0 to 10m.

1 : 200

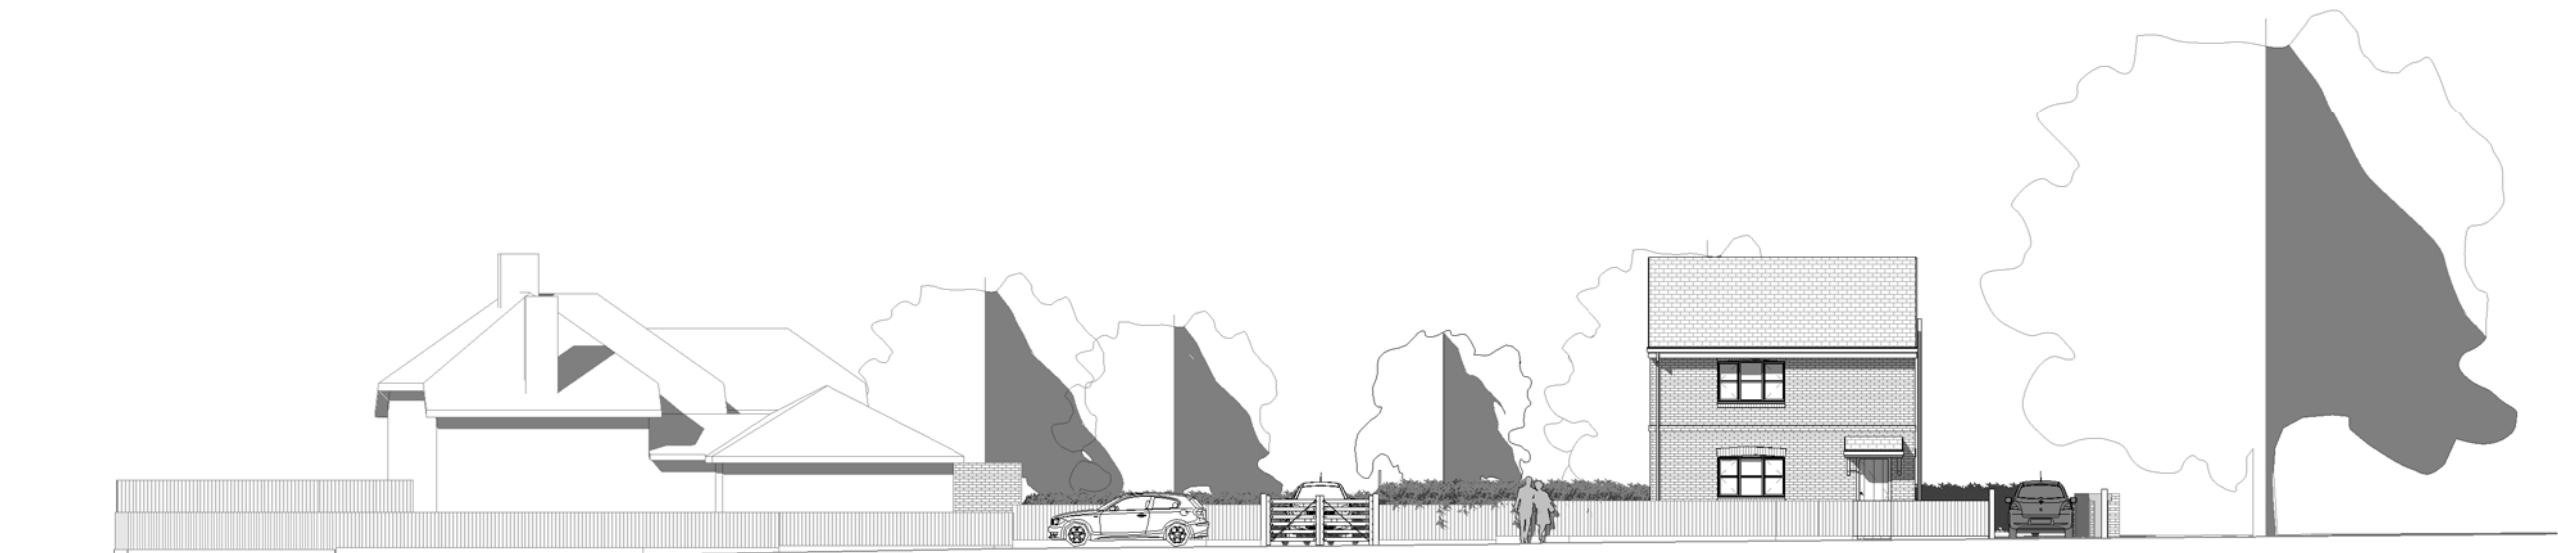

1 : 200

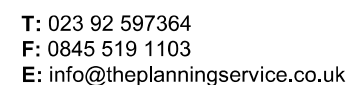

Under the construction (design and management) regulations 2015 (CDM2015) all design work for both domestic and commercial development(s) are to conform to those regulations. E&EO.

: 200