


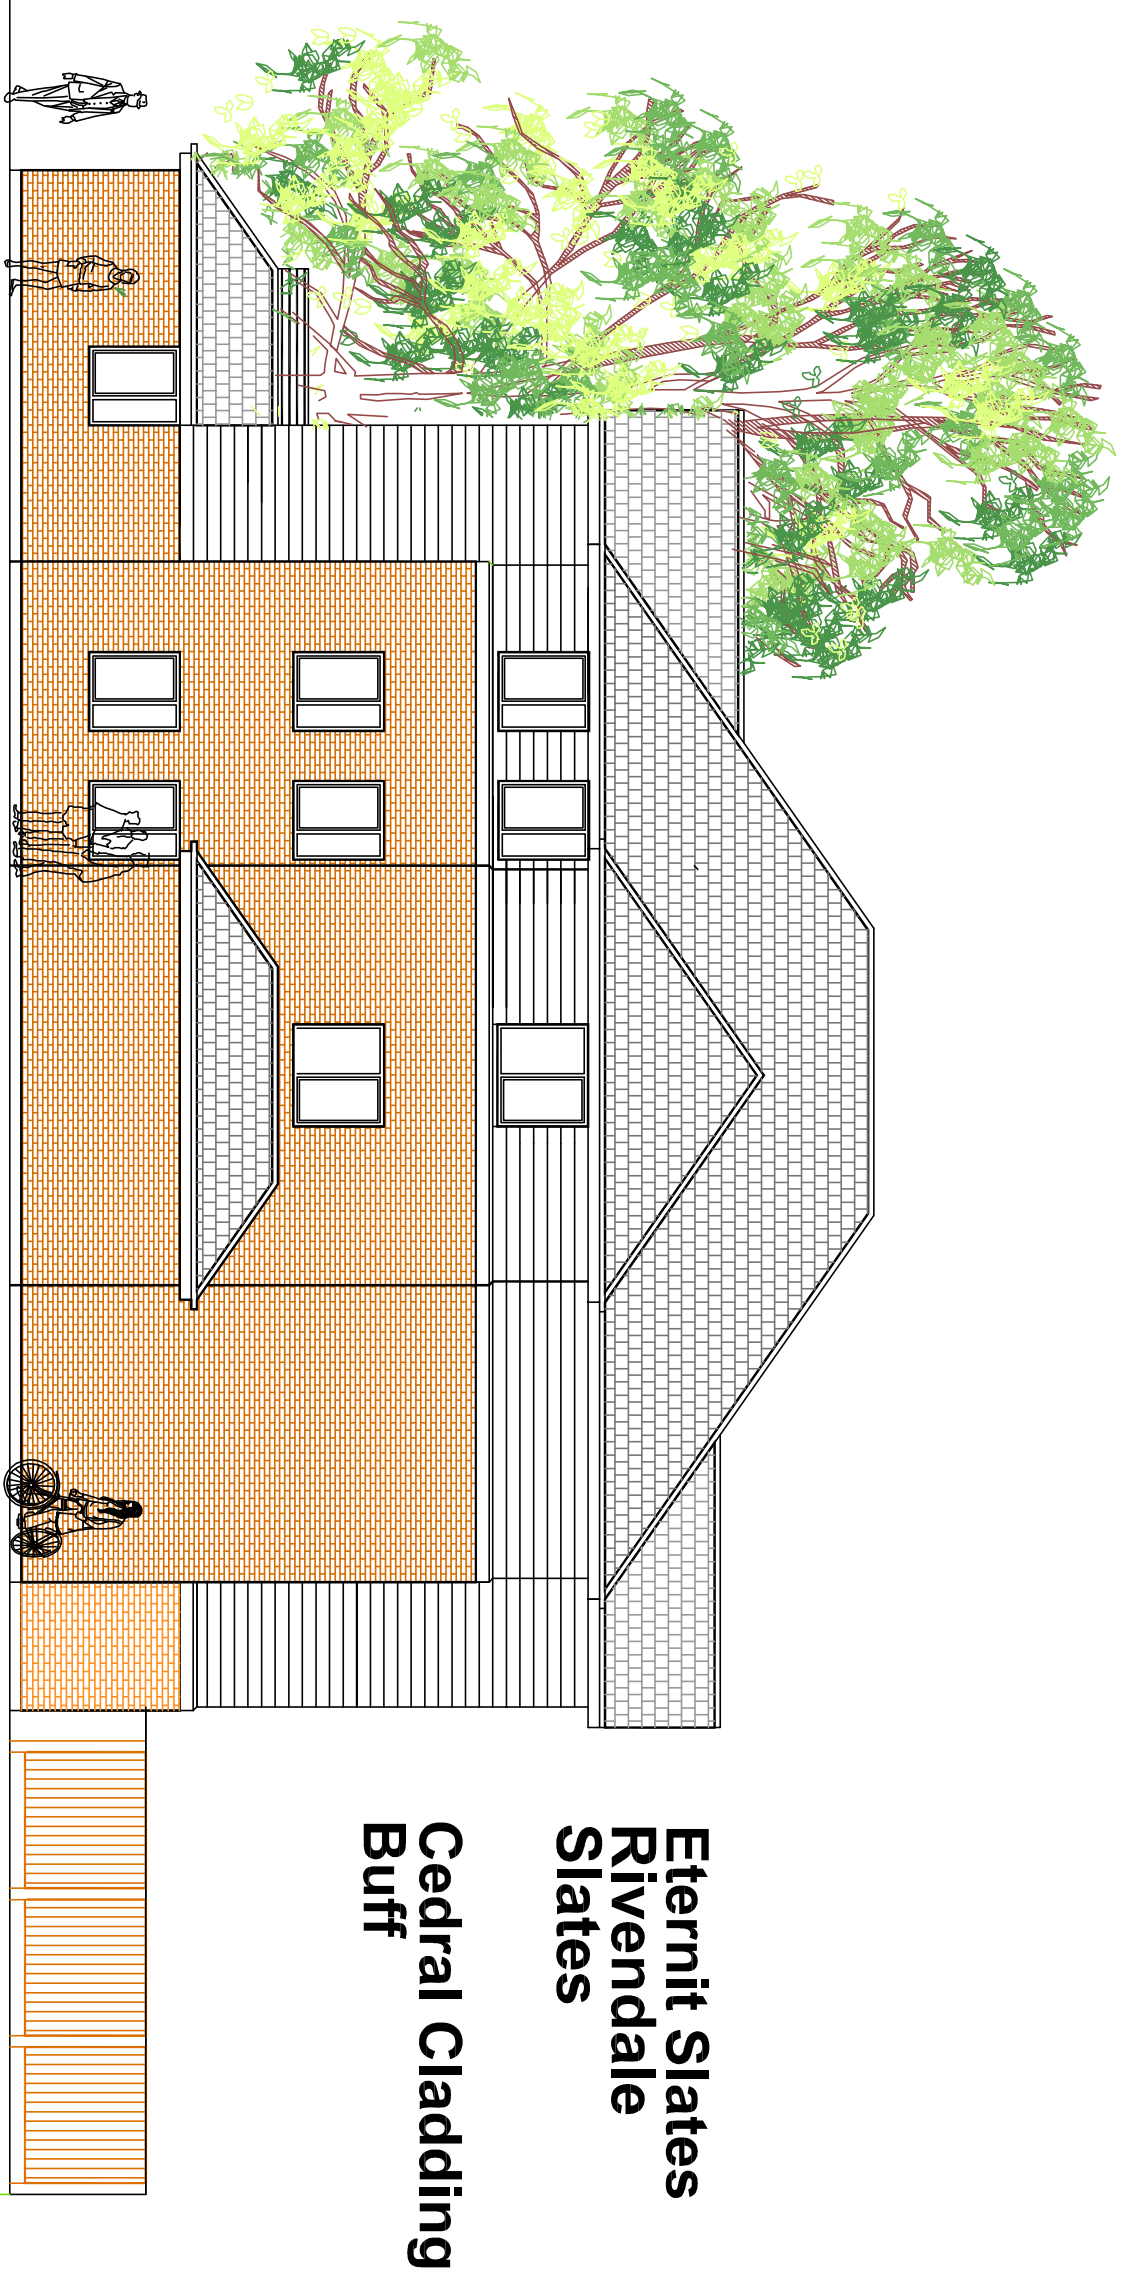
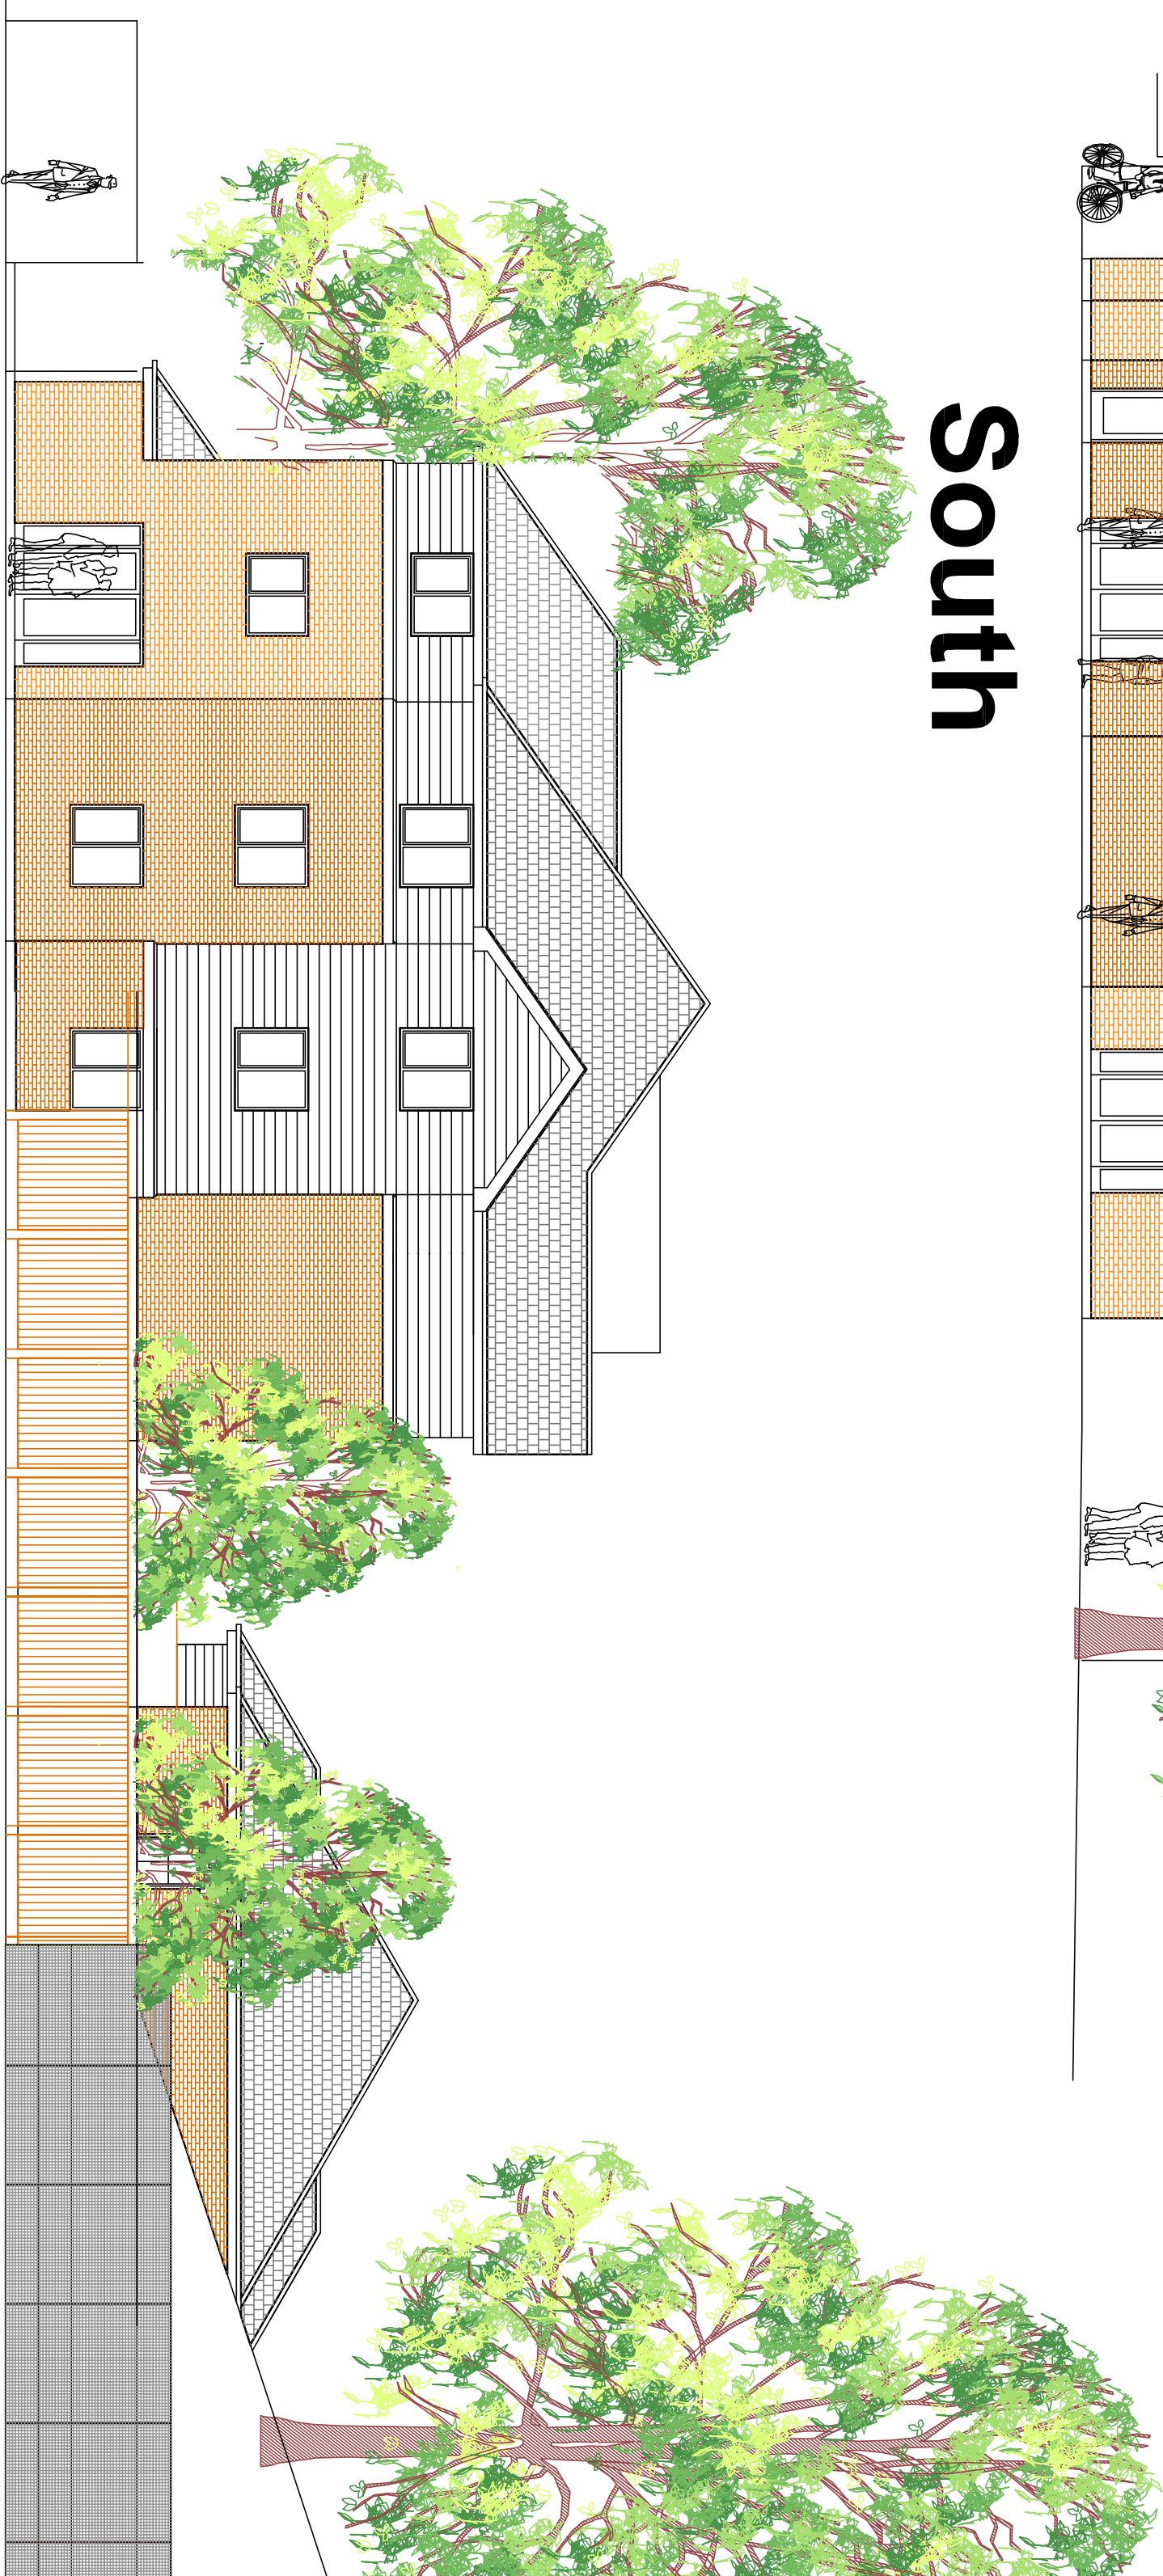
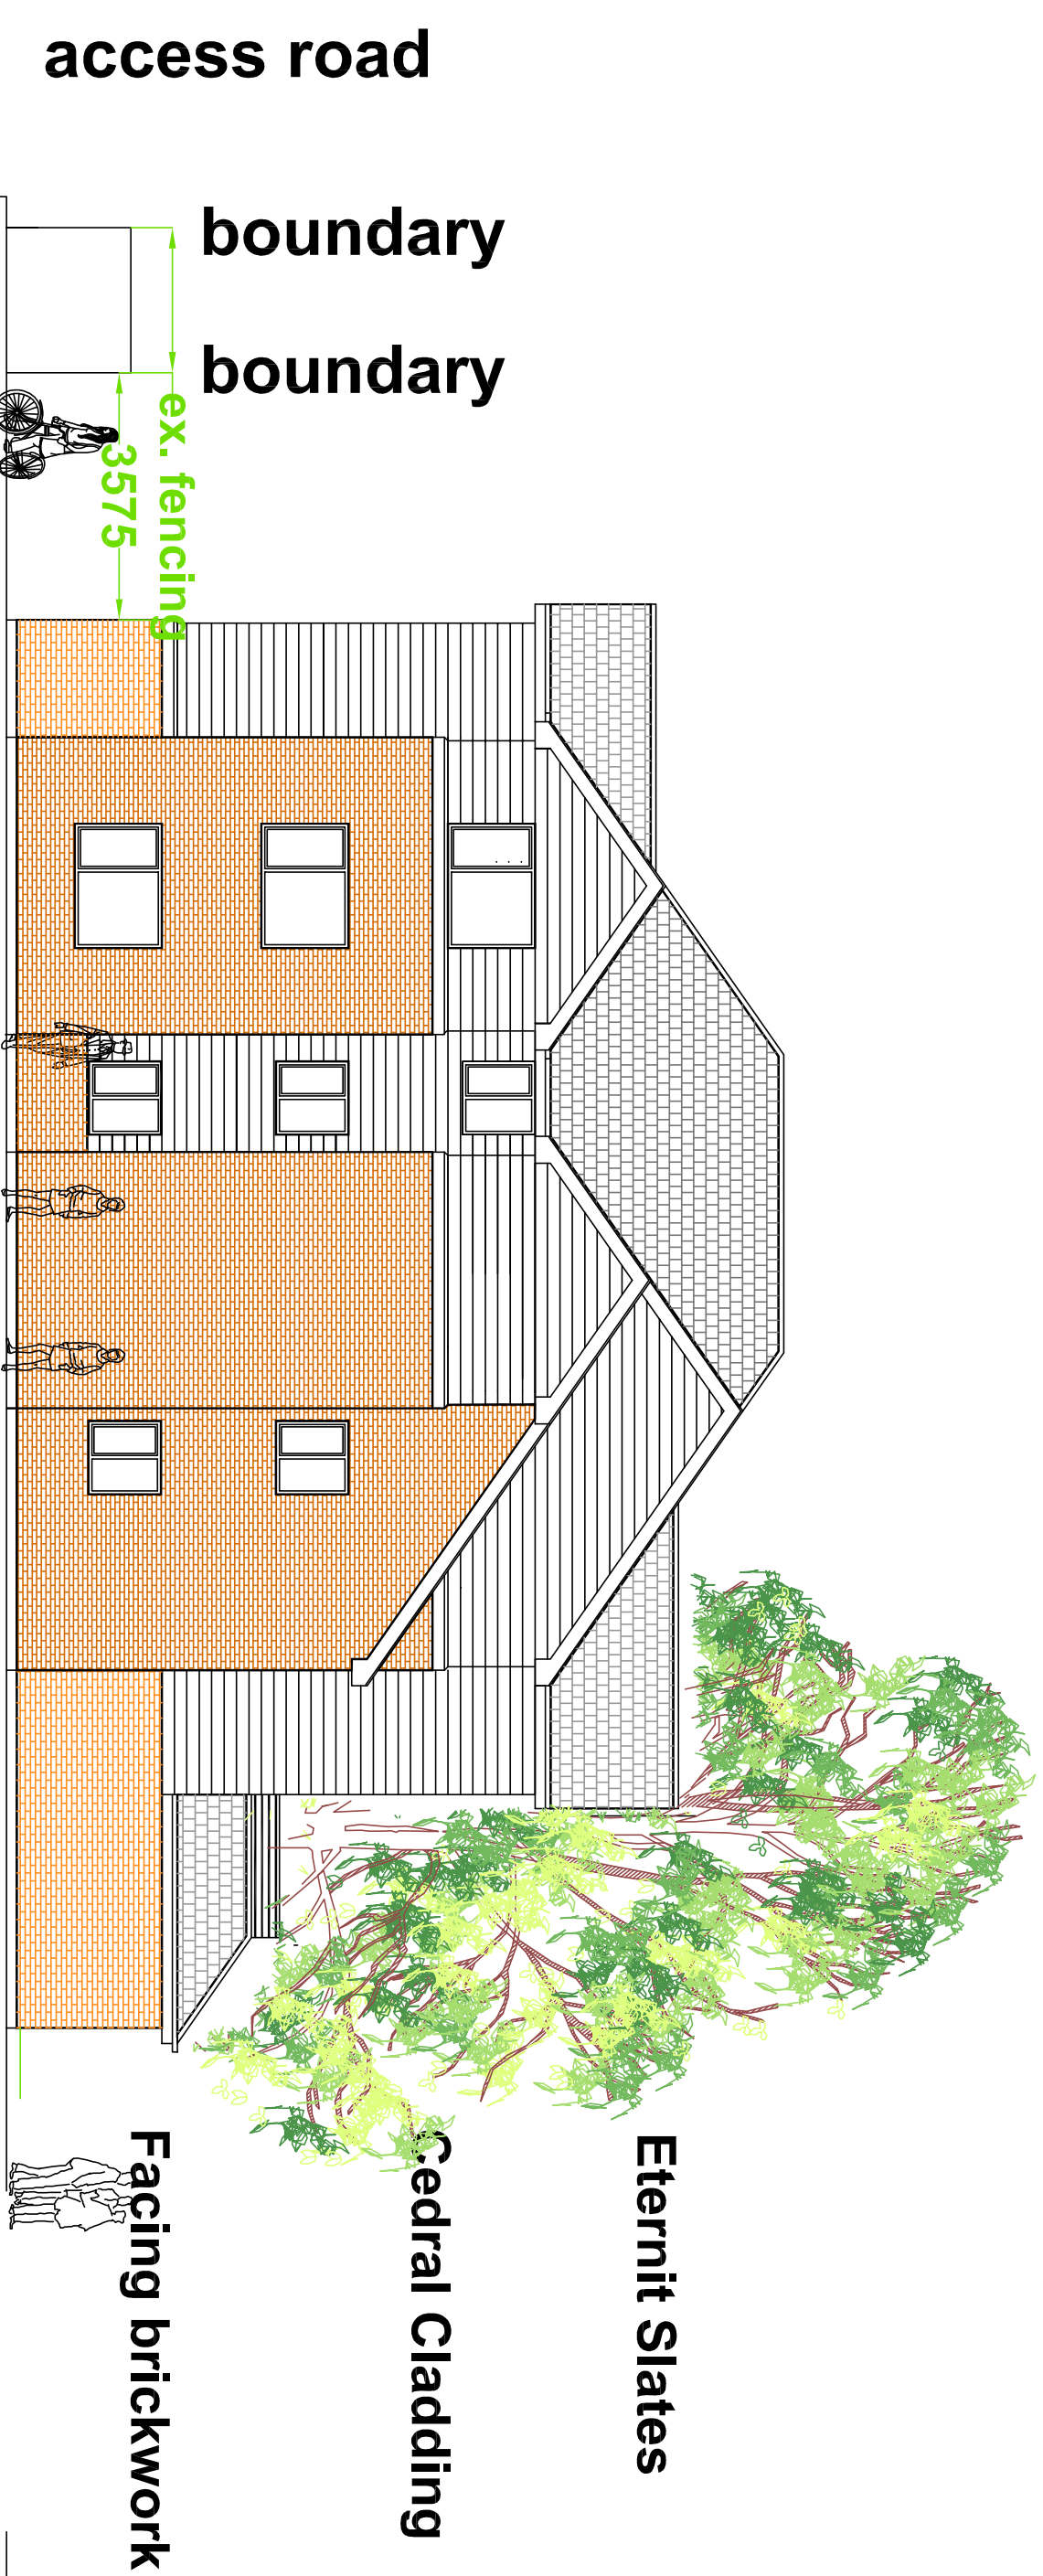
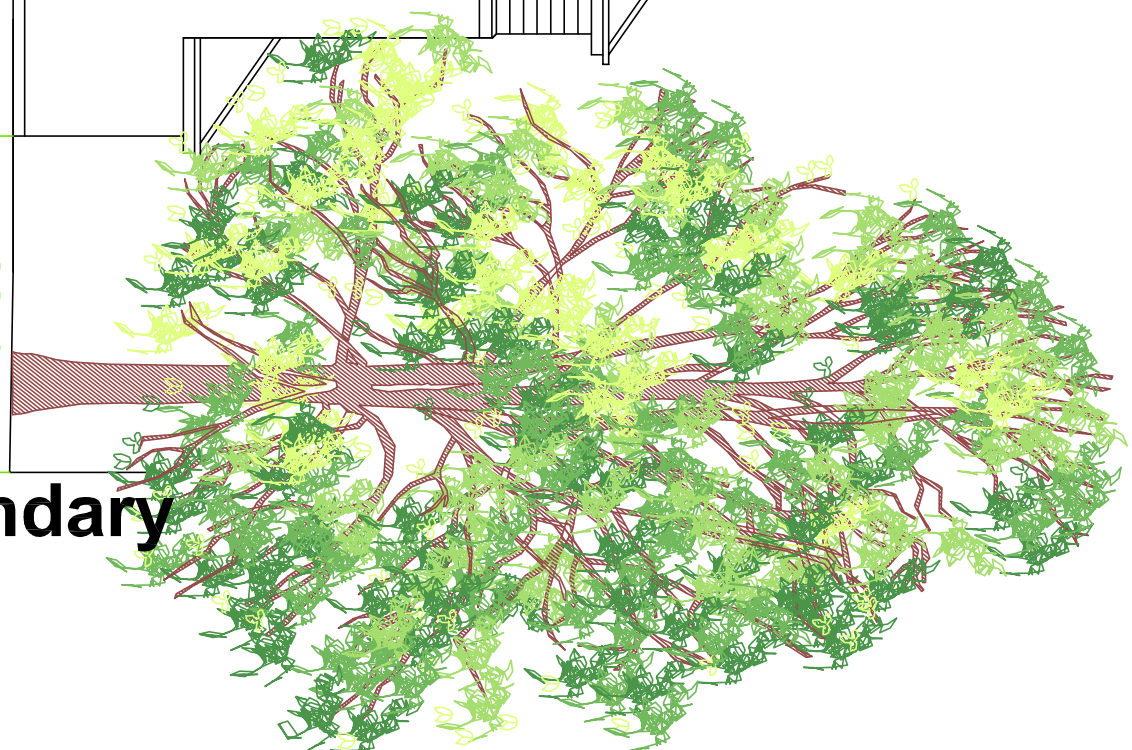
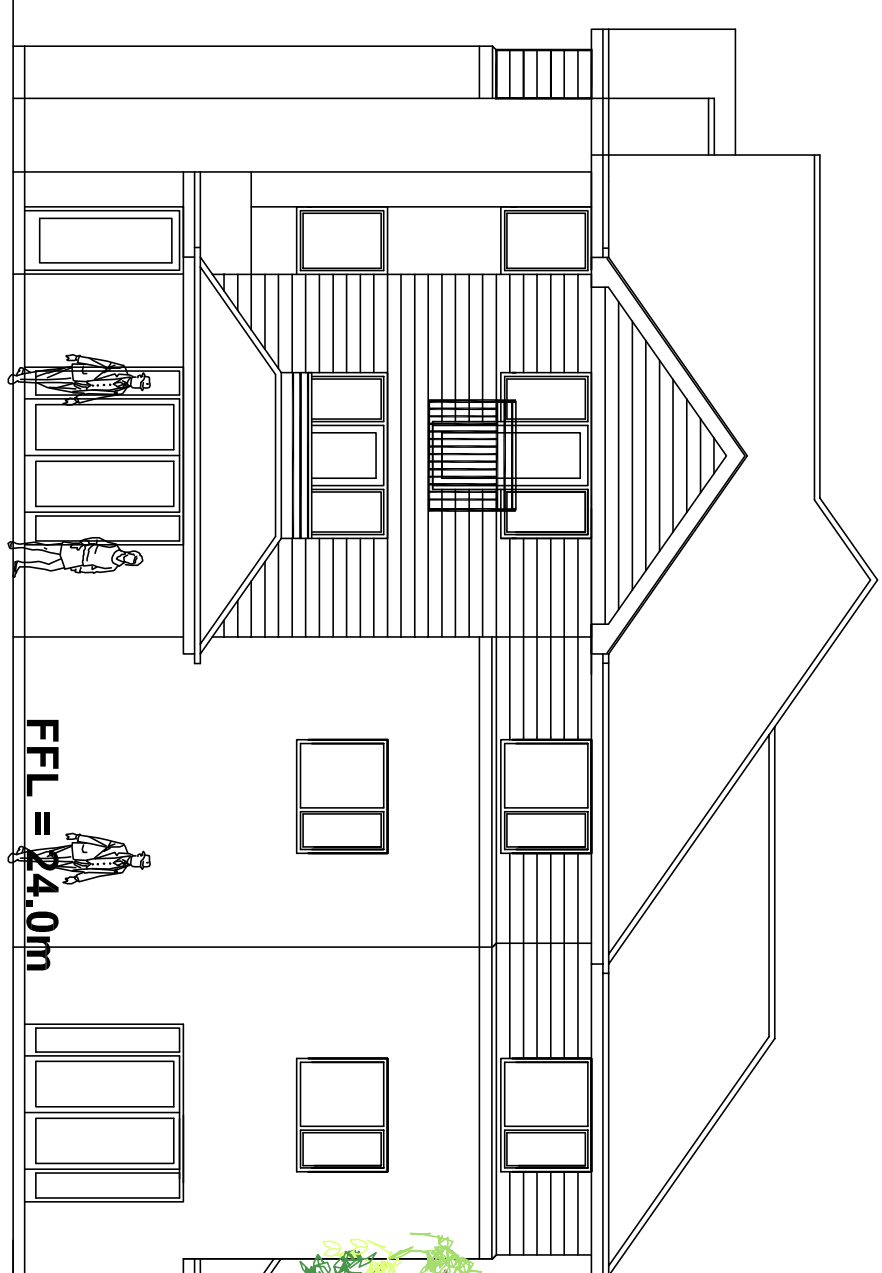


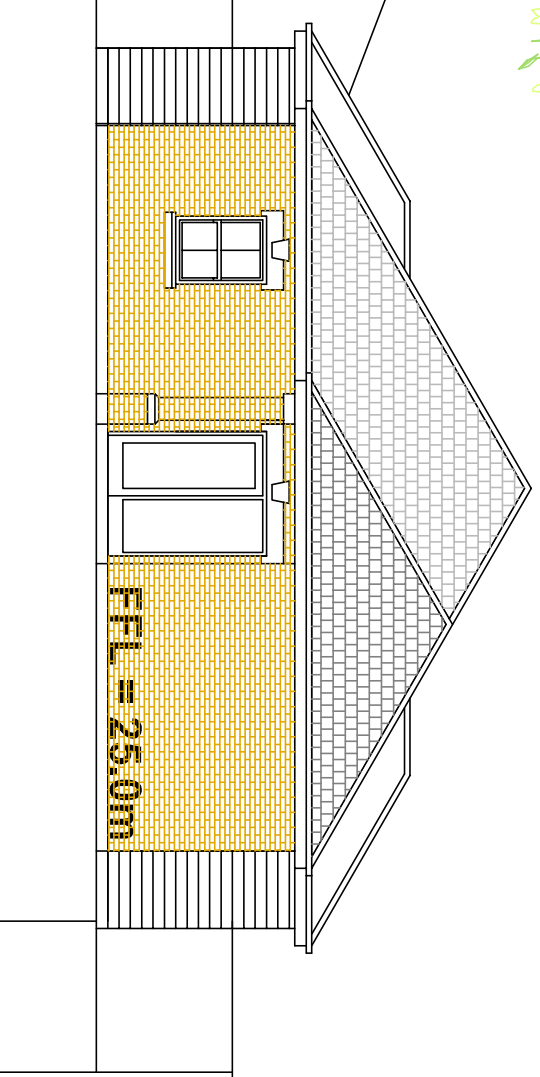

East

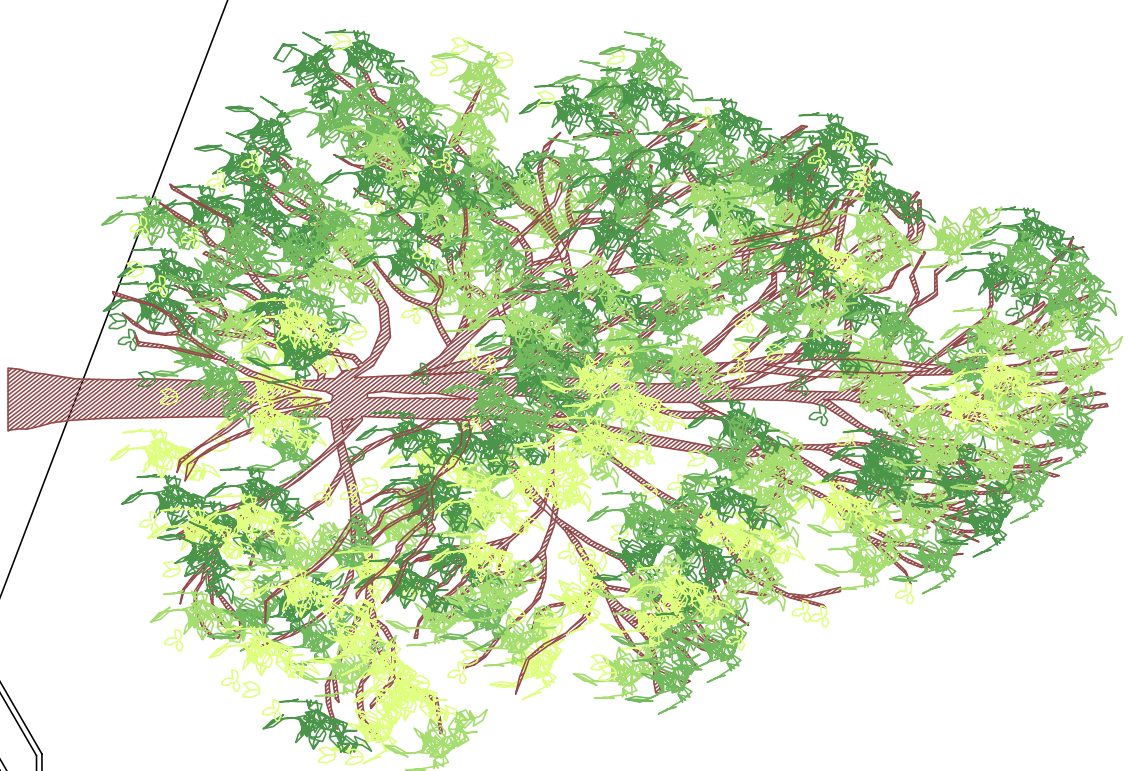

South

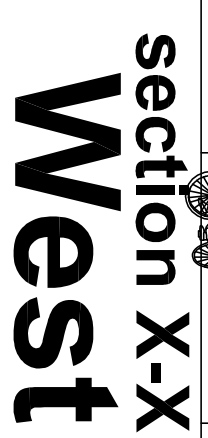

REVISION B: Boundary Section details Added - 07/12/18 - PG REVISION A: AMENDED - 29/11/18 - PG		SCALE 1/100		TITLE 8 no. Apartments for Supported Living	
DATE Nov. 2018		REF 42, Bedhampton Hill Havant		DRAWING NO. 18/2000/P04	
PROJECT 42, Bedhampton Hill Havant CLIENT HAVANT COUNCIL DRAWN BY PG		DETAIL Elevations		DRAWING NO. 18/2000/P04	
DRAWING NO. 18/2000/P04		TEL. 02392 483155		HAVANT, HAMPSHIRE PO9 1BA	
M.B. 07089 483966				PETER GALLUDAY ARCHITECT	