


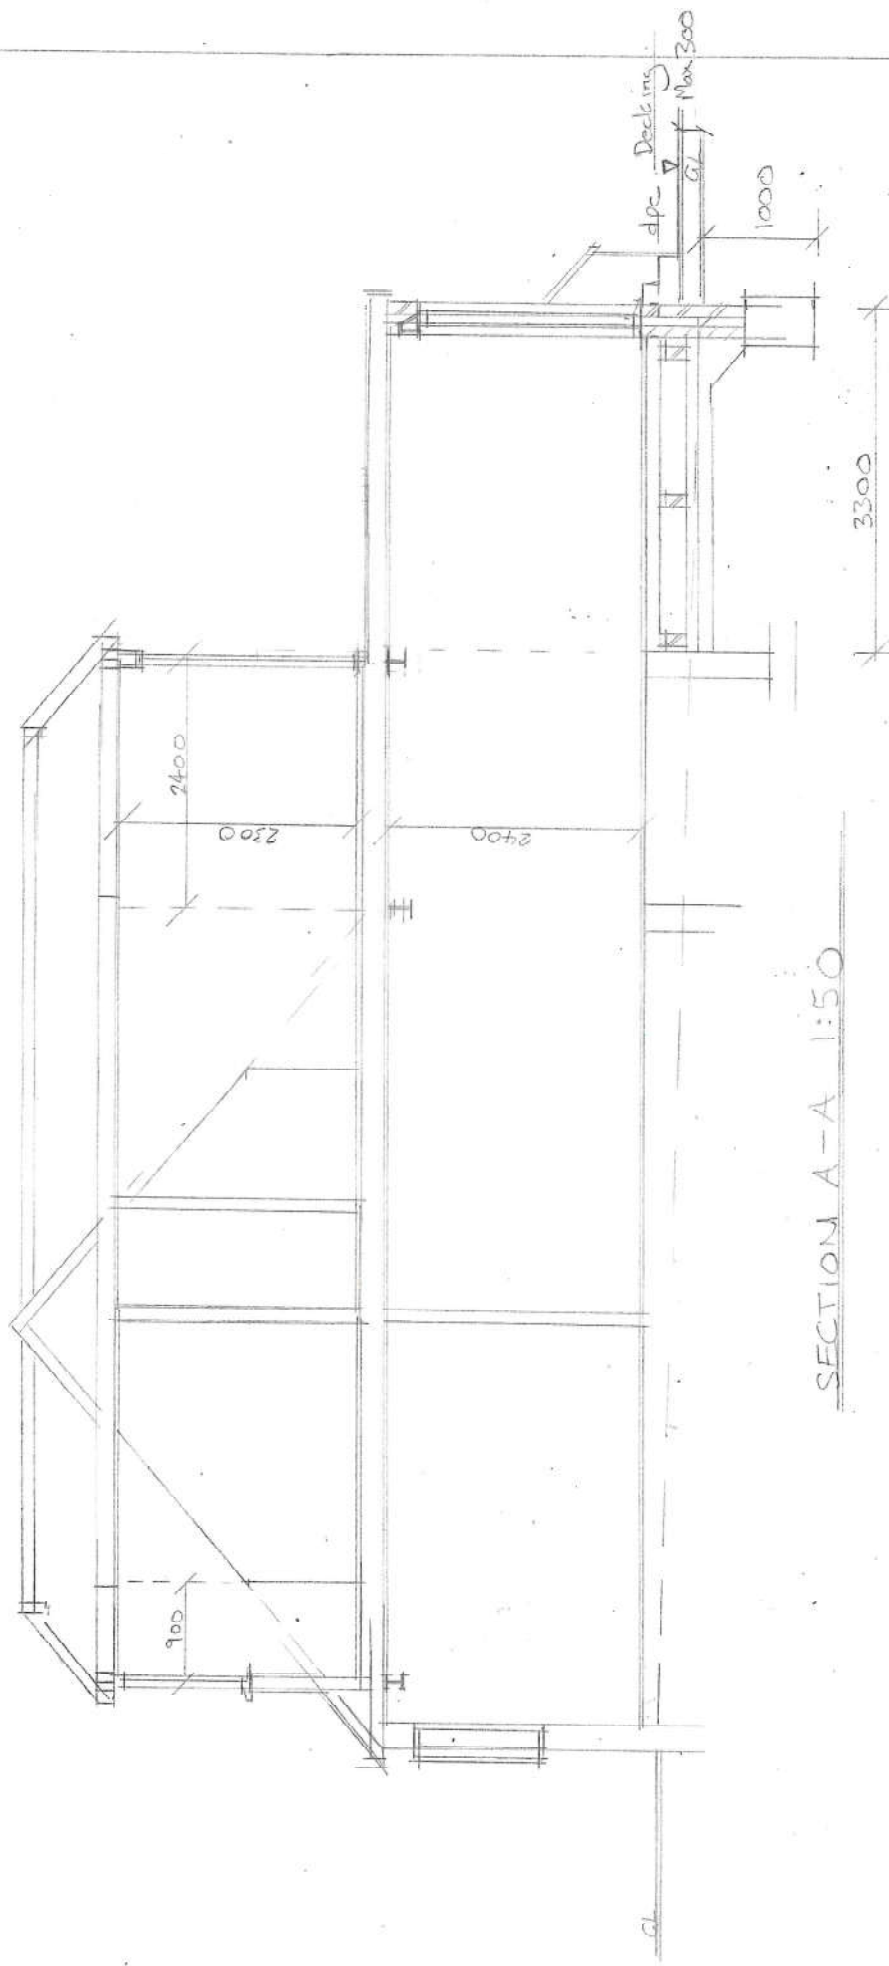

PROPOSED REAR EXTENSION AND LOFT ALTERATIONS

18 WARFIELD CRESCENT WATERLOOVILLE