

THE DRAWINGS COMPLY WITH TEF & VODAFONE STANDARD ICNRP GUIDELINES.
DESIGNED IN ACCORDANCE WITH CORNERSTONE DOCUMENT: CORN/09/006

DIRECTIONS:
HEAD SOUTH ON RUTLAND WAY TO CHICHESTER BY-PASS, TURN LEFT ONTO CHICHESTER BY-PASS. THEN FOLLOW THE A27 TO HAMPSHIRE FOR APPROX 12.1 MILES. TAKE THE EXIT TOWARDS LANGSTONES/ROWLAND CASTLE FROM THE A27. AT THE ROUNDABOUT TAKE THE 1ST EXIT ONTO LASNGSTONE ROAD, CONTINUE TO FOLLOW THE A3023 FOR APPROX 3.6 MILES. THEN AT THE ROUNDABOUT TAKE THE 1ST EXIT ONTO CHURCH ROAD FOR APPROX 0.5 MILES. CONTINUE ONTO ELM GROVE THEN TURN LEFT ONTO SELSMORE ROAD. CONTINUE ONTO RAILS LANE, SLIGHT LEFT ONTO FISHERY LANE. CONTINUE FOR APPROX 500 METERS SITE WILL BE ON THE RIGHT AT THE BOTTOM OFF AN ACCESS TRACK

HAVANT BOROUGH COUNCIL
08 NOV 2018
RECEIVED

A	PROPOSED TREE DETAILS REVISED. SITE LOCATION ADDED.	05.10.18	PK	DA
-	SKETCH ISSUE	03.11.17	PK	GH
No.	Revision	Date	By	ckd



Site Name & Address:
FISHERY LANE, SOUTHERN WATER
COMPOUND ADJACENT TO TIP, SOUTH
HAYLING, PO11 9NF


Title:
TELECOMMUNICATIONS
GREENFIELD UPGRADE
SITE ELEVATION

Purpose of Issue:
SITE LOCATION

Drawing No:
130542 - 01

CTIL No: 130542	VF No: 46549	TEF No: 45932
--------------------	-----------------	------------------


Issue: A	Scale: AS STATED	Ch'd: GH	Date: 03.11.17
Drn: PK	Date: 03.11.17	App: GH	Date: 03.11.17

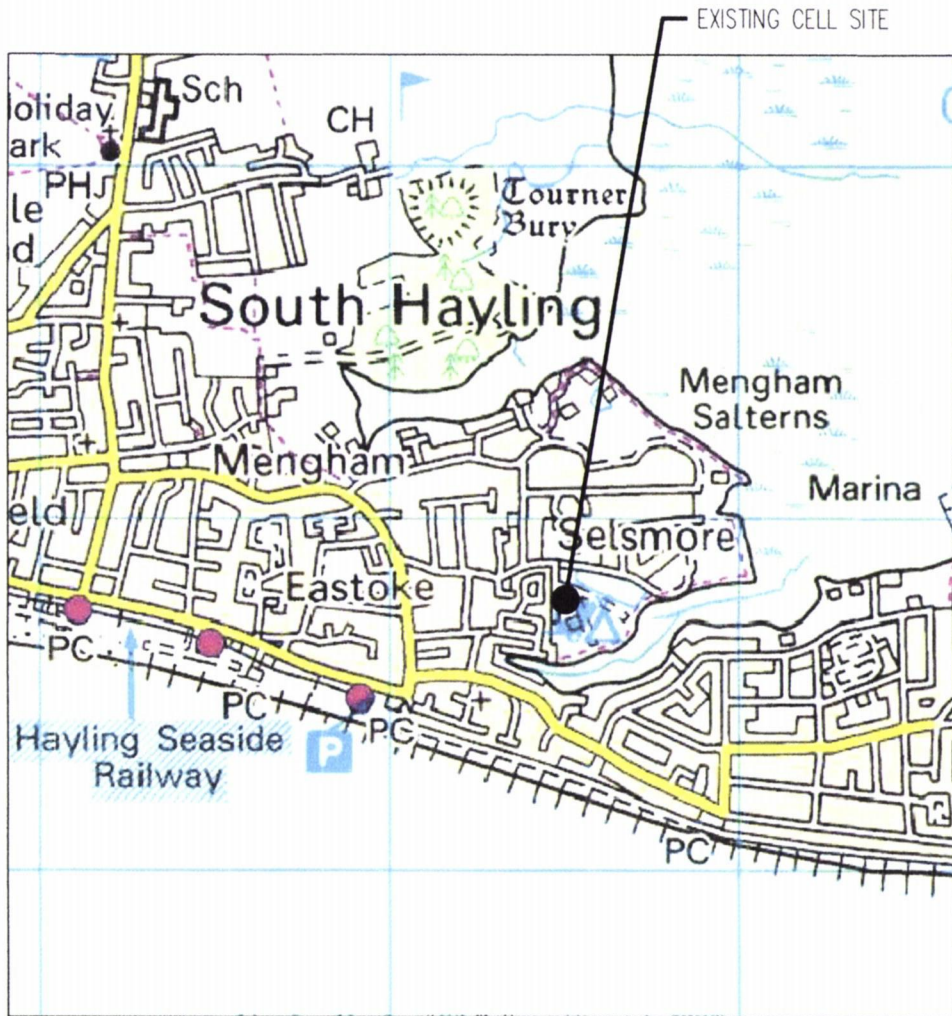

SITE LOCATION

SCALE 1:NTS

REPRODUCED FROM ORDNANCE SURVEY PROMAP DATA© CROWN COPYRIGHT 2015
LICENCE NUMBER 100020449

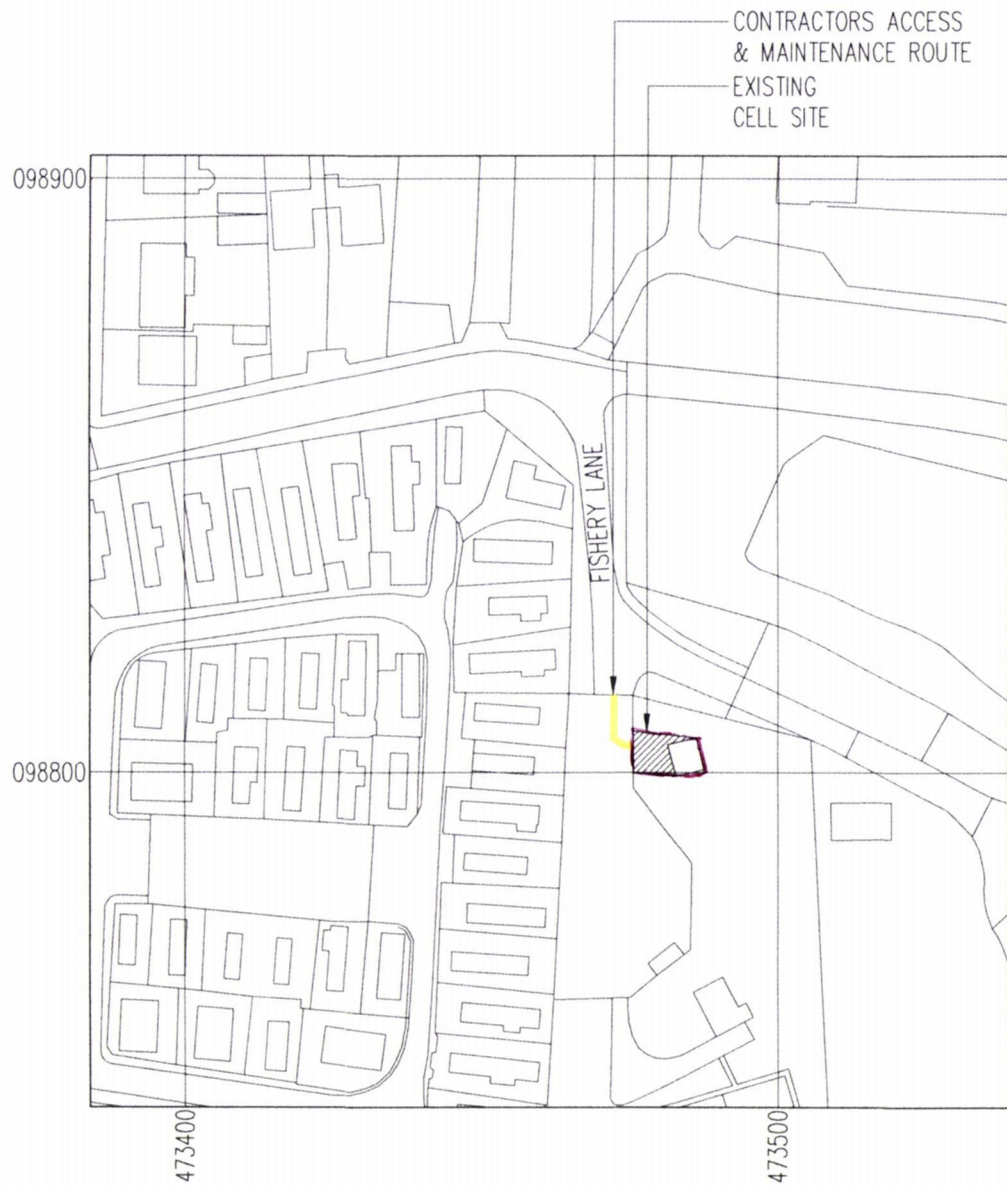

LOCATION PLAN

SCALE 1:1250

NGR E: 473478 N: 098805
REPRODUCED FROM ORDNANCE SURVEY PROMAP DATA© CROWN COPYRIGHT 2015
LICENCE NUMBER 100020449