


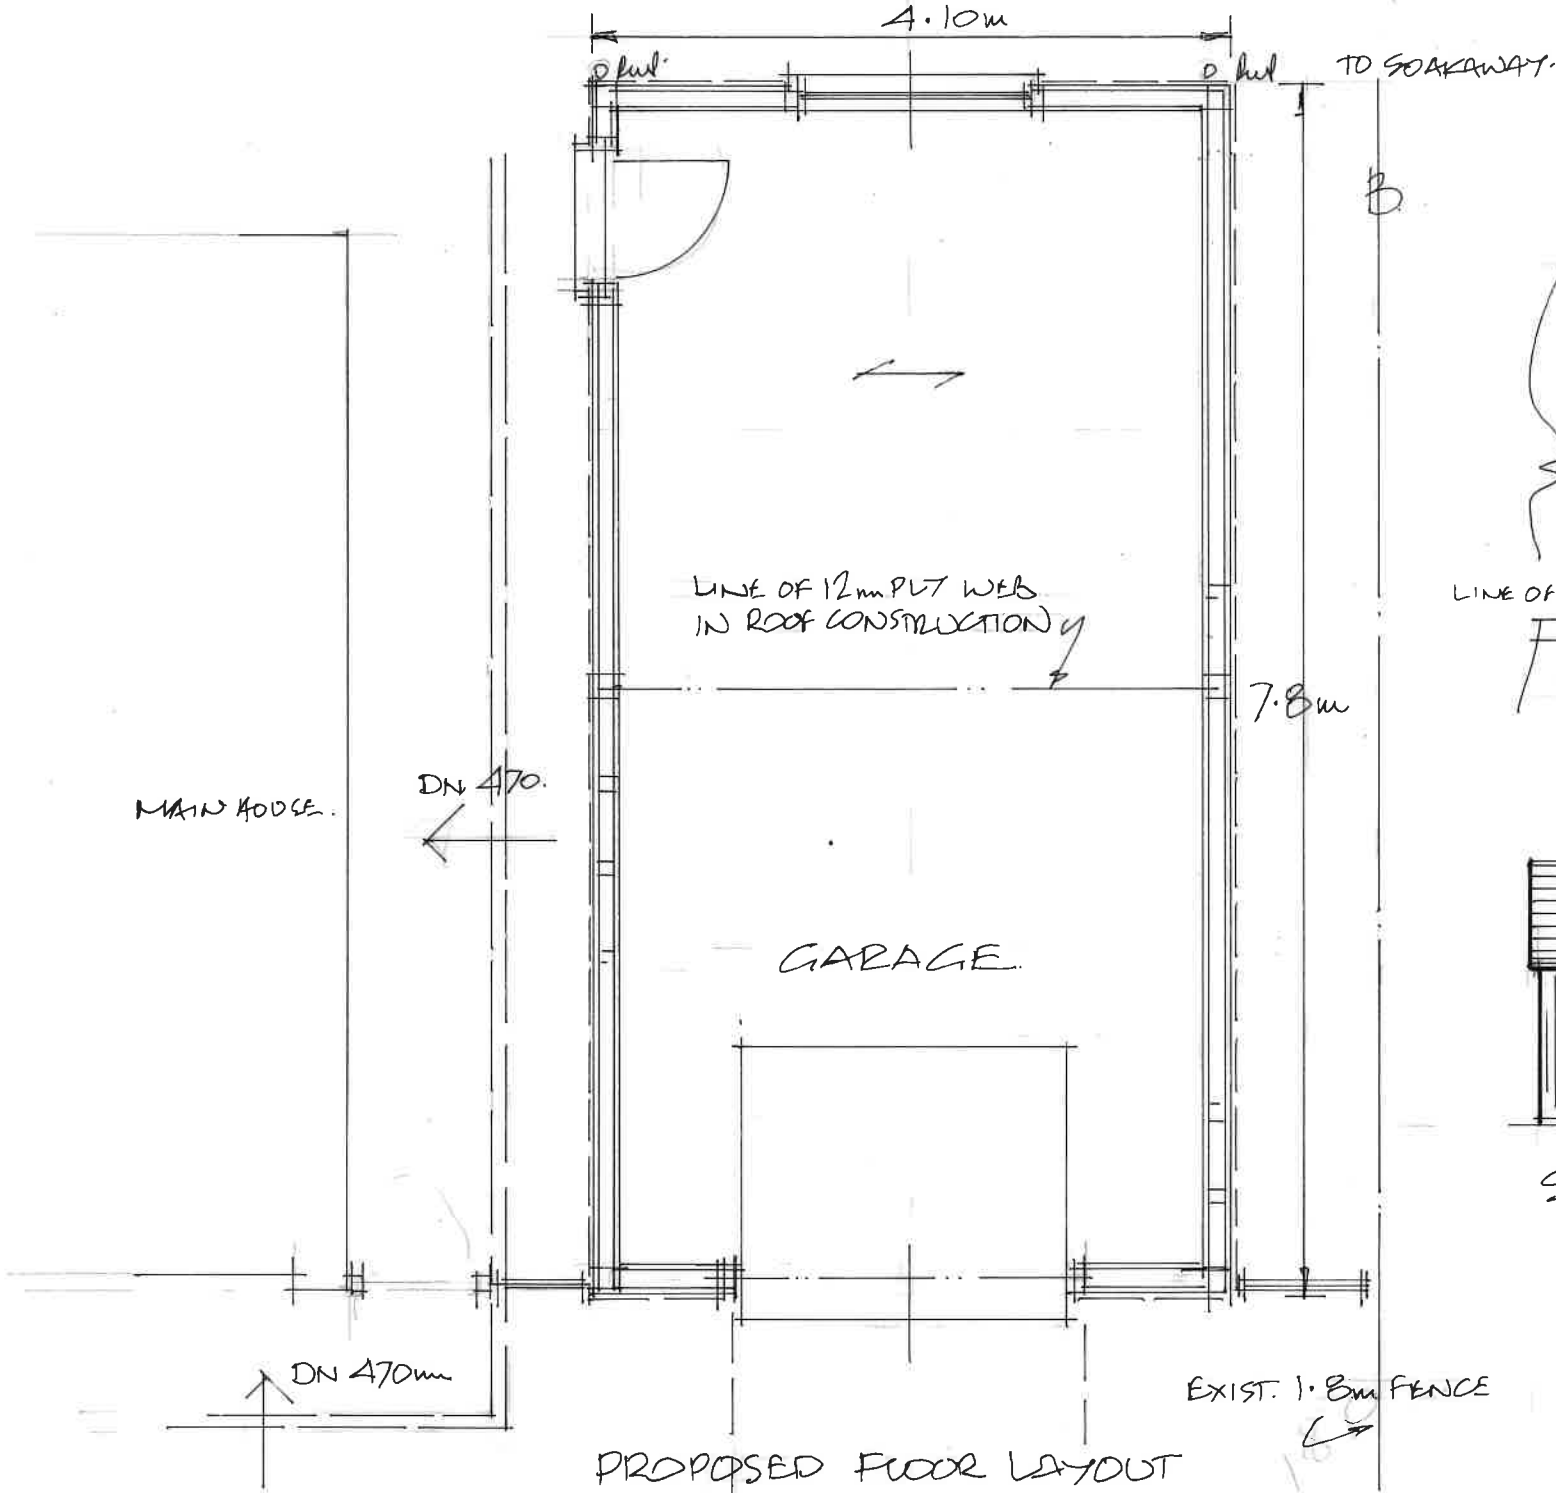


GARAGE CONSTRUCTION.

600mm DEEP EDGE BEAM WITH 150mm CONC. FLOOR SLAB WITH A142 MESH REINFORCEMENT ON MIN. 100mm HARDCORE.


WALLS: TIMBER VERTICAL BOARDS ON BATTENS & FELT ON 125x50 STUDWORK AT 400mm CTRS. WITH 12mm PLY INNER FACING. SINGLE BRICK UPSTAND OFF FLOOR.

ROOF: TIMBER SHINGLES ON BATTENS & FELT ON 125x50mm RAFTERS AT 400mm CTRS. CEILING JOISTS x mm AT 800mm CTRS. NOTE PLY WEB AT CENTRE POINT.

0 1 2 3 4 5 scale 1:50. m.
0 2 4 6 8 10 scale 1:100. m.

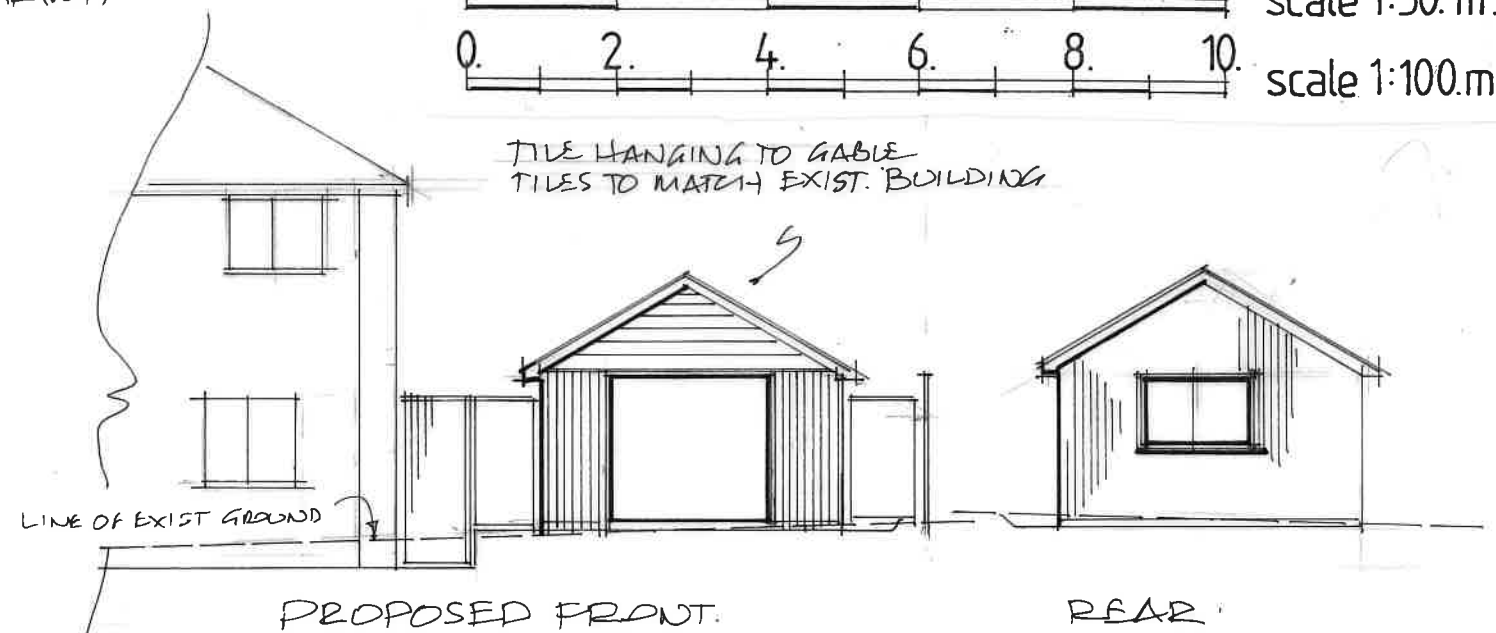

PROPOSED NEW SINGLE GARAGE
1. QUEENS ROAD
WATERLOOVILLE. MAY'19
SCALES 1:50 & 1:100 @ A3.

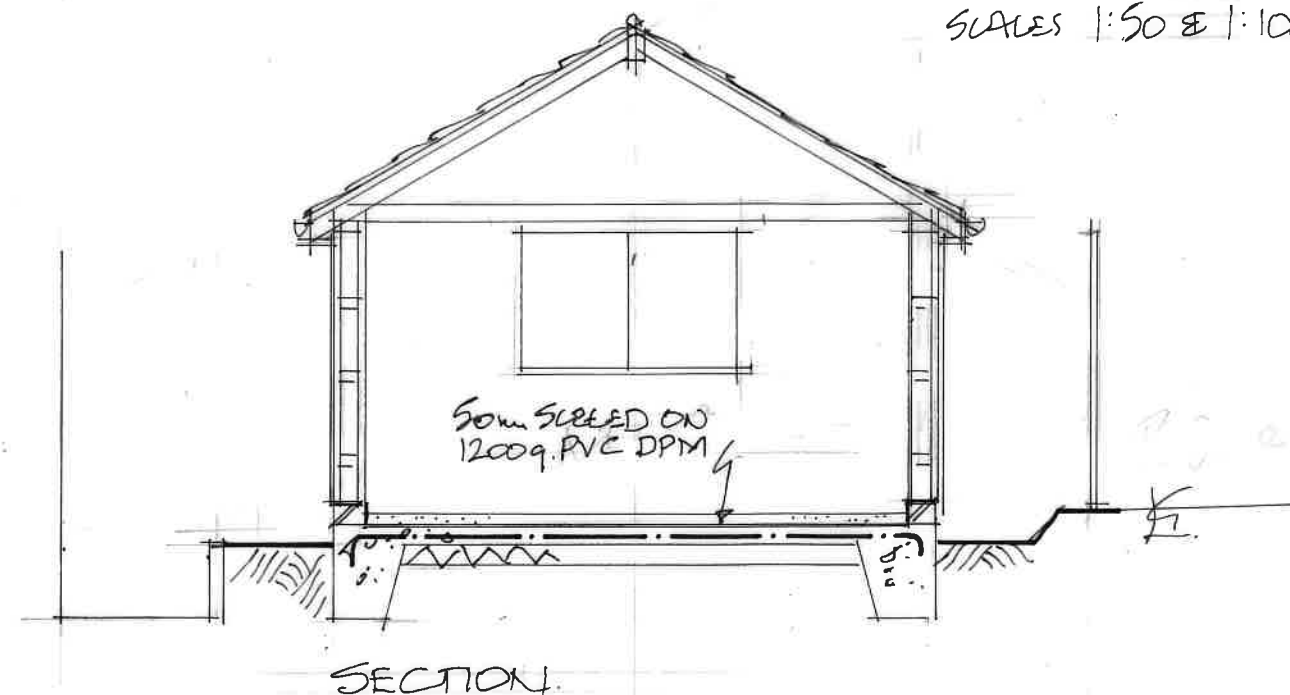

BT. 20.19.