



PROPOSED REAR EXTENSION AND LOFT ALTERATIONS REVA
18 WARFIELD CRESCENT, WATERLOOVILLE

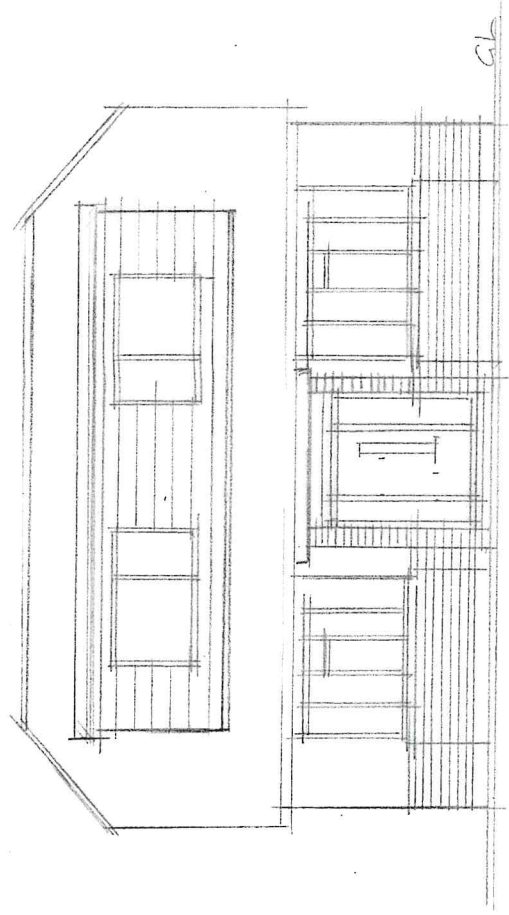


FRONT ELEVATION 1:100

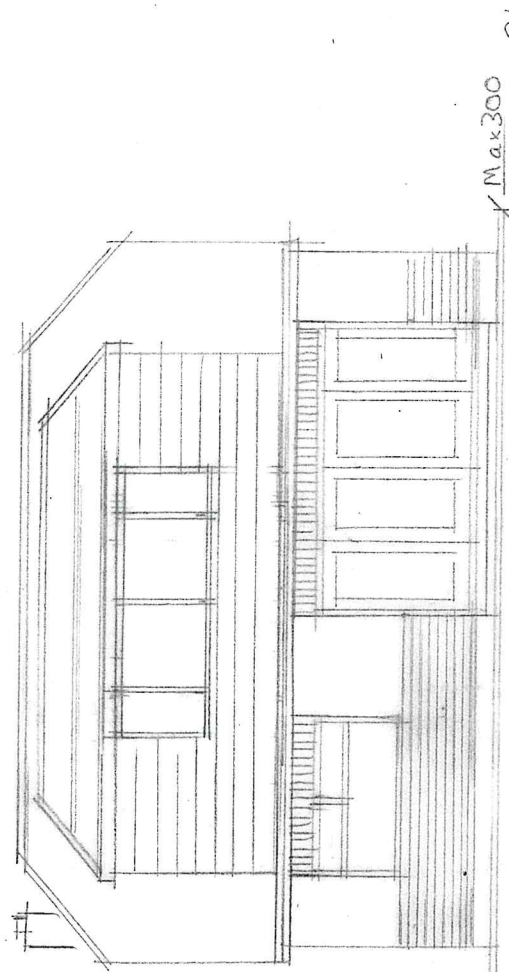


Decking level

Max 300 CL


REAR ELEVATION 1:100

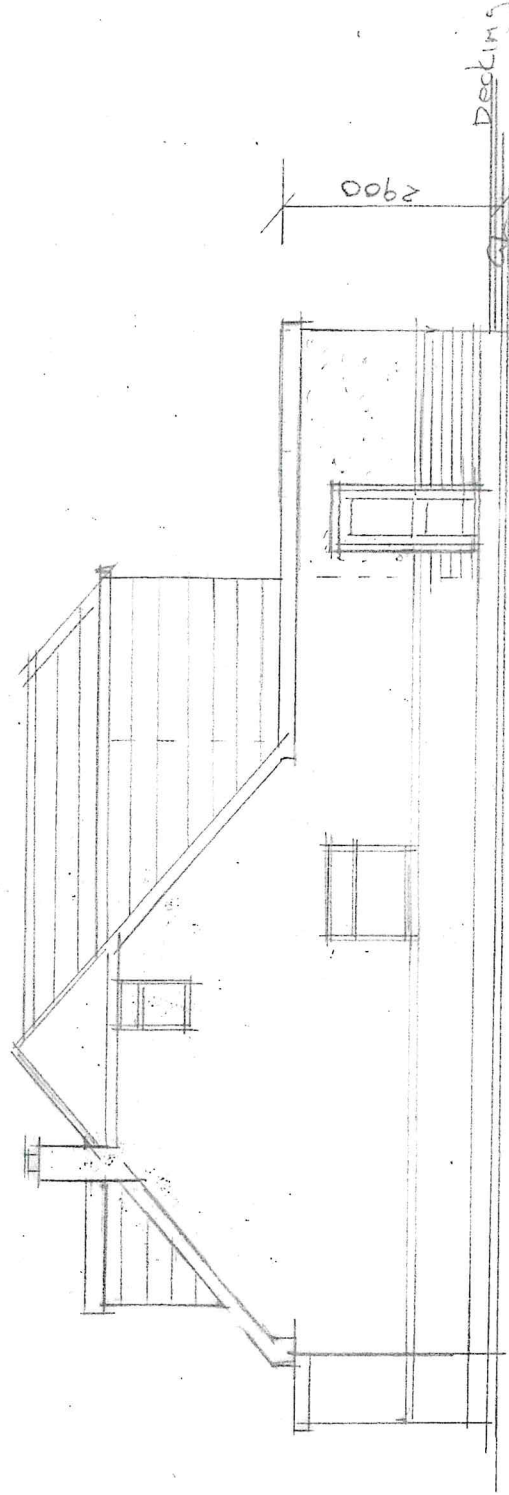

SIDE ELEVATION 1:100

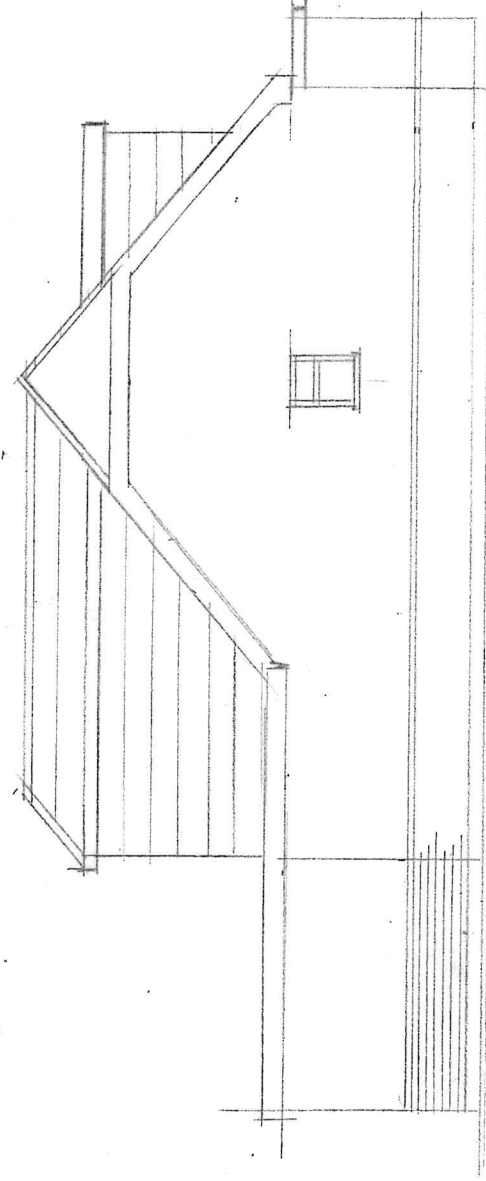


SIDE ELEVATION 1:100

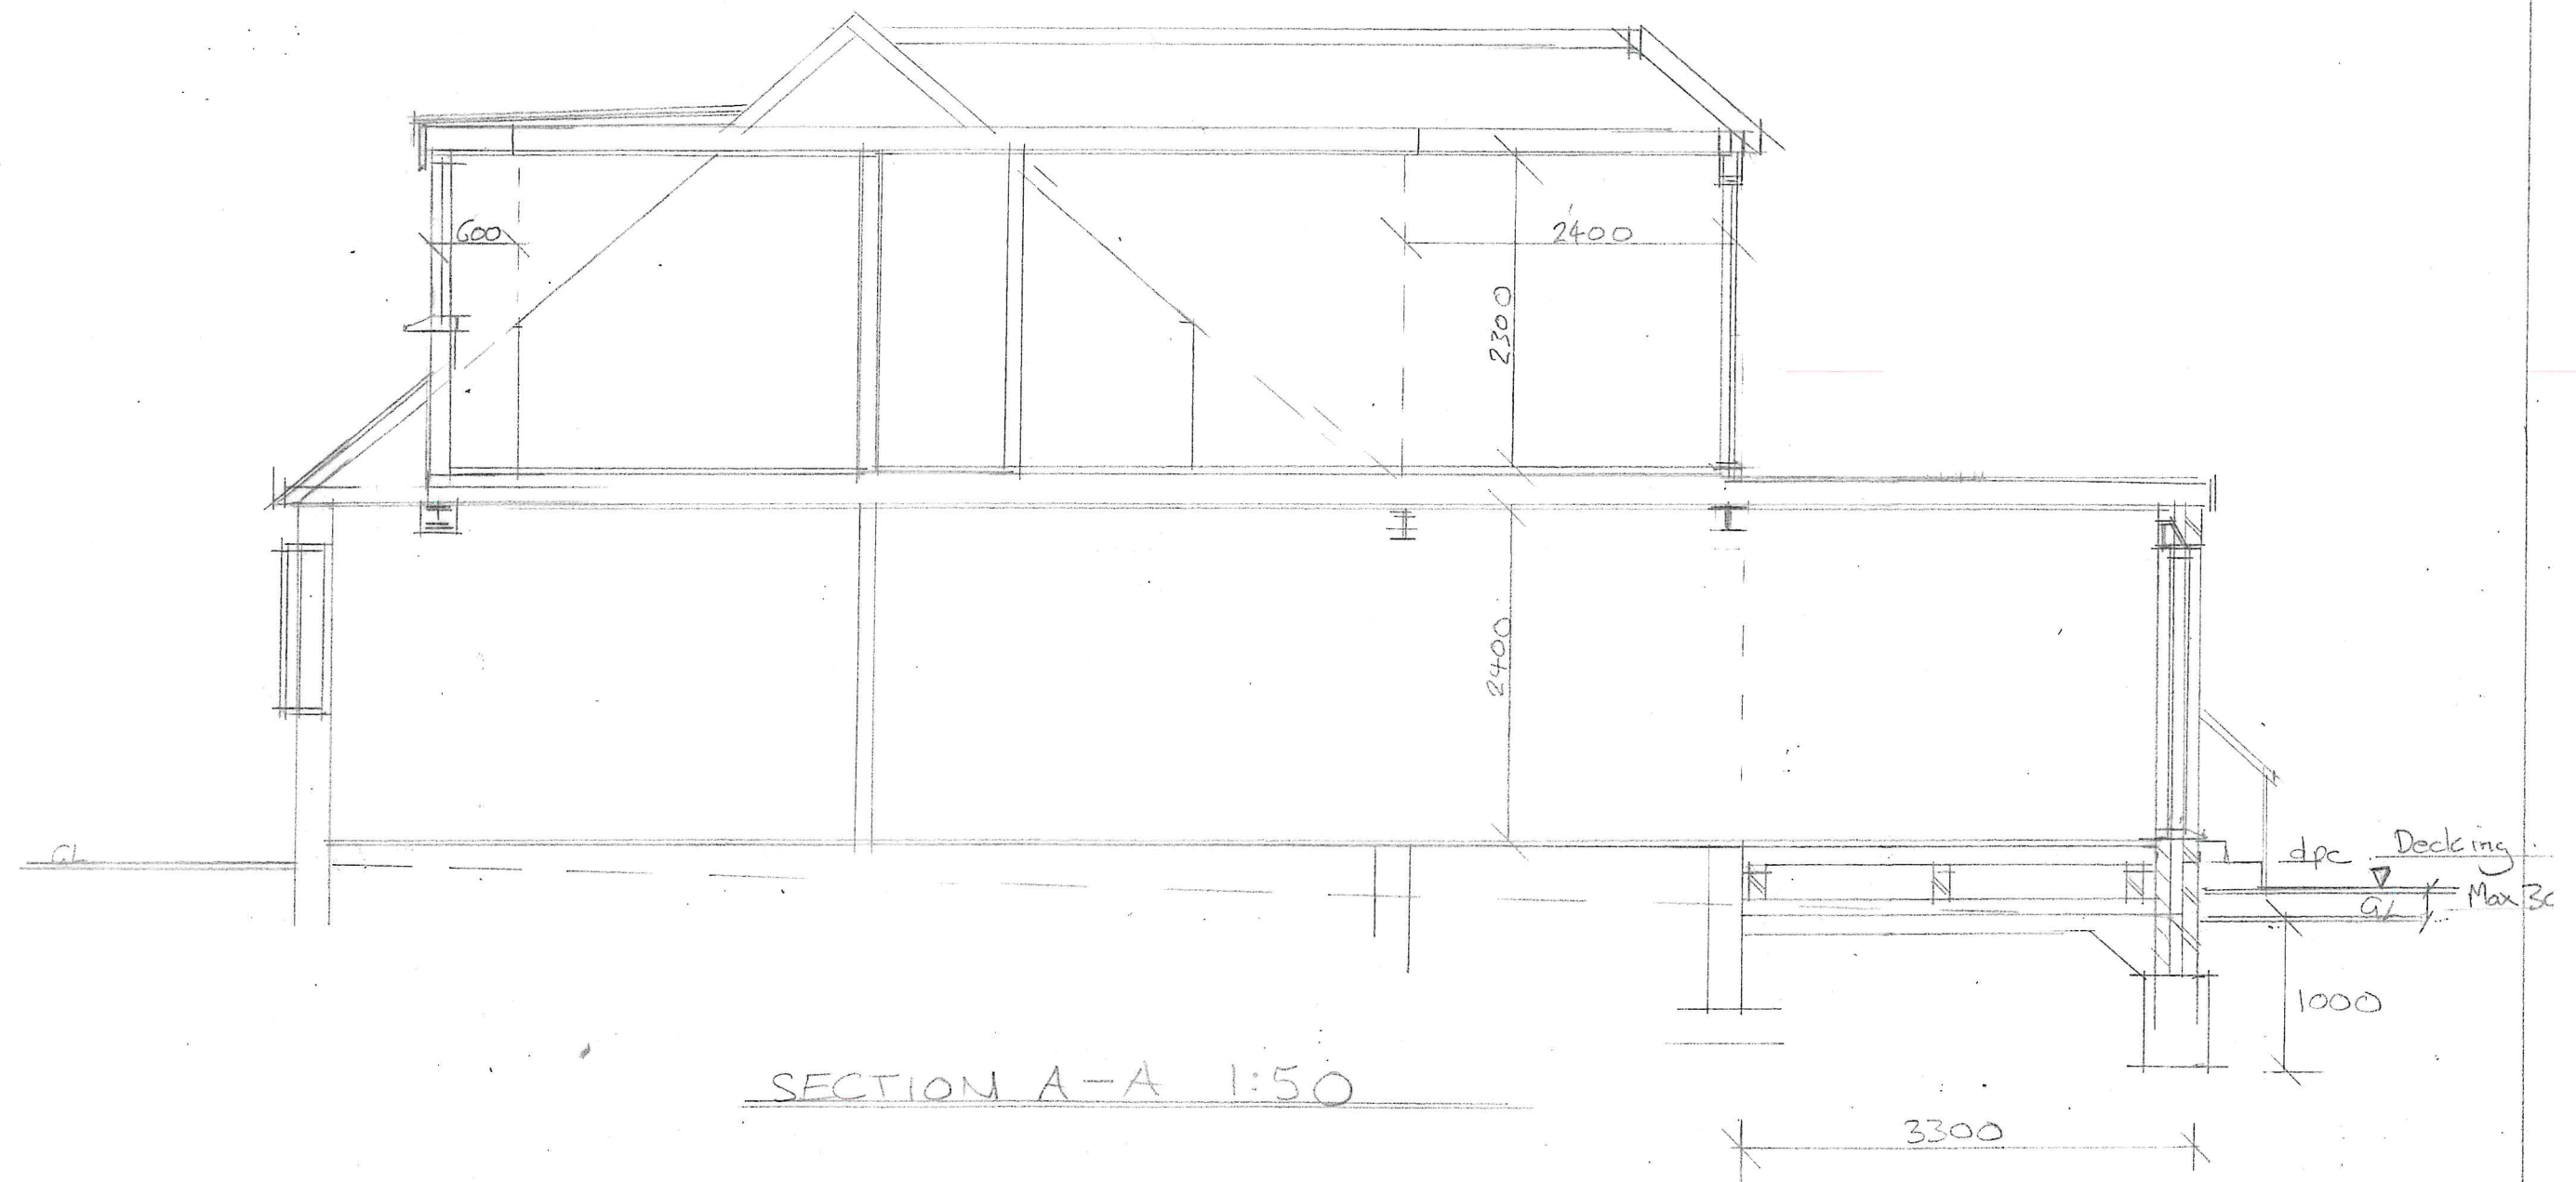

PROPOSED REAR EXTENSION AND LOFT ALTERATIONS. LEVA

18 WARFIELD CRESCENT. WATERLOOVILLE

PROPOSED REAR EXTENSION AND LOFT ALTERATIONS.
18 WARFIELD CRESCENT. WATERLOOVILLE.

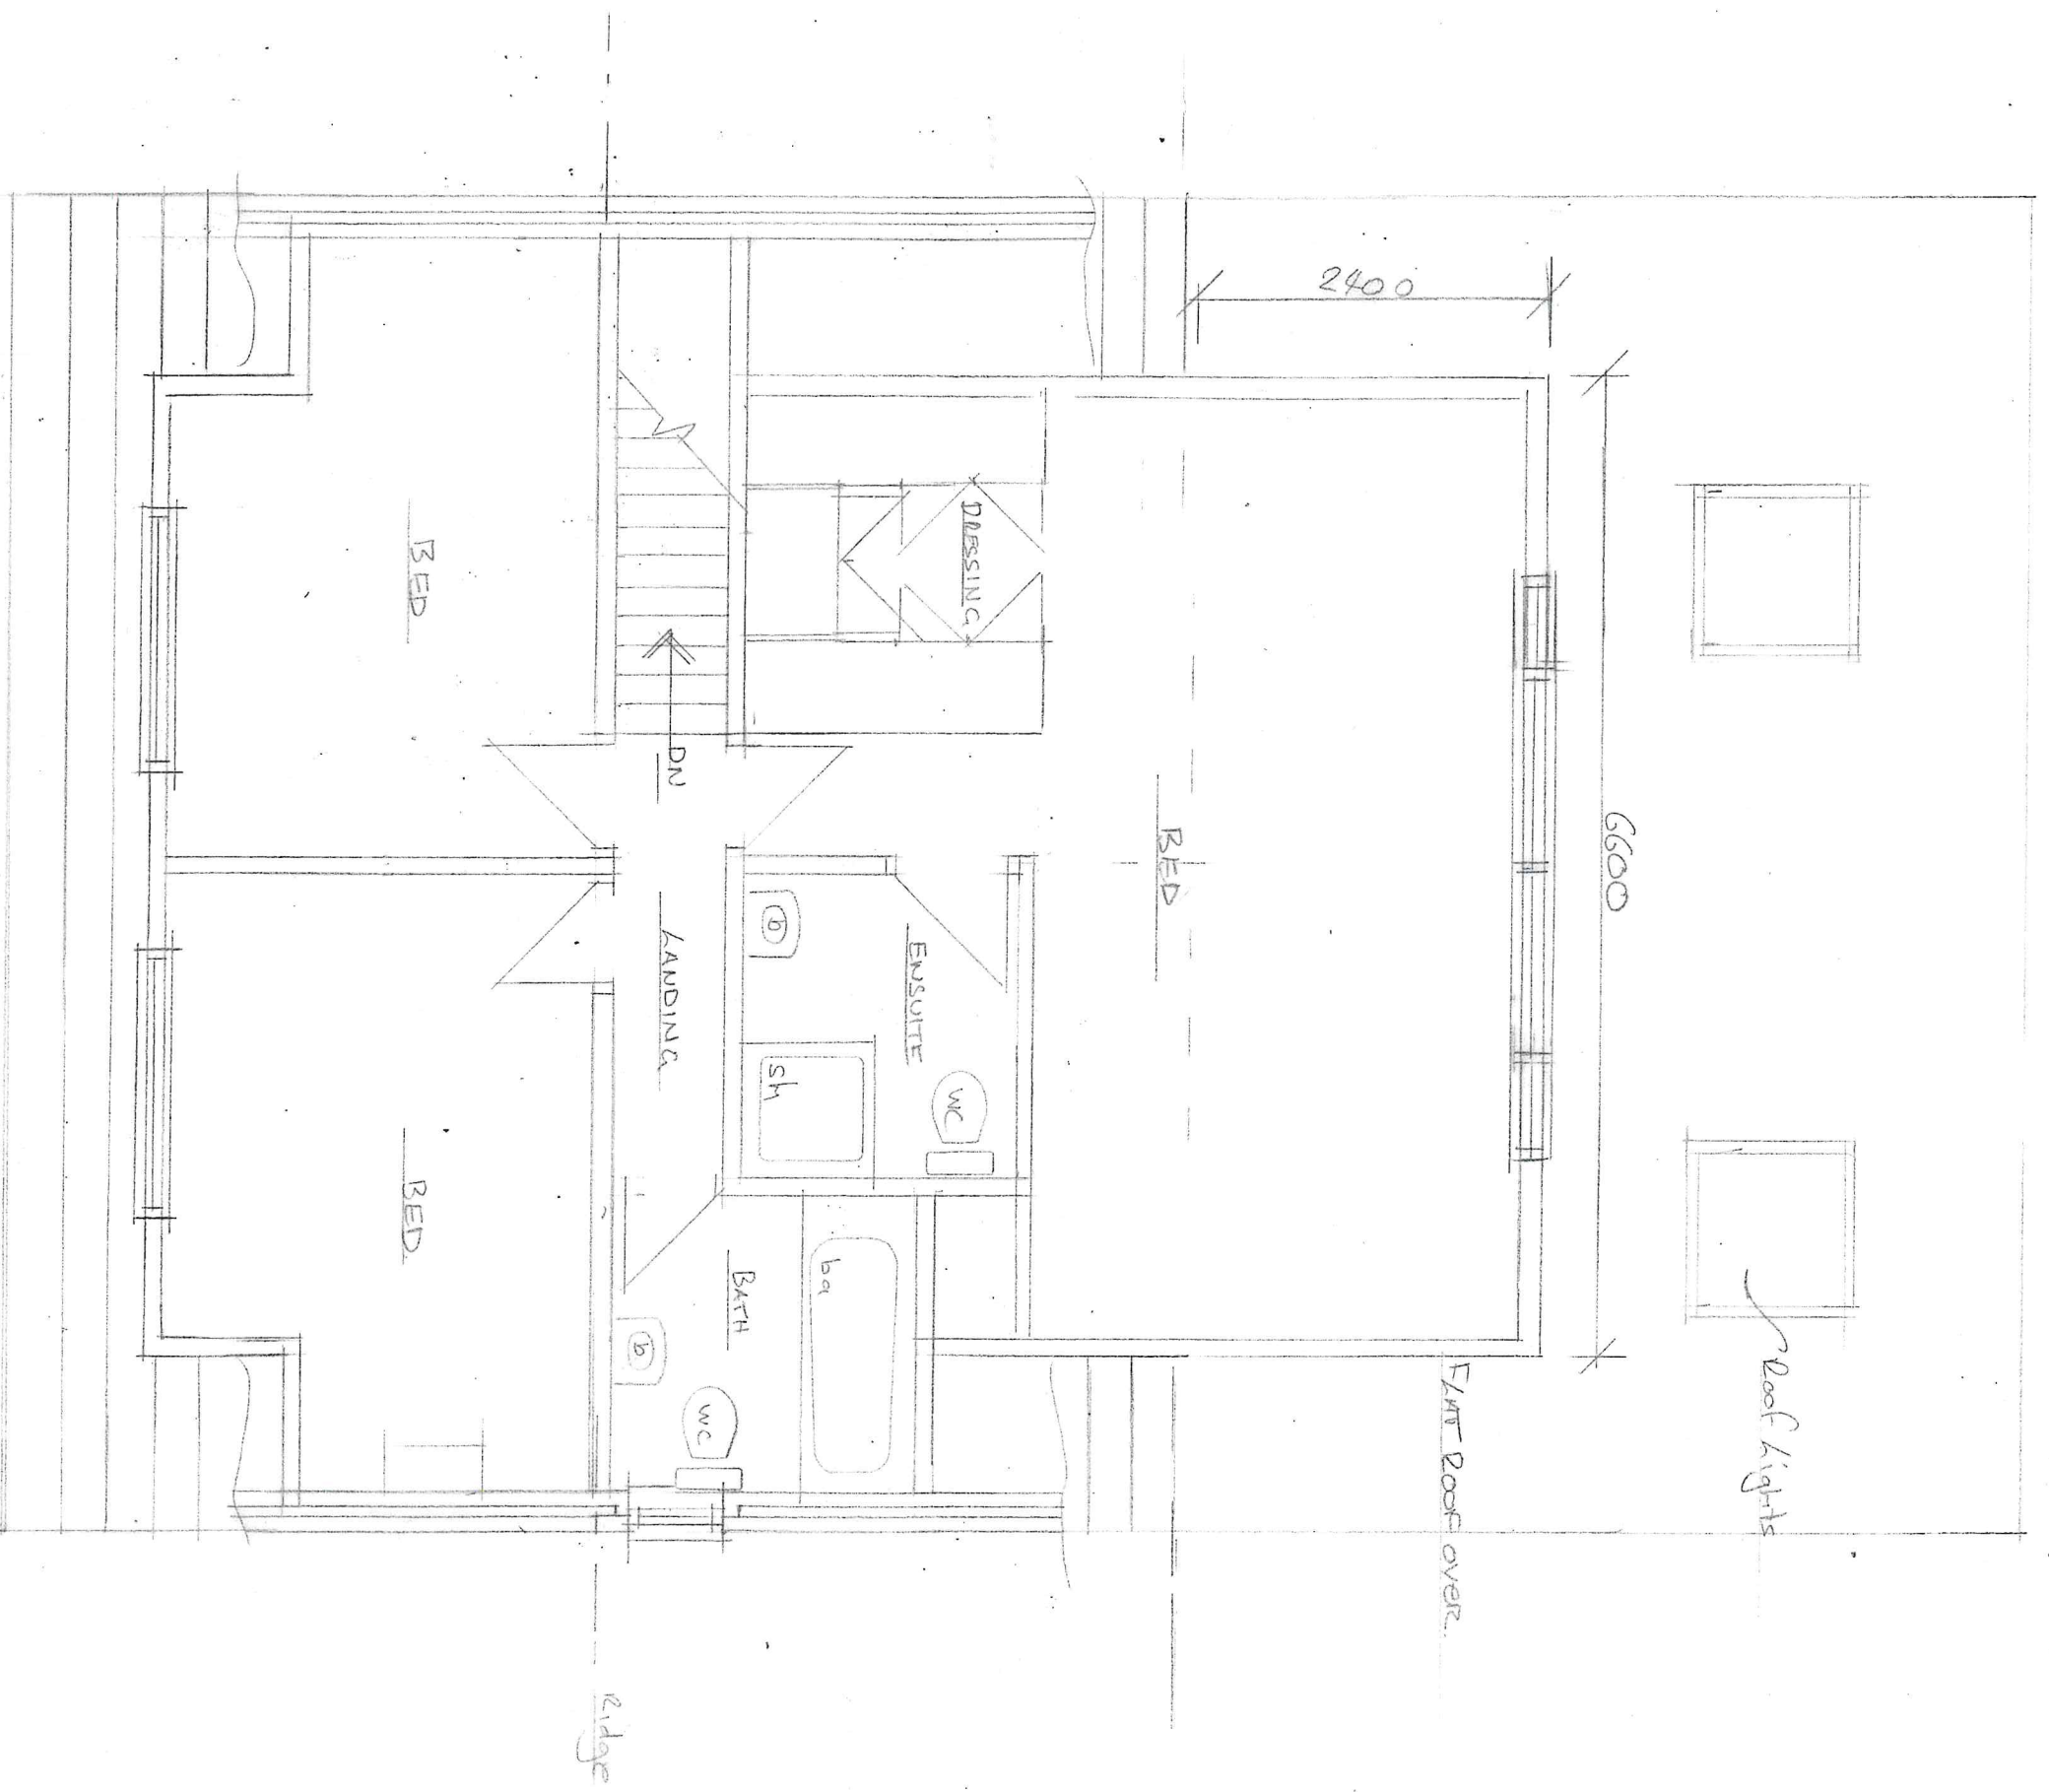

PROPOSED FIRST FLOOR PLAN 1:50 REV A