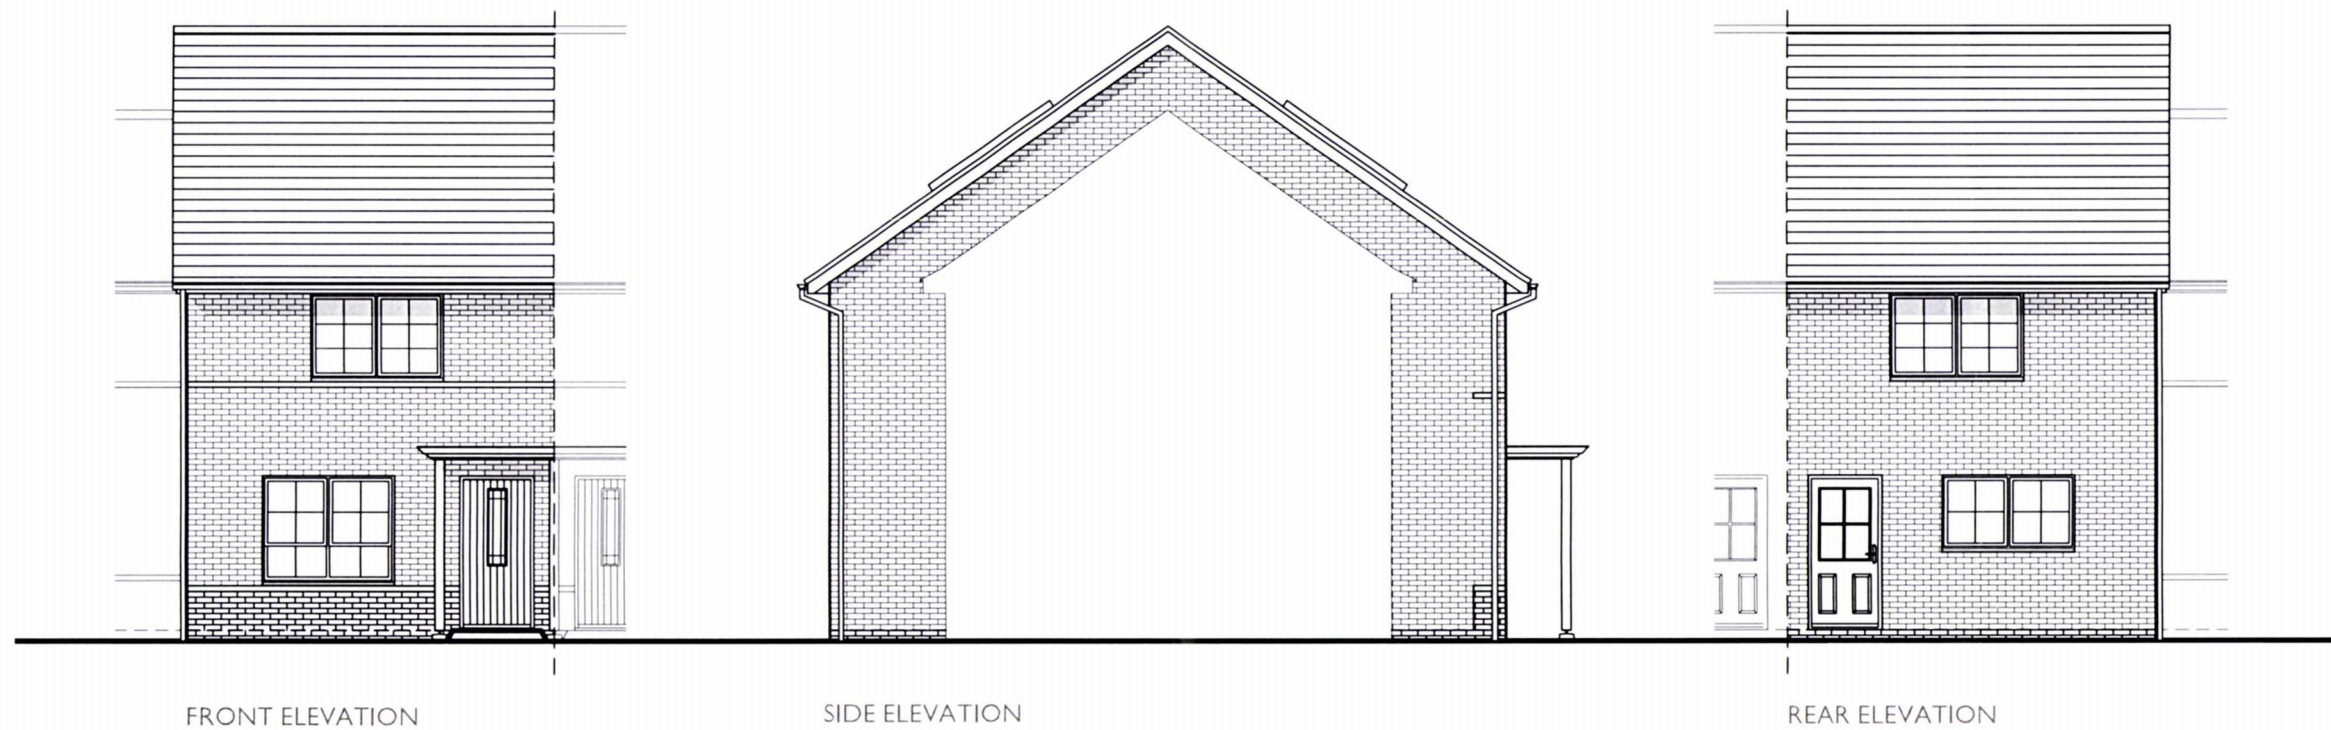


PLOTS 33 (OPP) & 91 (AS)

3 BED (5 PERSON)  
HOUSE  
2.0 STOREY  
926 SqFt

Project:  
HAVANT ROAD,  
EMSWORTH

Title:  
TYPE 51  
ELEVATIONS

Drawn by: RKDB Checked by: MAH

Scale @ A3:



Scale 1:100

Date: OCTOBER 2017

Rev Date Drawn Checked

Drg No: CB\_15\_105\_T51\_E03

Rev:

Client:

