FRONT ELEVATION

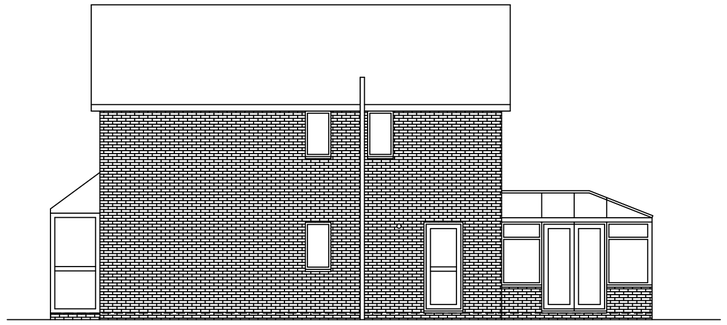

SIDE ELEVATION

REAR ELEVATION

PHOTO FRONT ELEVATION

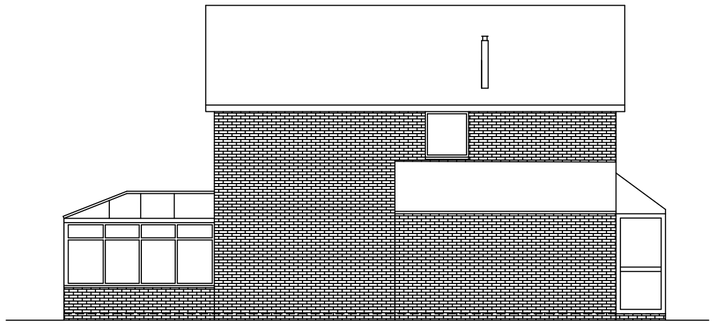

SIDE ELEVATION

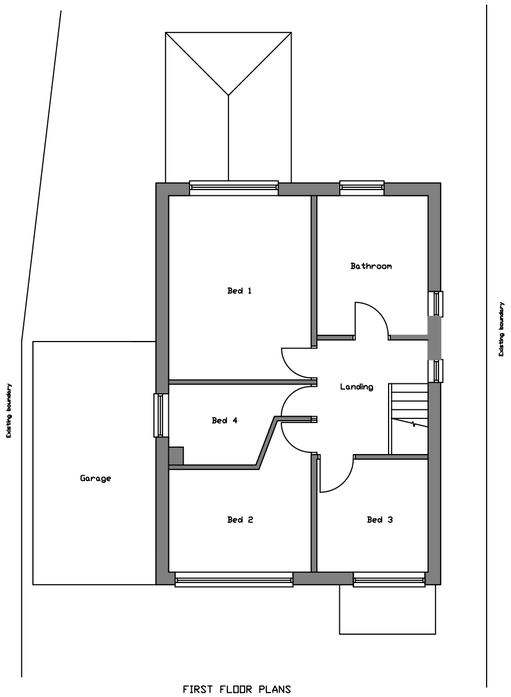

FIRST FLOOR PLANS

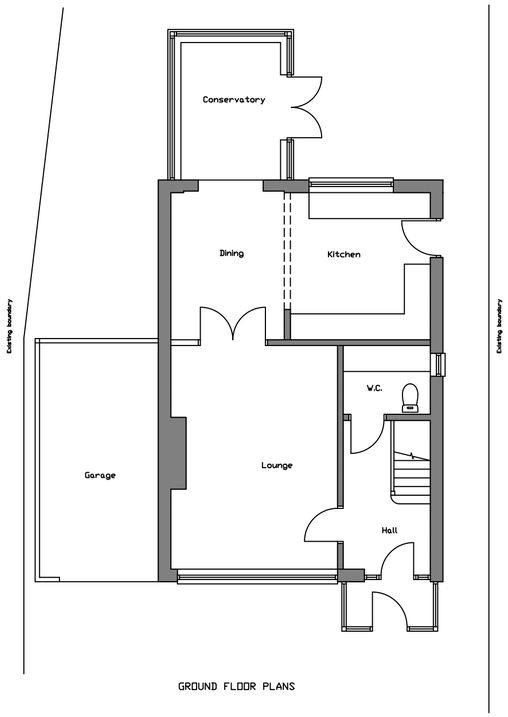

GROUND FLOOR PLANS

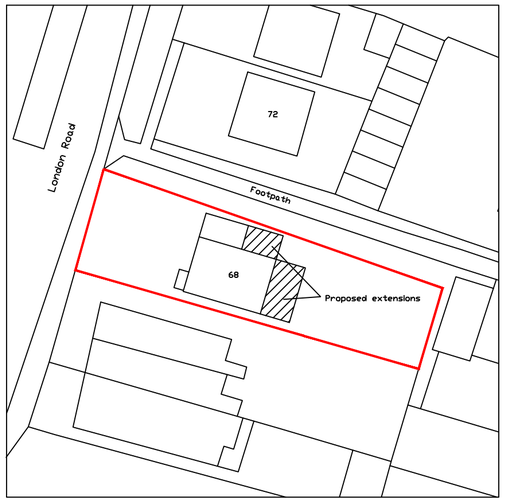

SITE PLAN 1:500

LOCATION PLAN 1:1250

N
NORTH

Scale Bar 1:100

0 1 2 3 4 5 6 7 8 9 10m

Address: Proposed single storey rear extension and 2 storey side extension 68 London Road Horndean PO8 8EW	
Drawing Title: Existing Plans & Elevations	
Drawing Number Planning001	Scale: 1:100 @ A2
Date: Feb 2019	Rev: