


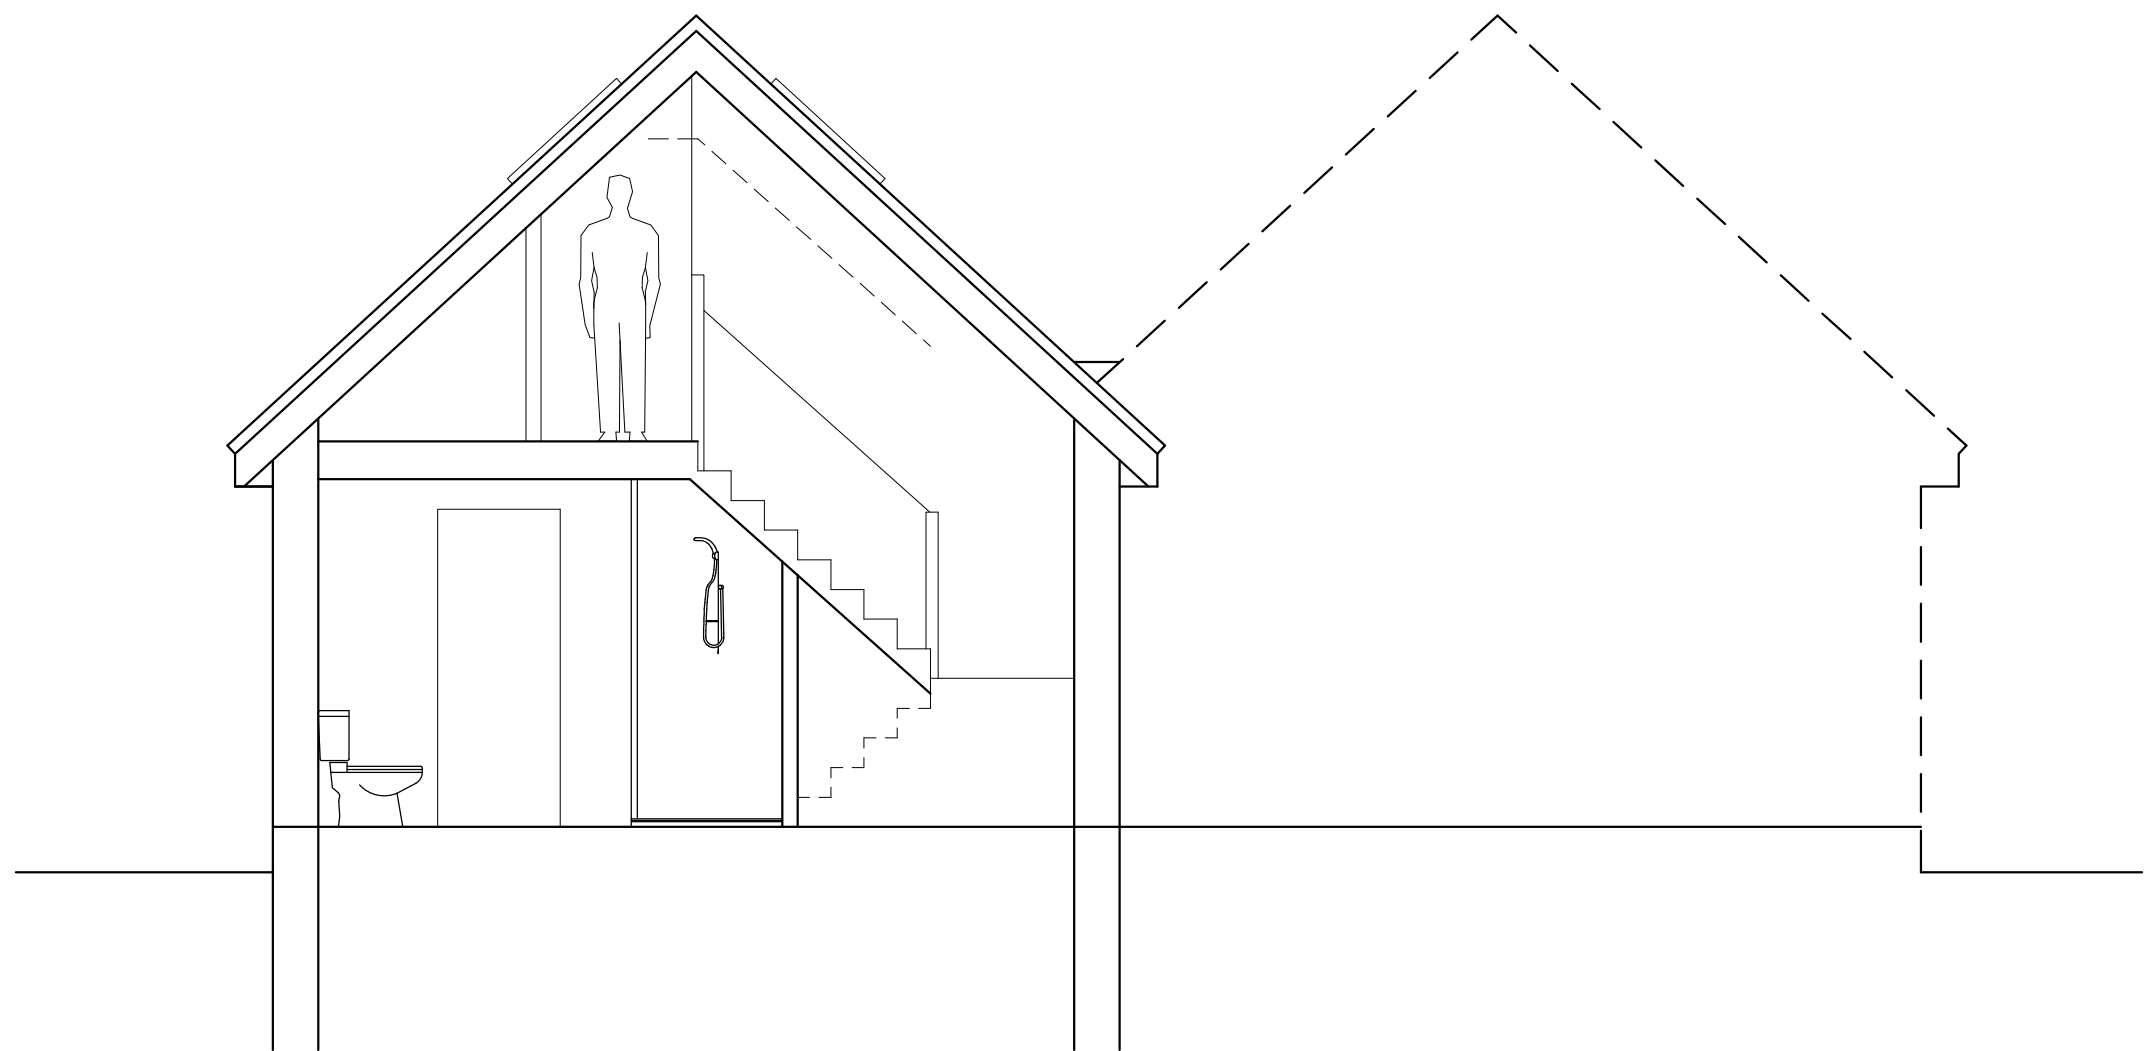

Land Rear
70–76 West Street
Havant
PO9 1LN

Proposed Preliminary Section B–B

Revisions	a)	Note/Date/Initial
	b)	
	c)	
	d)	



Critchley Architecture And Design Ltd.
Contact: 02392 474 919 | info@caad.online

The Old Brewery, 15E South Street, Havant, PO9 1BU

Scale A1=1:25, A3=1:50
Drawn SAR
Date 28/02/19

17023–602⁰

5m

10m

15m

20m