


# Wickes - Havant

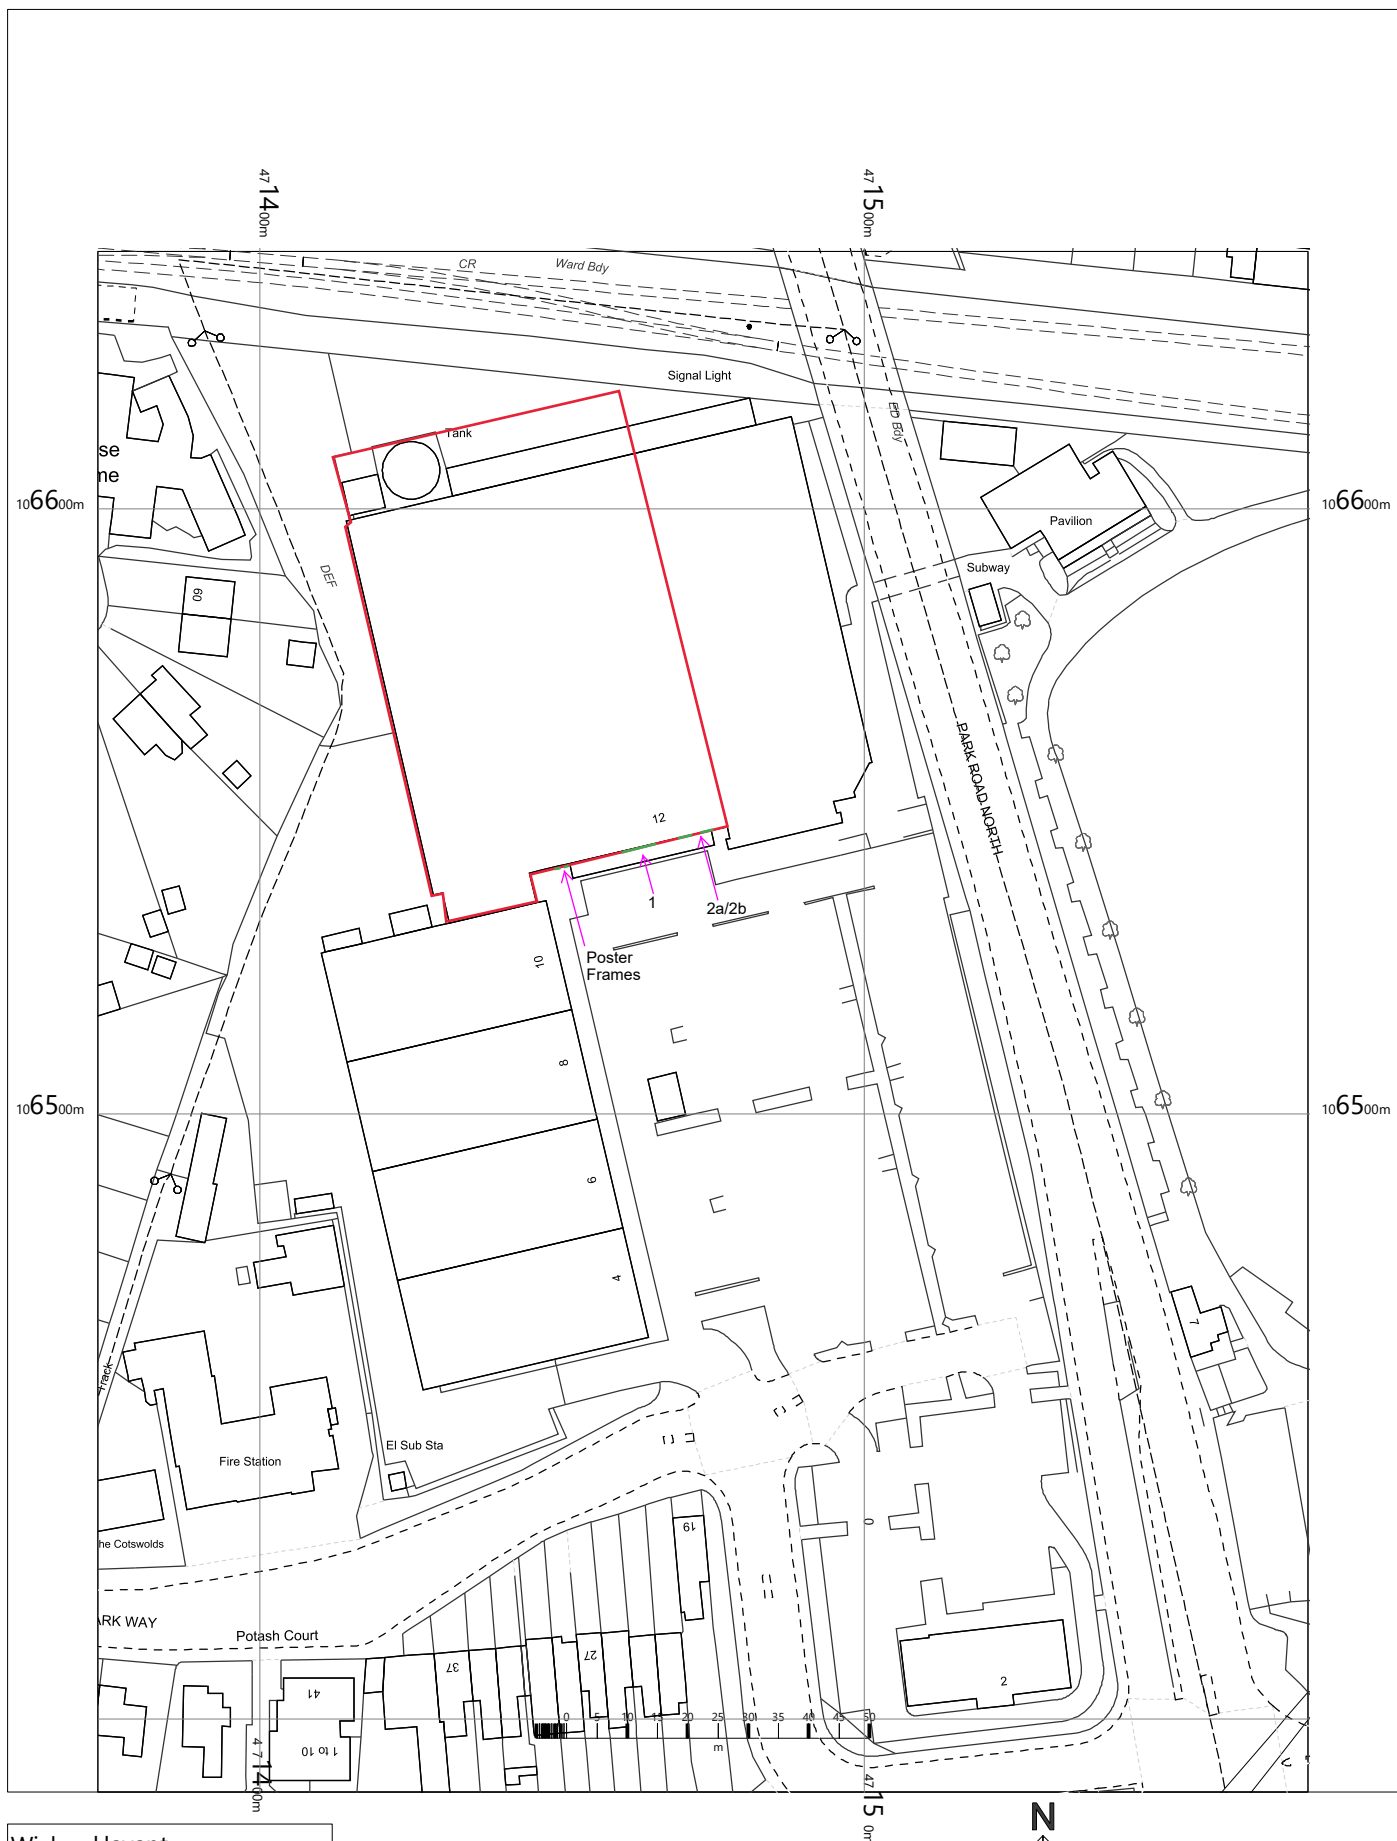


Wickes Havant

12 Park Way  
Havant, PO9  
1HH

OS MasterMap 1250/2500/10000 scale  
Monday, April 8, 2019, ID: BW1-00791681  
maps.blackwell.co.uk

1:1250 scale print at A4, Centre: 471473 E, 106543 N

©Crown Copyright Ordnance Survey. Licence no. 100041041

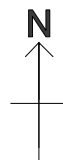

**BLACKWELL'S**  
MAPPING SERVICES  
PERSONAL & PROFESSIONAL MAPPING  
www.blackwellmapping.co.uk

TEL: 0800 151 2612  
maps@blackwell.co.uk