


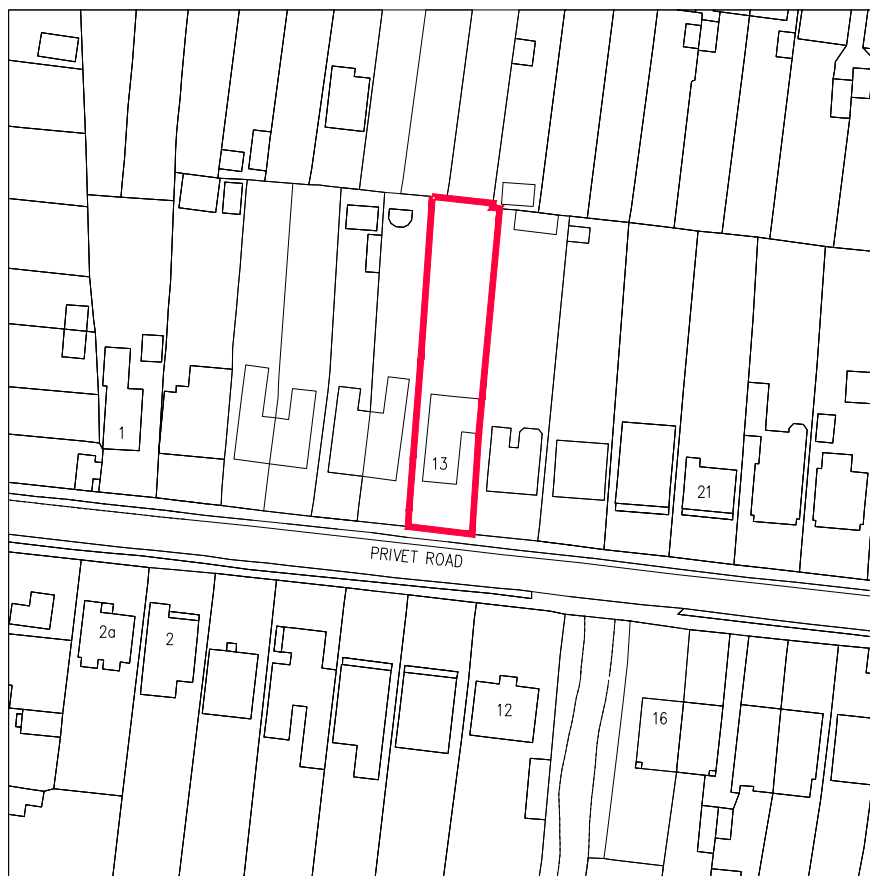

CROWN COPYRIGHT 2018
LICENCE NUMBER: 100047474

FURTHER INFORMATION CAN BE FOUND ON THE OS SITEMAP INFORMATION LEAFLET
 OR THE ORDNANCE SURVEY WEBSITE www.ordnancesurvey.co.uk

PRODUCED 14.11.2018 FROM ORDNANCE SURVEY NATIONAL GEOGRAPHIC DATABASE
 AND INCORPORATING SURVEYED REVISION AVAILABLE AT THIS DATE.
 CROWN COPYRIGHT 2018.

REPRODUCTION IN WHOLE OR PART IS PROHIBITED WITHOUT THE PRIOR PERMISSION
 PERMISSION OF ORDNANCE SURVEY.

ORDNANCE SURVEY AND THE OS SYMBOL ARE REGISTERED TRADEMARKS AND OS SITEMAP
 IS A TRADEMARK OF ORDNANCE SURVEY. THE NATIONAL MAPPING AGENCY OF GREAT BRITAIN.

THE REPRESENTATION OF A ROAD, TRACK OR PATH IS NO EVIDENCE OF RIGHT OF WAY.

THE REPRESENTATION OF FEATURES AS LINES IS NO EVIDENCE OF A PROPERTY BOUNDARY.

Rev	Date	Description

Drawing Title
LOCATION PLAN

PAPER SIZE A4 - SCALE 1:1250

0 10m 20m 30m 40m

Client **Mr & Mrs P Rabbetts**

Home Address
 13 Privet Road
 Waterloooville
 Portsmouth
 Hants PO7 5HJ

Site Address
 13 Privet Road
 Waterloooville
 Portsmouth
 Hants PO7 5HJ

Scale **1 : 1250**

Date **January 2019**

Project Number
1819-109

Drawing Number
01

Rev
0

MARTECH
BUILDING DESIGN Ltd
& CAD Draughting Services



Terry Marston
 Project Designer

Tele/Fax: 01489 894702
 Mobile: 07443 016959
 Email: martech@talktalk.net