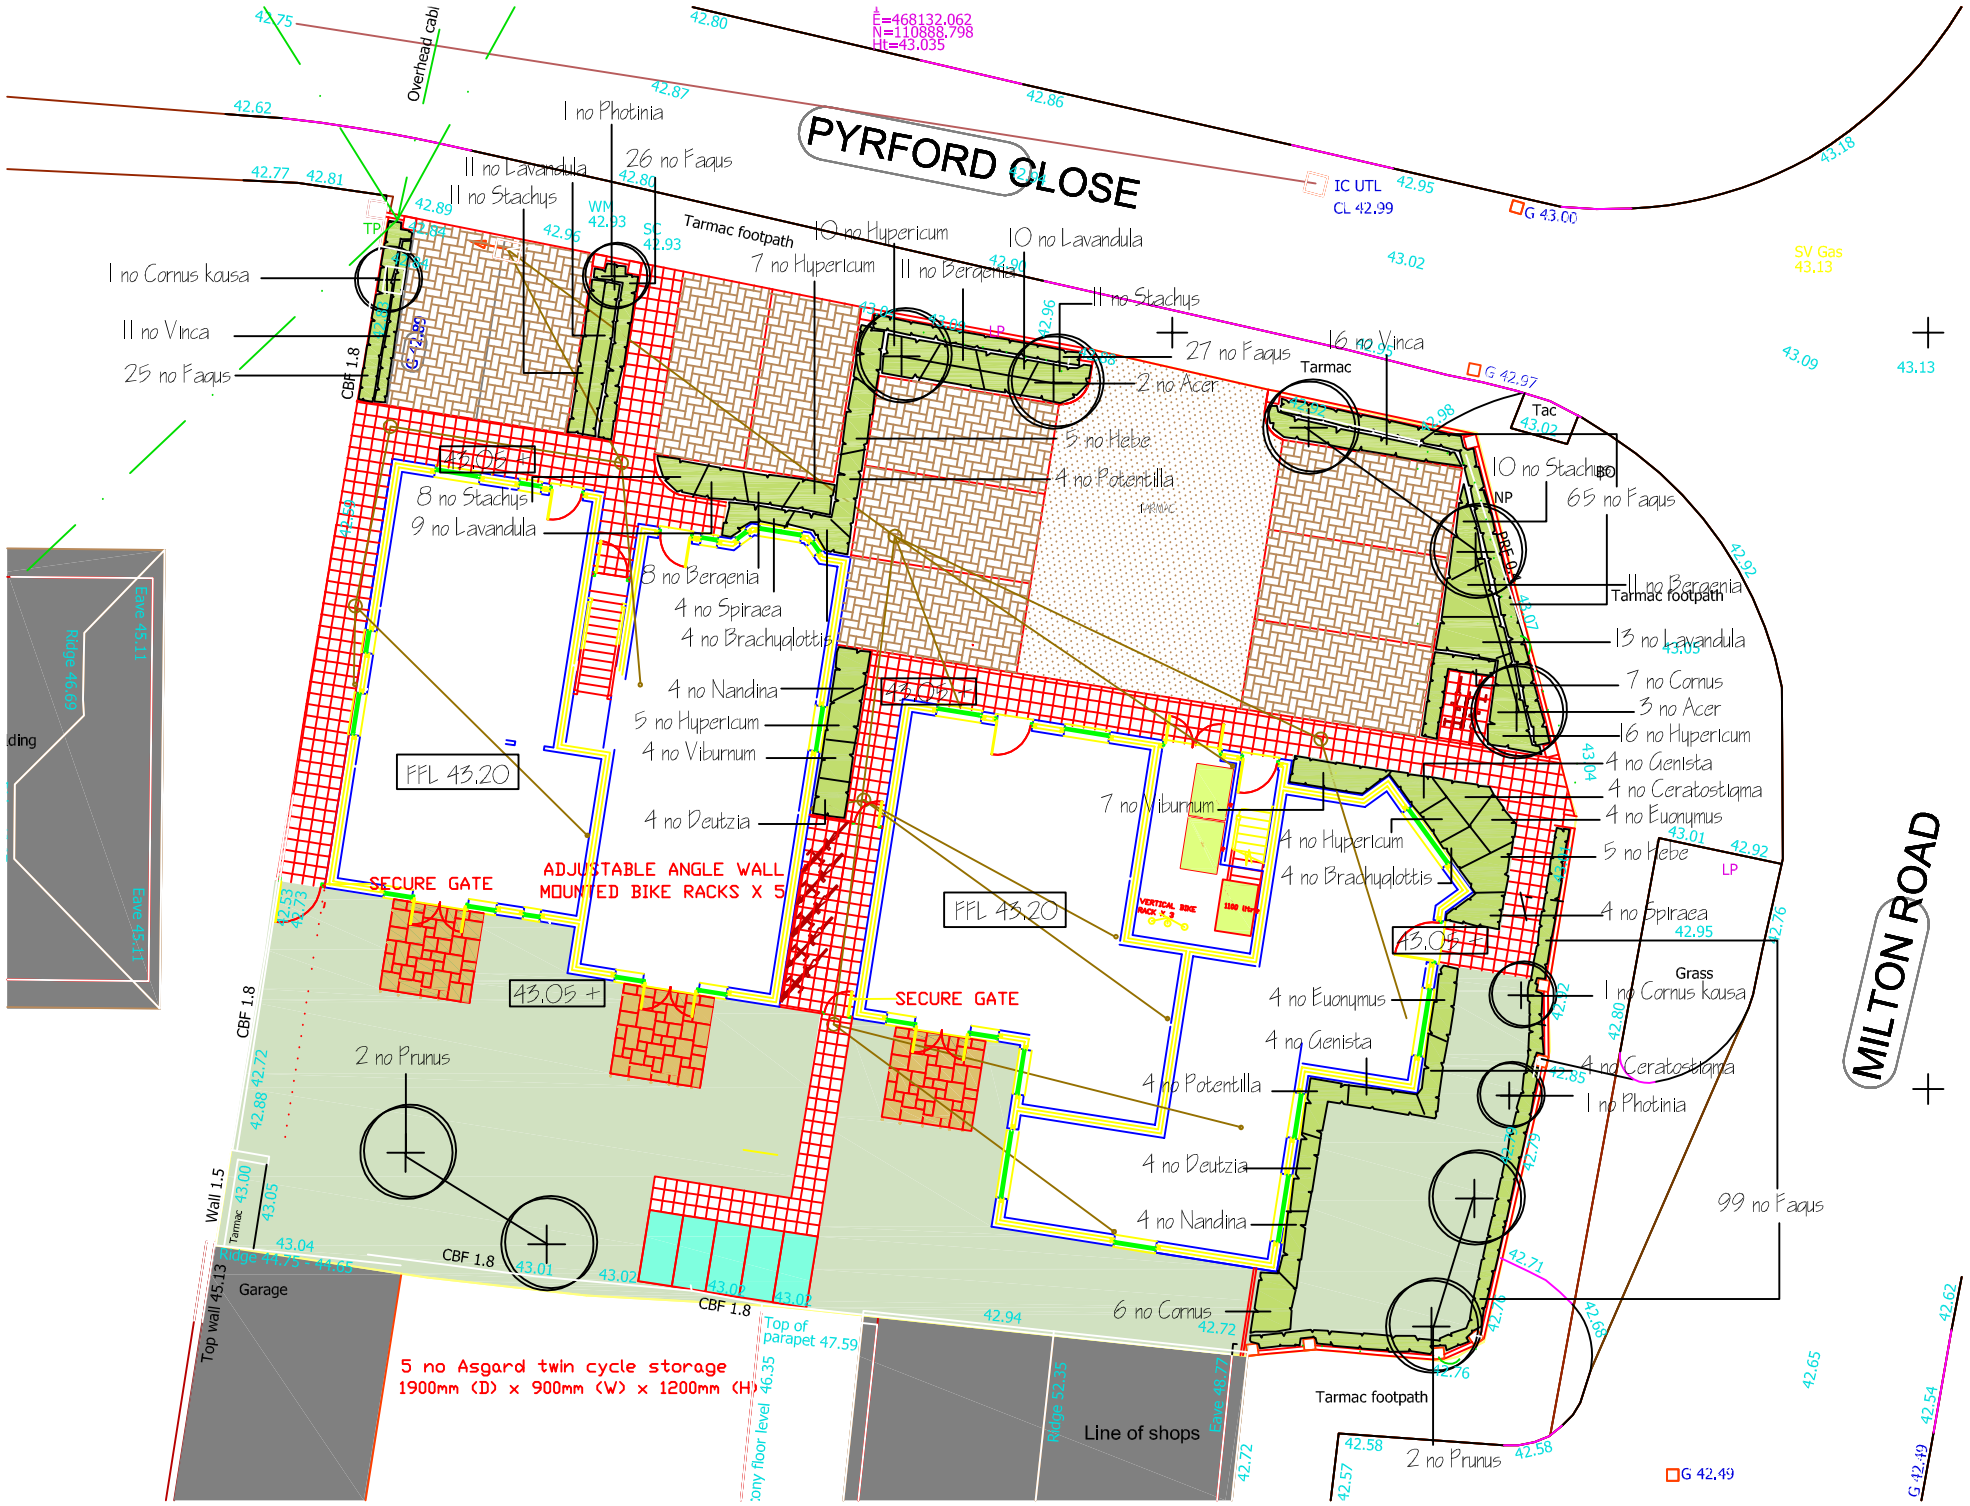

NOTES

1) Soft landscape works will be carried out as soon as possible following completion.

2) All planting to be mulched with 75mm depth of bark mulch

3) Any trees or shrubs which die, are removed or become seriously damaged or defective within five years of the date of planting shall be replanted to the same specification in the same place in the next planting season.

4) All foundations to be deisgned to take account of mature height of proposed trees

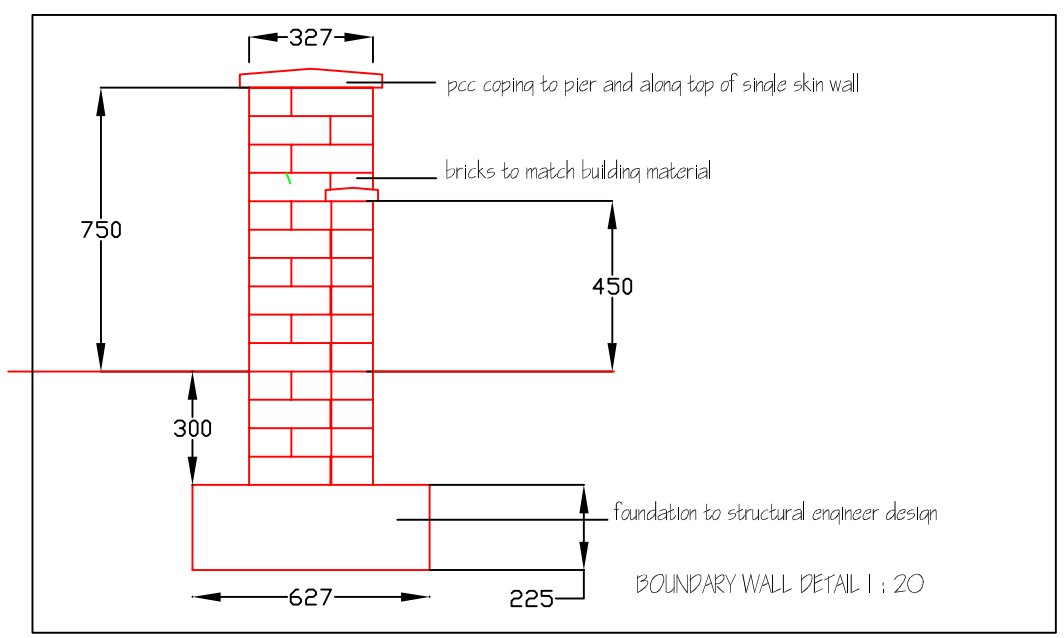

PLANTING SCHEDULE

TREES	Common Name	Size at Planting	Nos
Acer campestre	Field Maple	Selected Standard, girth at 1m, 10-12cm, ht 3-3.5m	5
Prunus padus Albertii	Bird Cherry	Selected Standard, girth at 1m, 10-12cm, ht 3-3.5m	4

HEDGE	Common Name		Nos
Fagus sylvatica	Beech	all 60-90cm transplants, bare root, planted in single row, 5 no per 1m m.	242

SPECIMEN SHRUBS	Size at Planting	Nos
Cornus Kousa	Light standard, girth at 1m, 6-8cm, ht 2-2.5m	2
Photinia Red Robin	Light standard, girth at 1m, 6-8cm, ht 2-2.5m	2

SHRUBS	Size at Planting	Pot Size	Planting centres	Nos
Brachyglottis Sunshine	30-40cm	3L	50cm	8
Ceratostigma Forest Blue	30-40cm	3L	50cm	8
Cornus alba Alba-variegata	60-90cm	3L	50cm	13
Deutzia x rosea	40-60cm	3L	50cm	8
Euonymus Emerald 'n Gold	20-30cm	3L	50cm	8
Genista tinctoria Royal Gold	30-40cm	3L	50cm	8
Hebe Pink Elephant	30-40cm	3L	50cm	10
Hypericum Hidcote	30-40cm	3L	50cm	9
Nandina domestica	30-40cm	3L	50cm	8
Potentilla Pink Beauty	30-40cm	3L	50cm	8
Spiraea Little Princess	30-40cm	3L	50cm	8
Viburnum davidii	30-40cm	3L	50cm	8

GROUND COVER				
Berqenia cordifolia	10-20cm	2L	40cm	30
Hypericum calycinum	10-20cm	2L	40cm	33
Lavandula Hidcote	10-20cm	2L	40cm	43
Stachys byzantina	10-20cm	2L	40cm	40
Vinca minor	10-20cm	2L	40cm	27

KEY

Proposed trees

Proposed shrub planting (73m2)

Grass (202m2)

Permeable block paving to be Marshalls Priora Block in Brindle (200 x 100 x 60mm) NOTE; Kerbs to car parking to be Marshalls Keykerb in Brindle

Permeable pcc slabs to be Marshalls Priora Flag in Natural (400 x 400 x 65mm)

1.8m closeboard fence

Proposed low brick boundary wall as detail

43.13 Existing levels

43.05 + Proposed levels

LINDA OAK
Dip. L.A., M.L.I.
Chartered Landscape Architect
76A Hammonds Lane
Totton
Hampshire
SO40 3LE
Tel 023 80666738
e-mail info@lindaoakdesign.co.uk

Client
D & K

Job Title
157 Milton Road
Cowplain
Waterlooville

Drawing Title
Landscape Plan

Drawing No 1174/ 01

Revision

Date June 2019

Scale 1 : 200 @ A3