
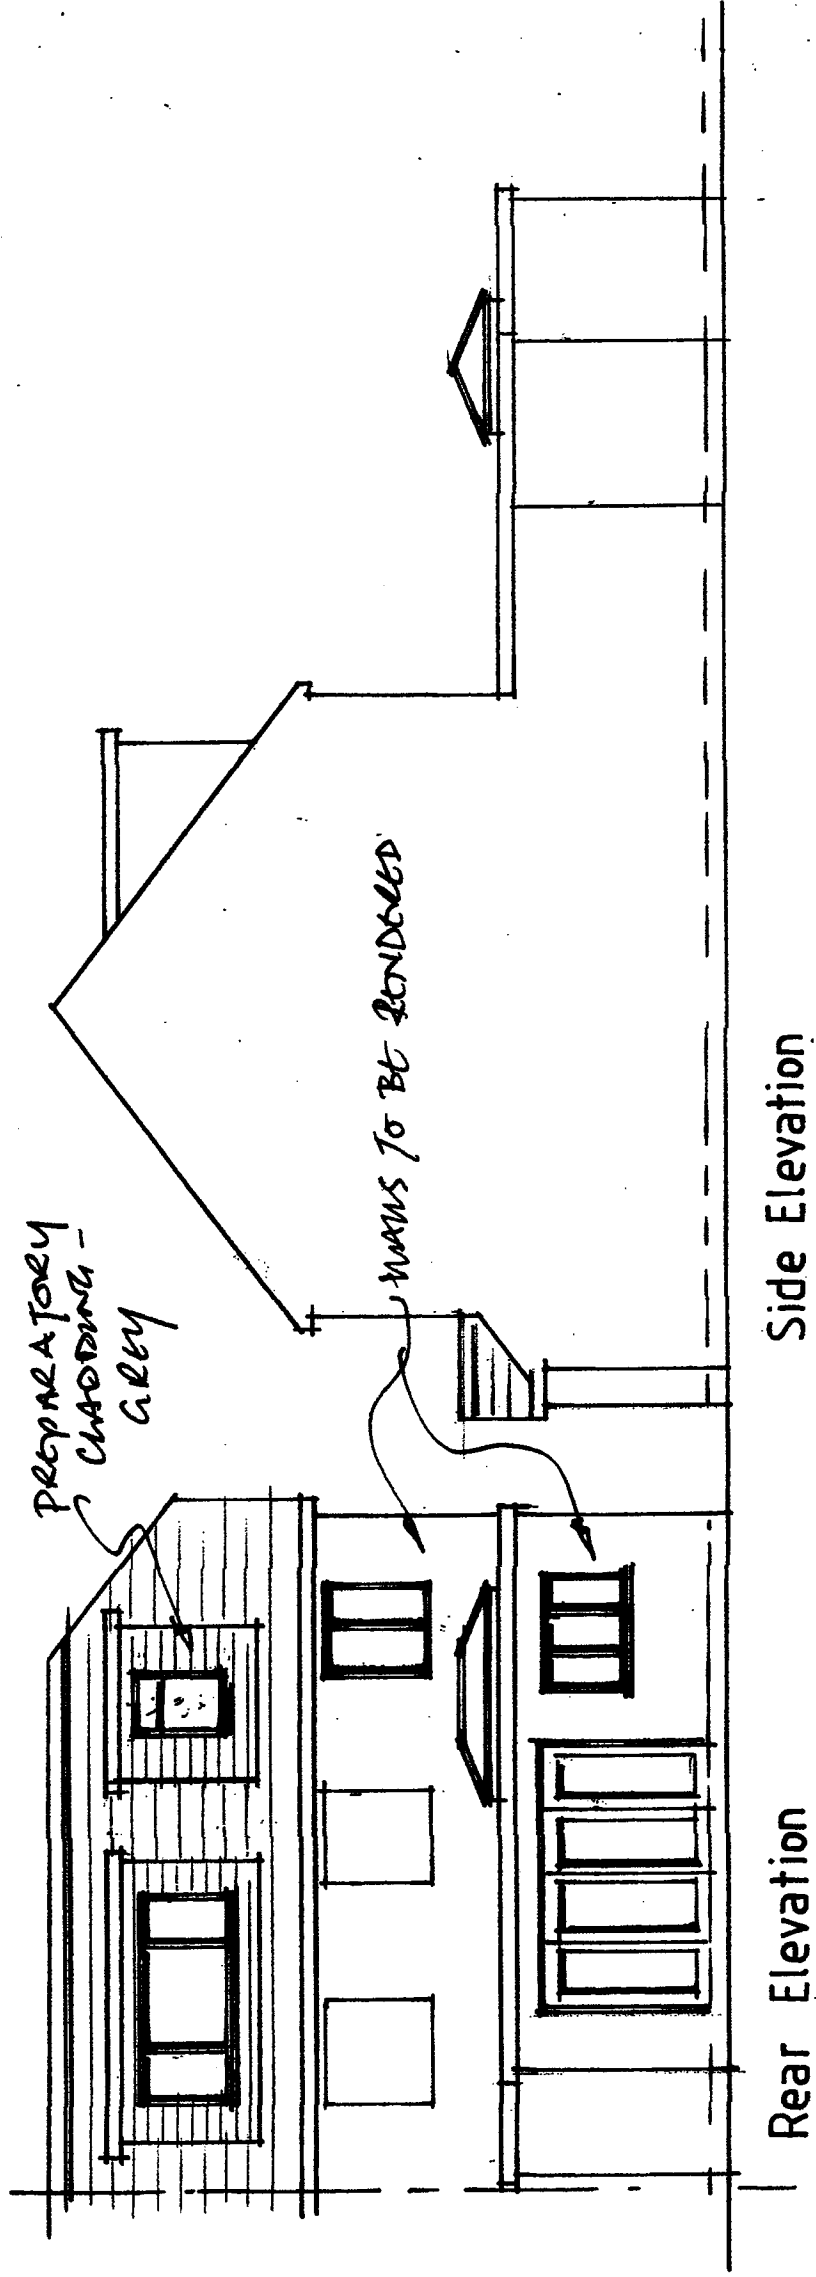


PROPOSED

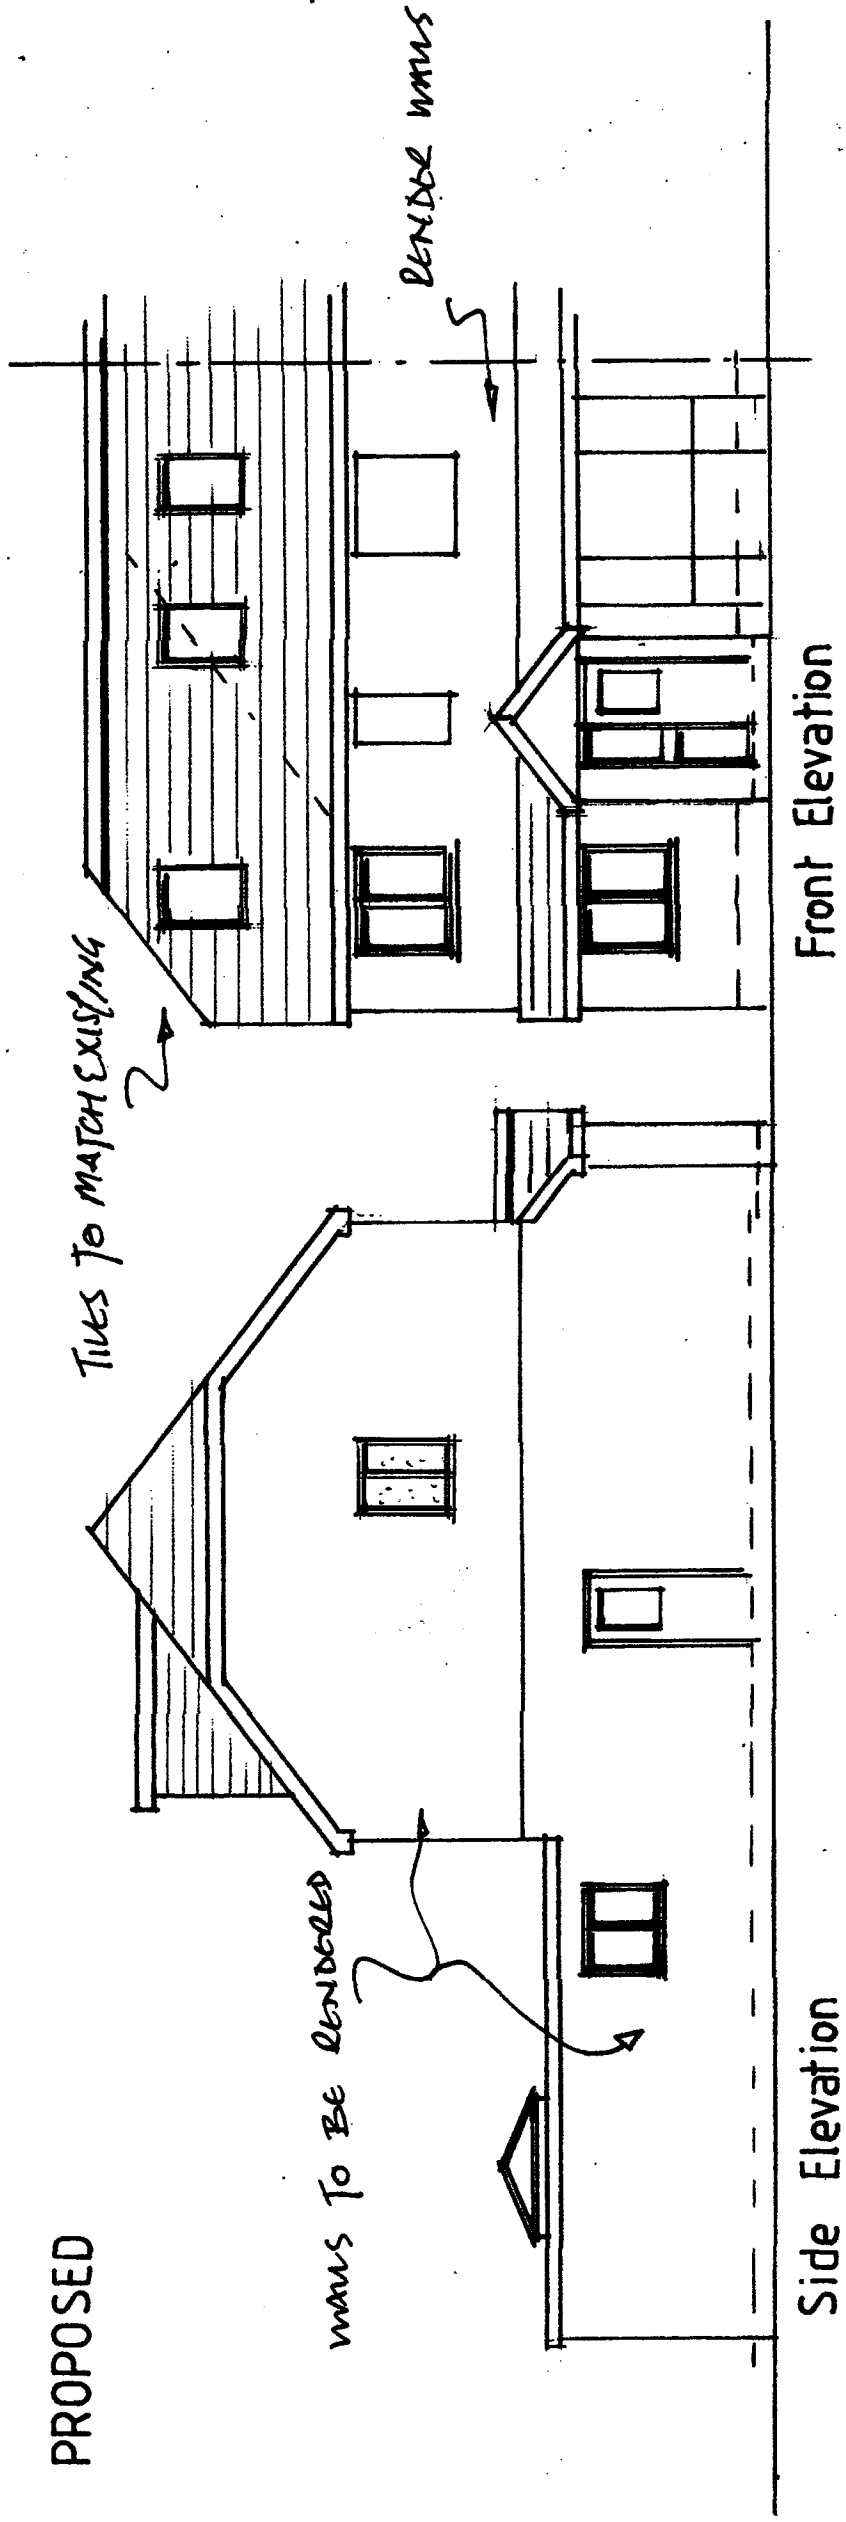

34 Lester Avenue

Bedhampton

Scale 1:100

February 2019

A - Existing window position  
M1600 - Mar 19