



PROPOSED


All drawings to be read in conjunction with specification and all other drawings including structural engineer and mechanical and electrical drawings / specification

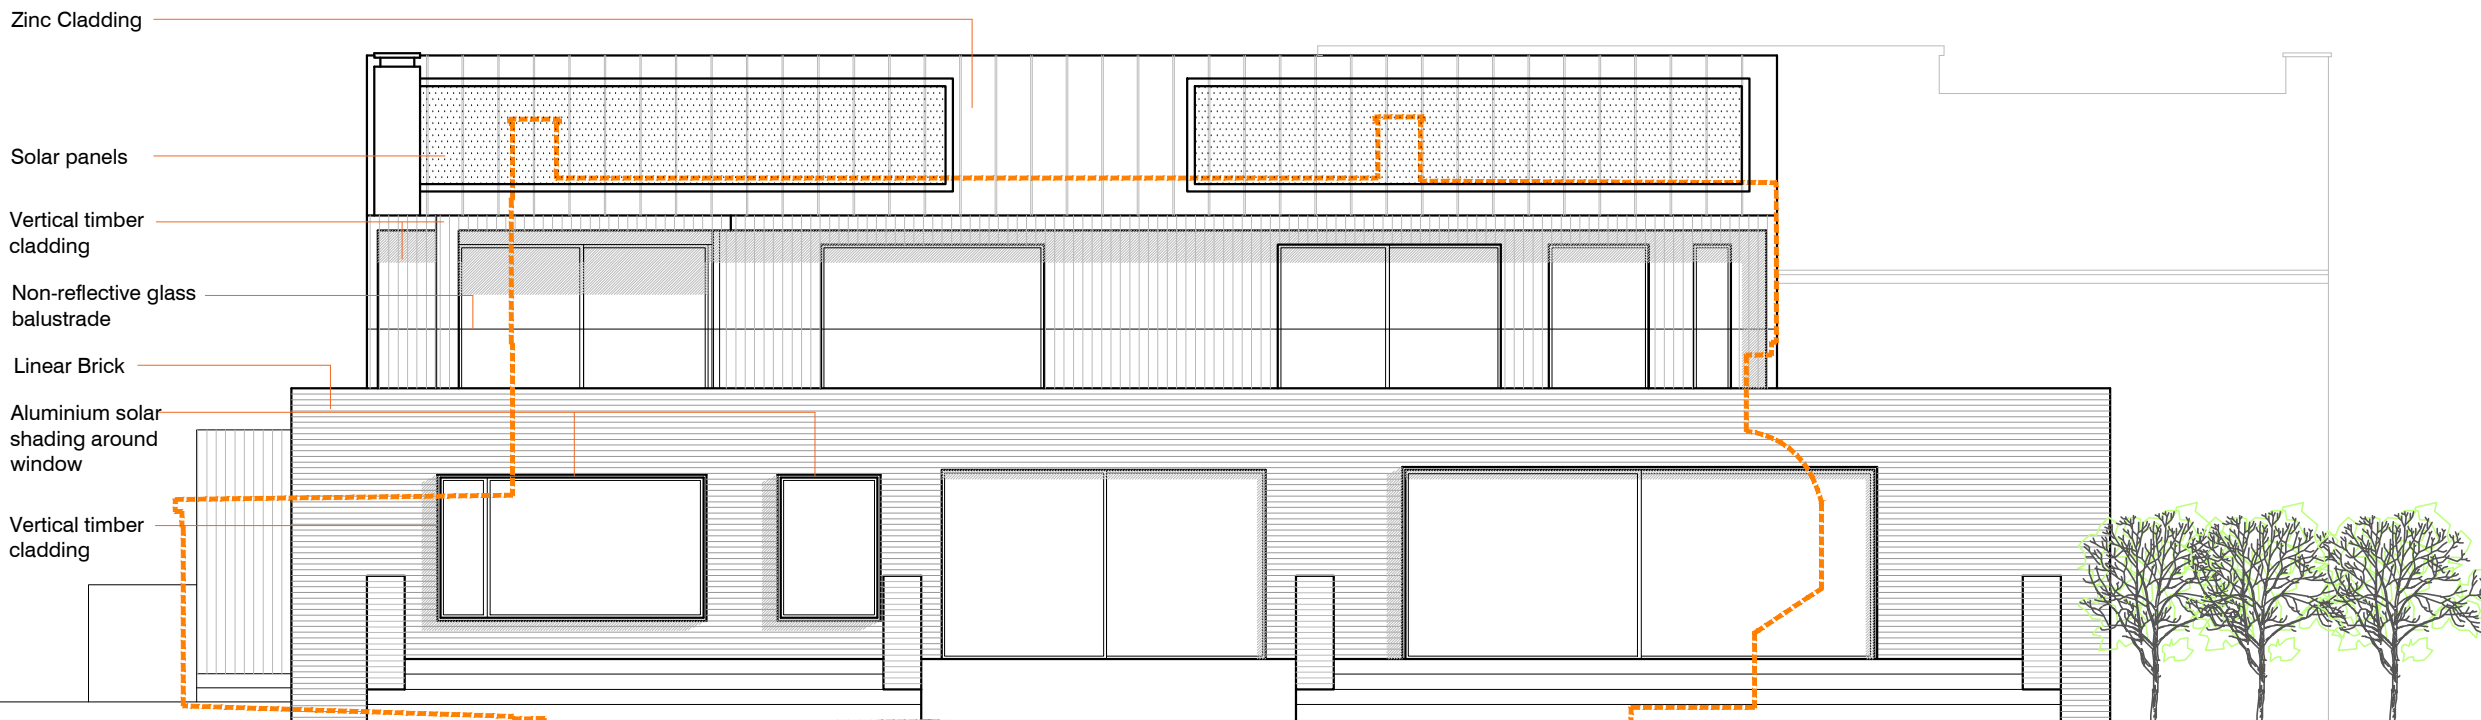


1:100

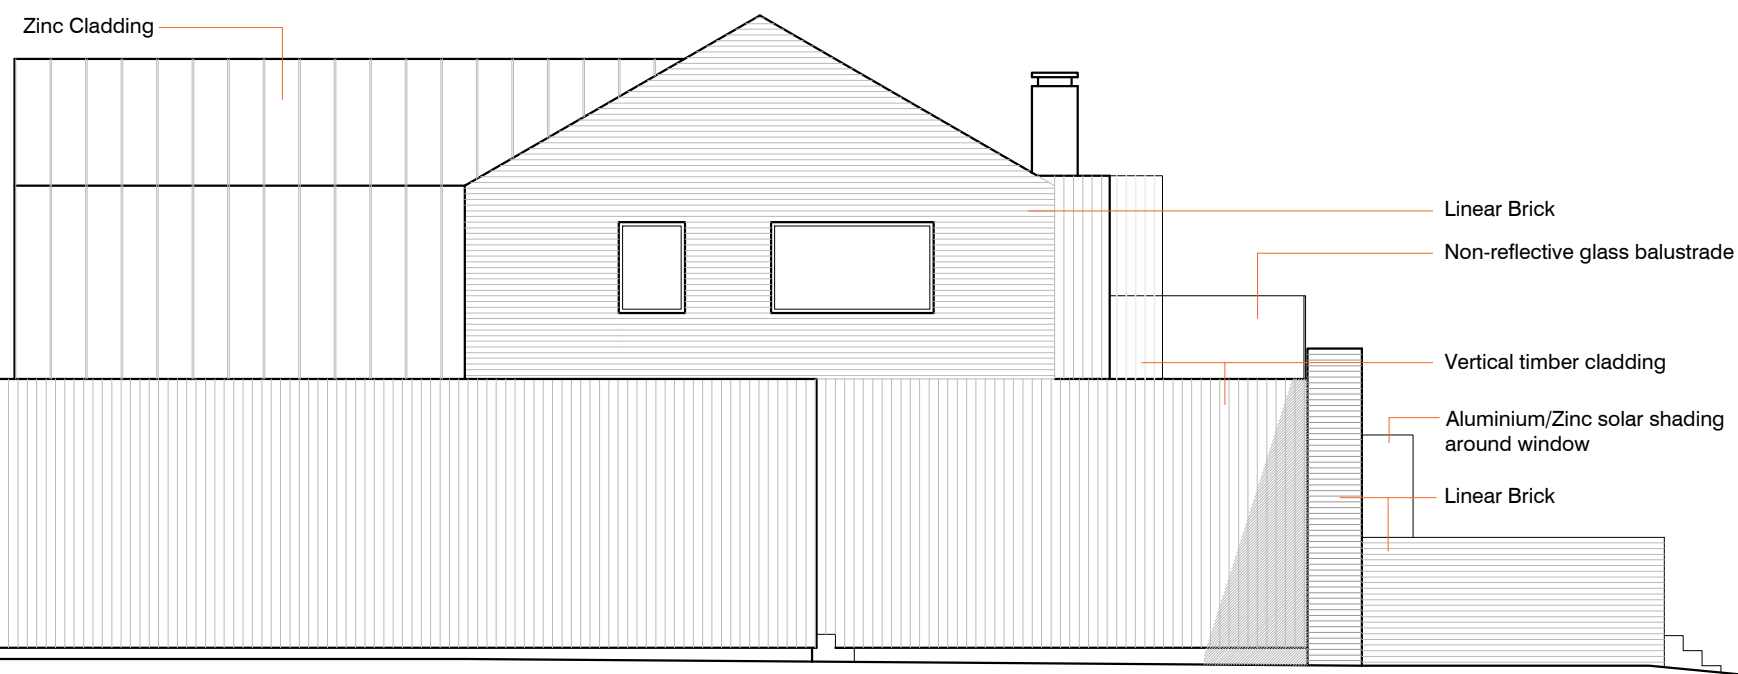

1:100

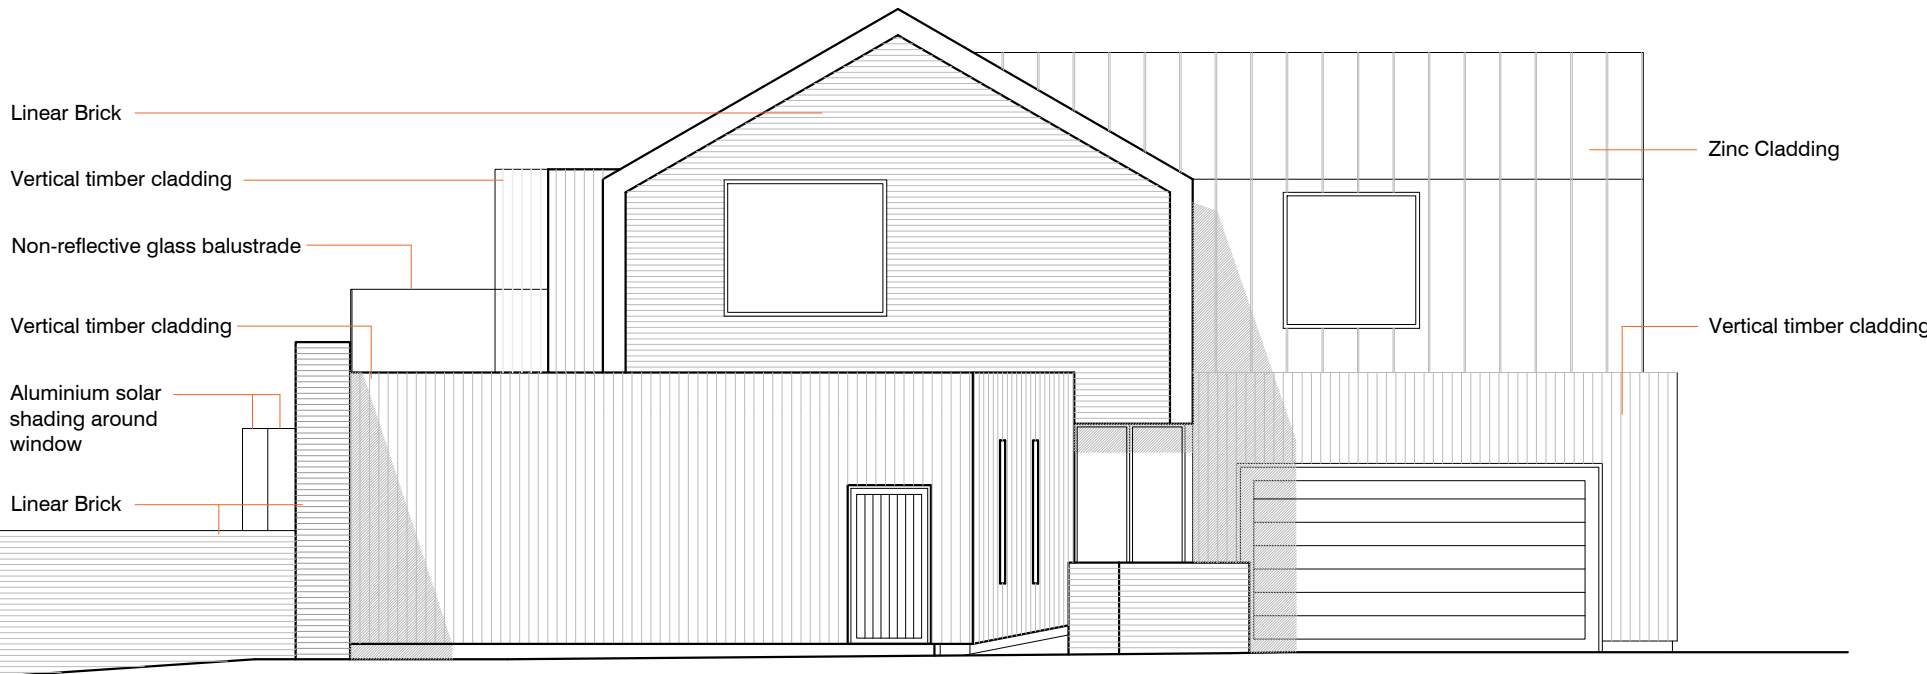


1:100

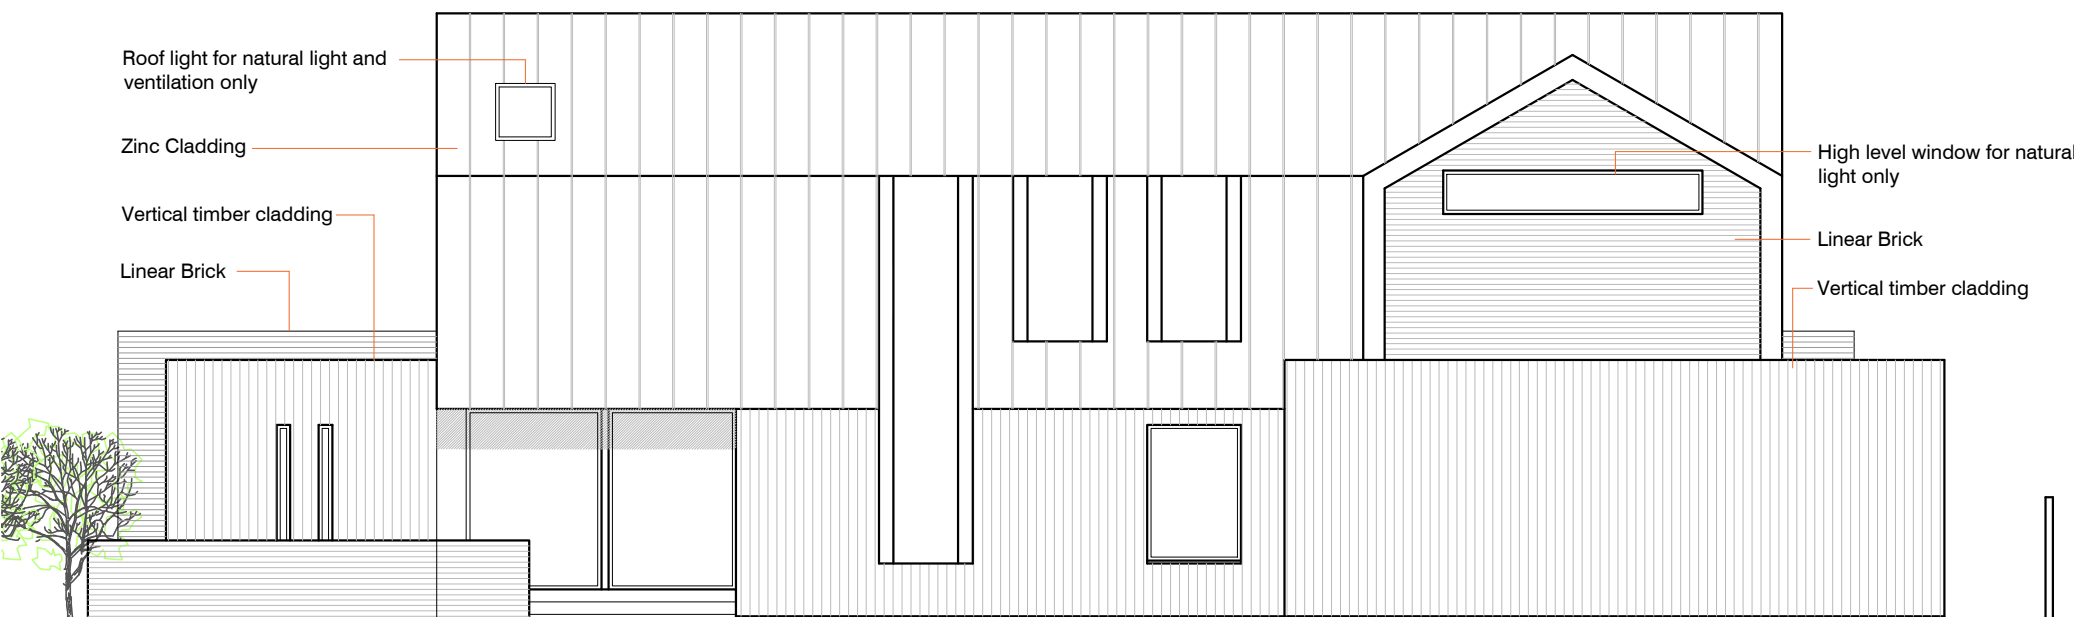

1:100



1:500

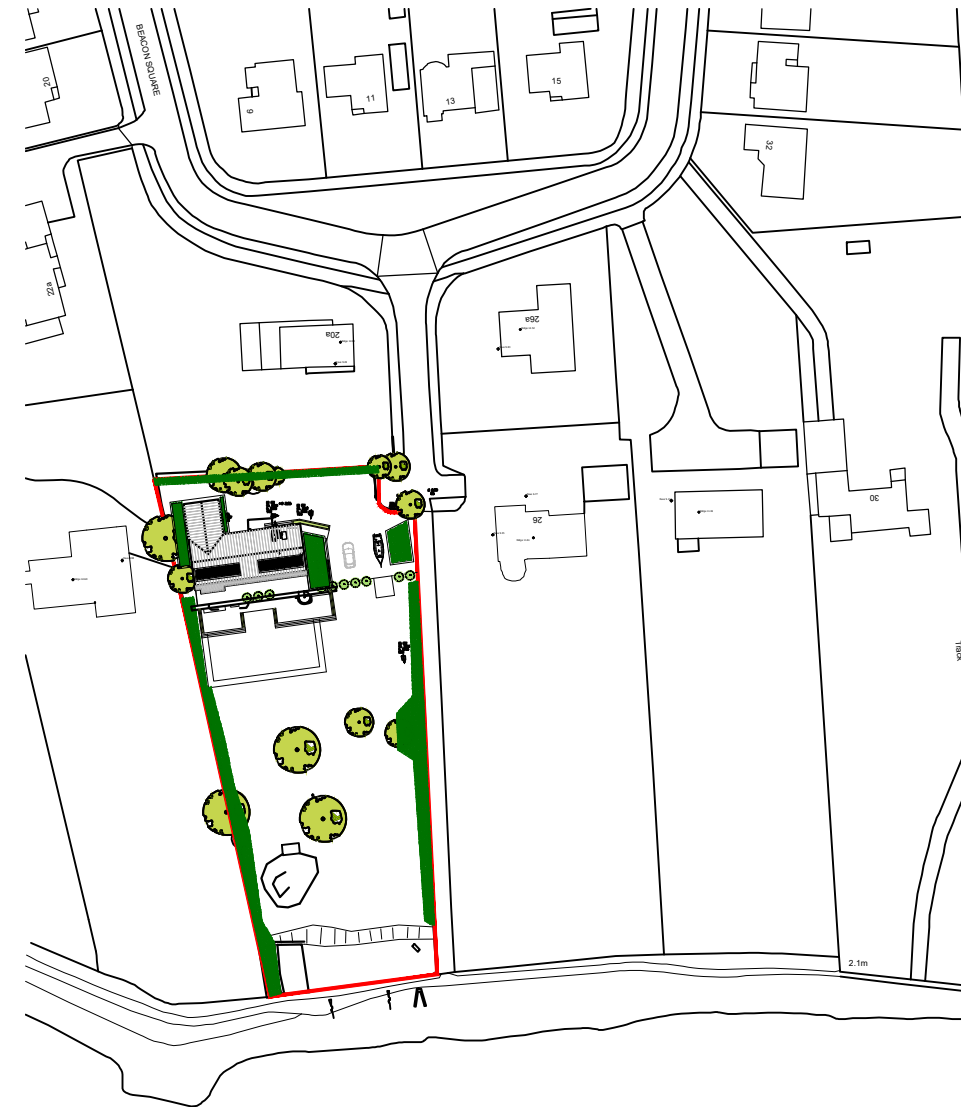

1:1250

Ordnance Survey (c) Crown Copyright 2018. All rights reserved.
Licence number 100022432



REV	DATE	AMENDMENT	DRAWN

www.hdarchitects.co.uk

mail@hdarchitects.co.uk

24 Beacon Square
Emsworth

Proposed Elevation and Materials
Proposed Block & Location Plans

as noted @A1

DATE	March 2018	DRAWN	NW
DRAWING NUMBER		REVISION	
17193-03		*	