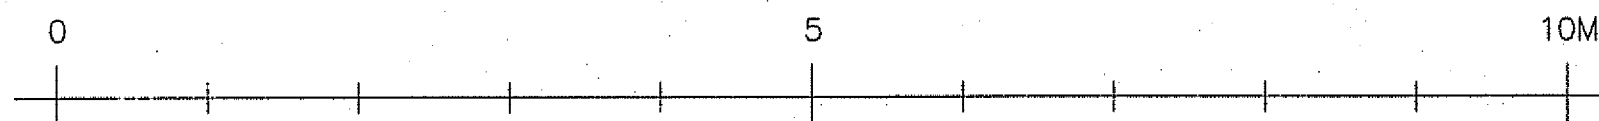
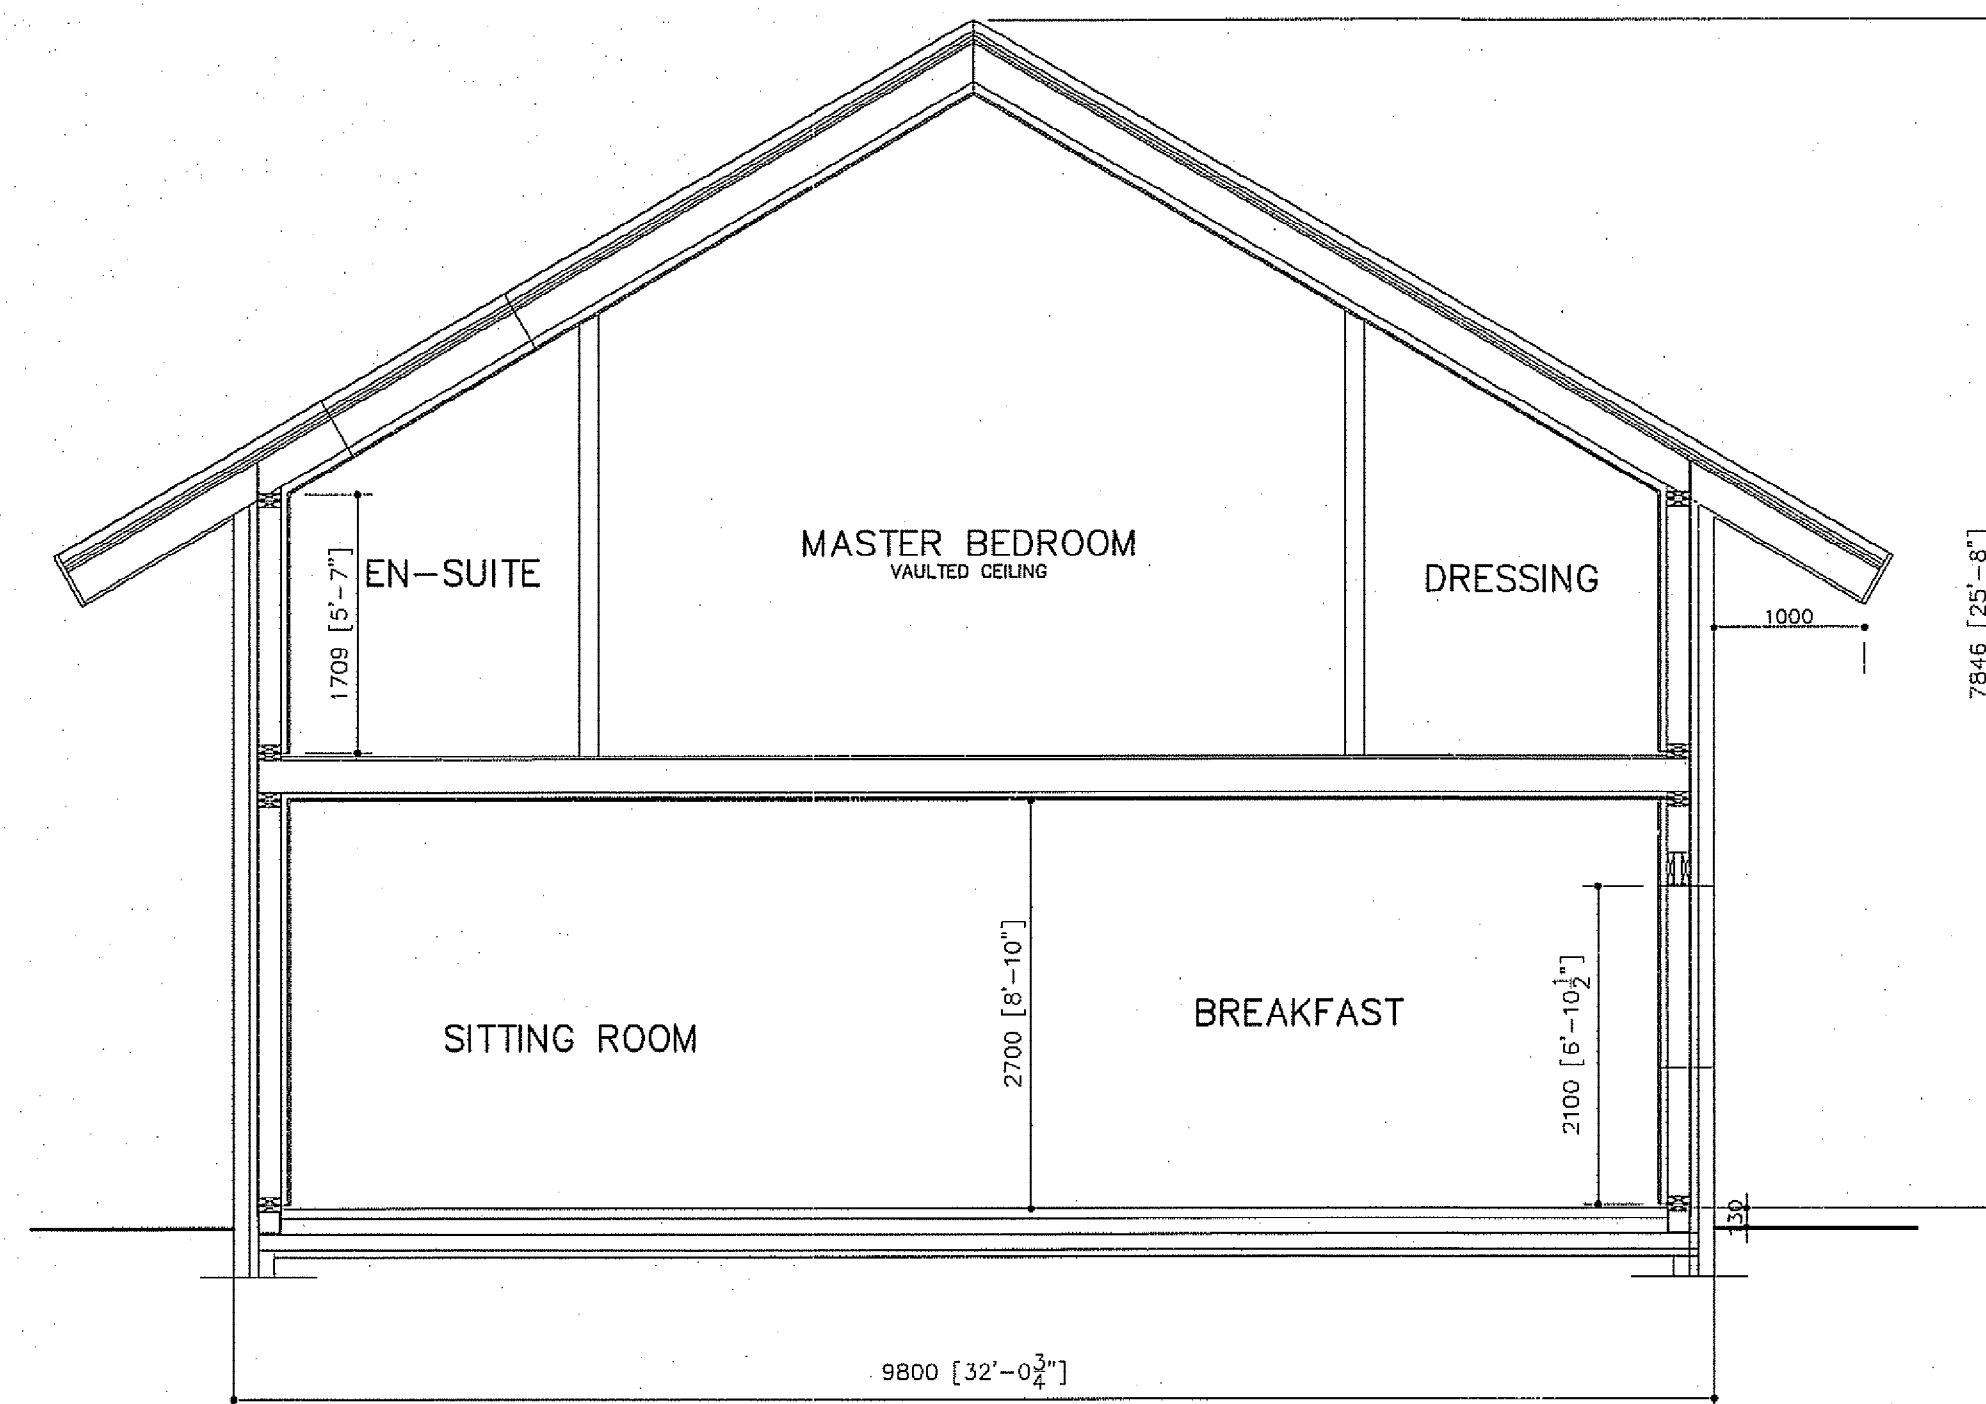


[illegible]

		
SCANDIA-HUS BUSINESS PARK, FELCOURT ROAD, FELCOURT, EAST GRINSTEAD, WEST SUSSEX, RH19 2LP : TEL 01342 838060		
FOR MR & MRS POLLARD		
SITE 2 SHAWFIELD ROAD HAVANT, HAMPSHIRE, PO9 2SY		
TITLE PROPOSED DWELLING OUTLINE SECTIONS		
C.No. 221605	O.No. 	SCALE 1/50 @A2
DRAWN EW		DRAWING NUMBER 05
DATE 03/18		REV