


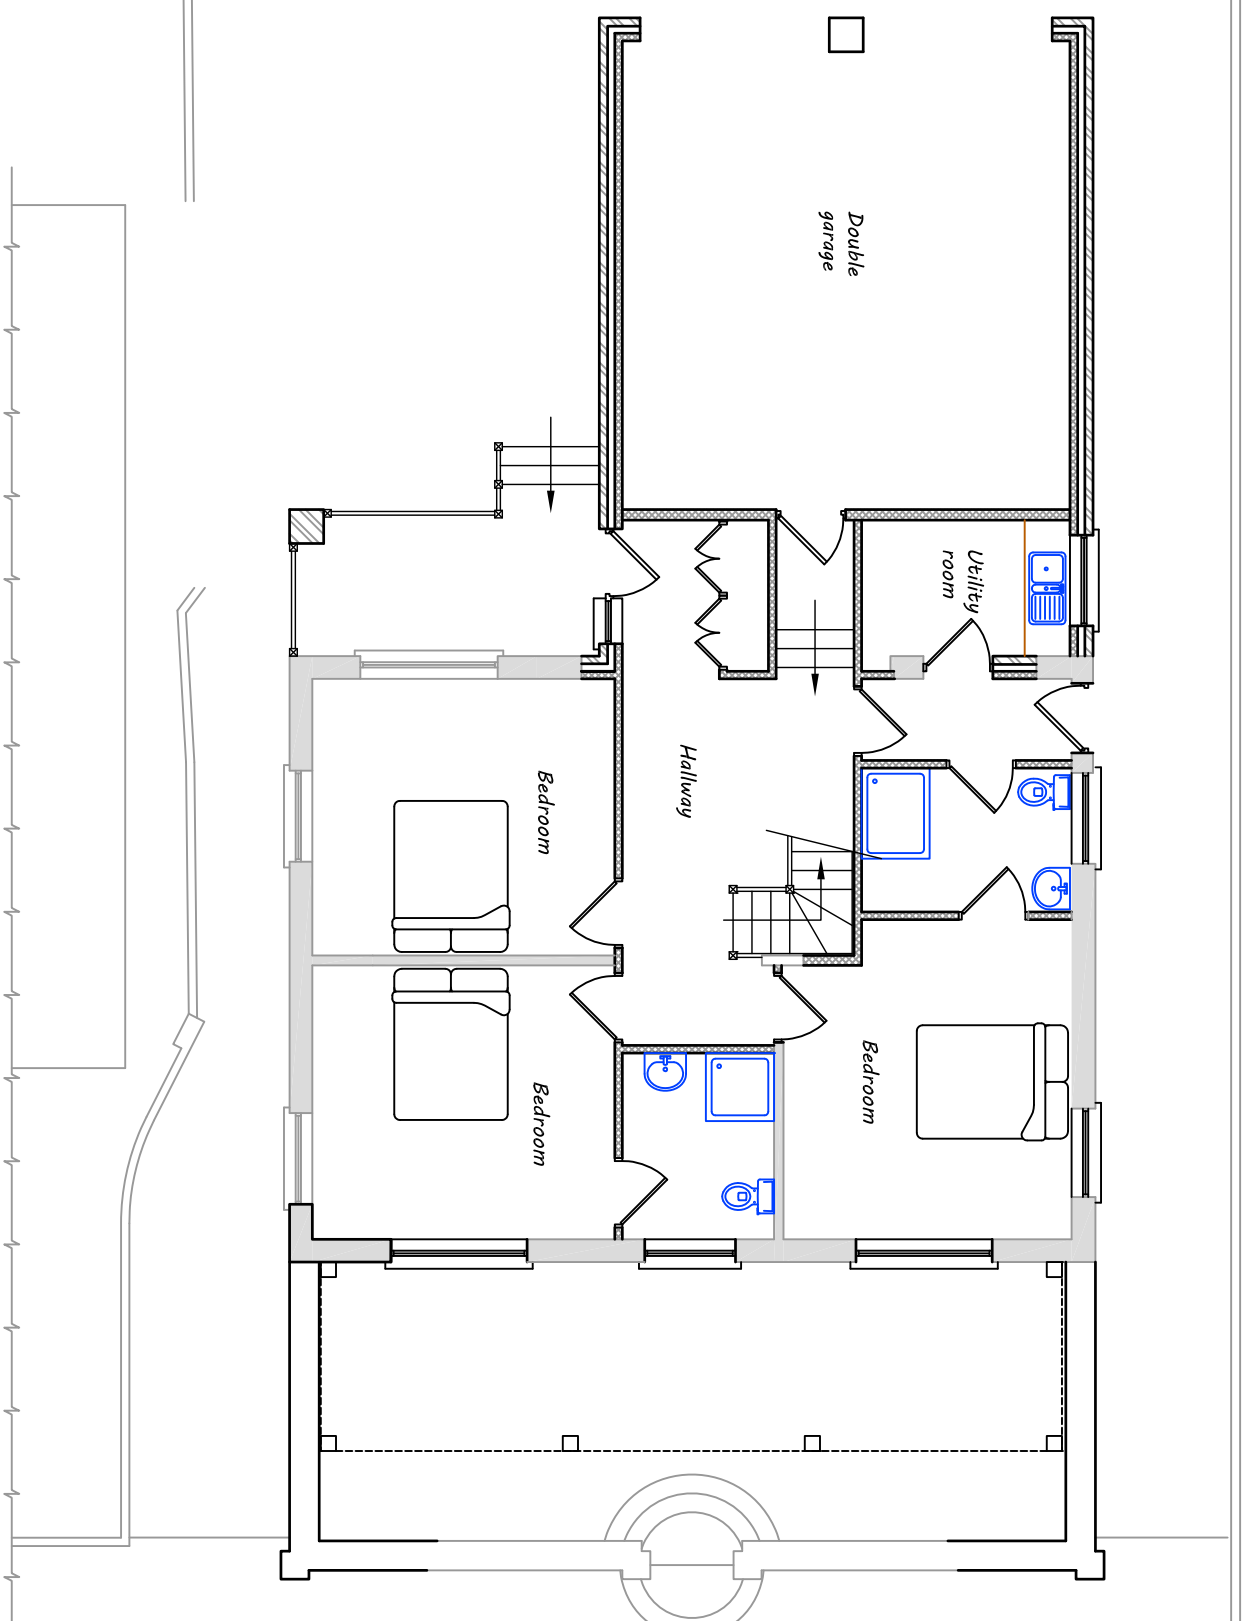

Ground Floor

			
Architectural & Civil Engineering Design 143 Station Road, Liss, Hants. GU33 7AJ Tel 01730 894988 e-mail: enquiries@acedesigns-ltd.co.uk www.ace-designs.co.uk			
Job Title Proposed Extensions and Alterations at 4 Bembridge Drive, Hayling island		Client Mr & Mrs Adams-Madgwick	
Drawing Title Ground Floor as proposed		Scale 1:100 @ A3	Date Feb 2019
Drawn EV		Checked GG	Designed GG
Job No 190103		Drawing No 190103/06	
		Rev B	