




PHYSICAL SCALE IN METERS @ 1:100

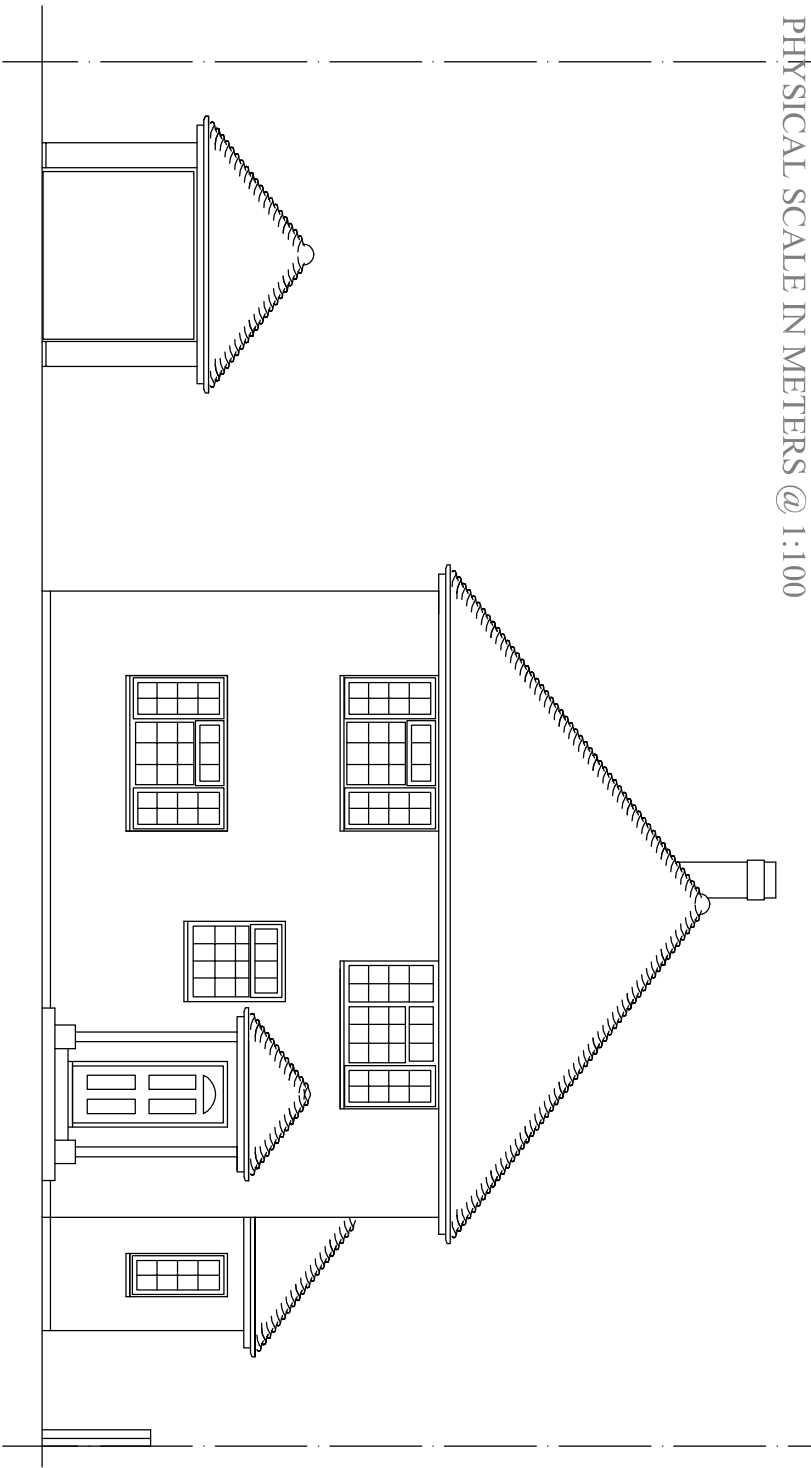


Existing Southeast (front)

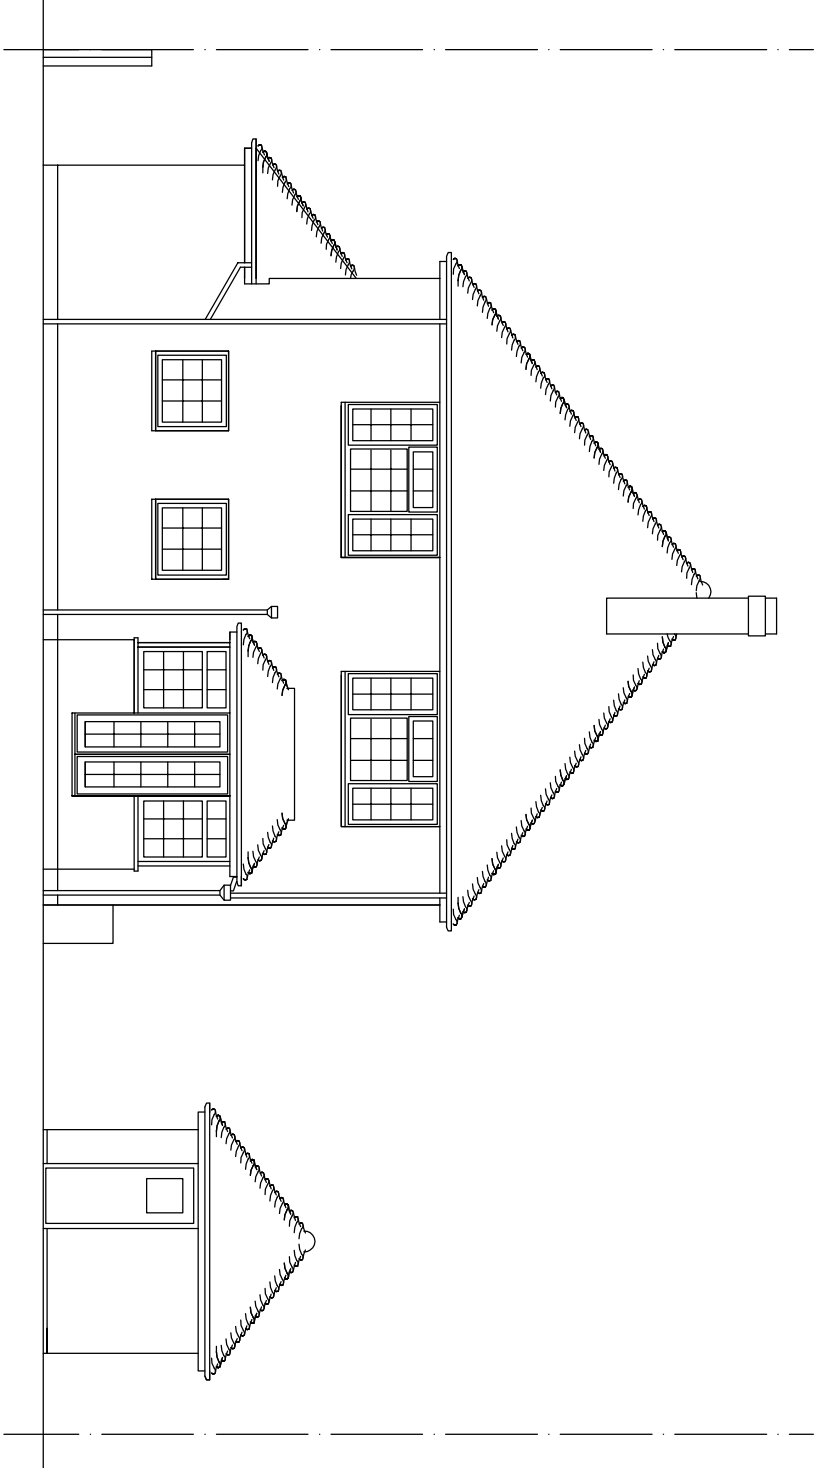

Existing Northwest (rear)

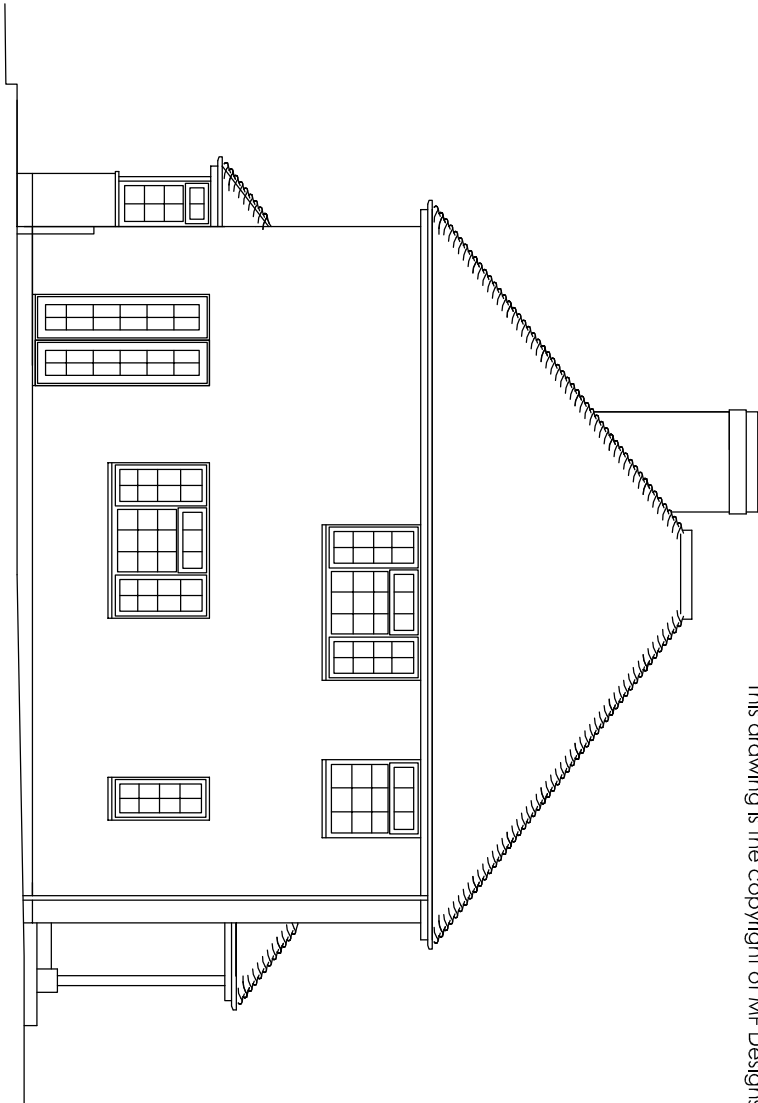

Existing Southwest

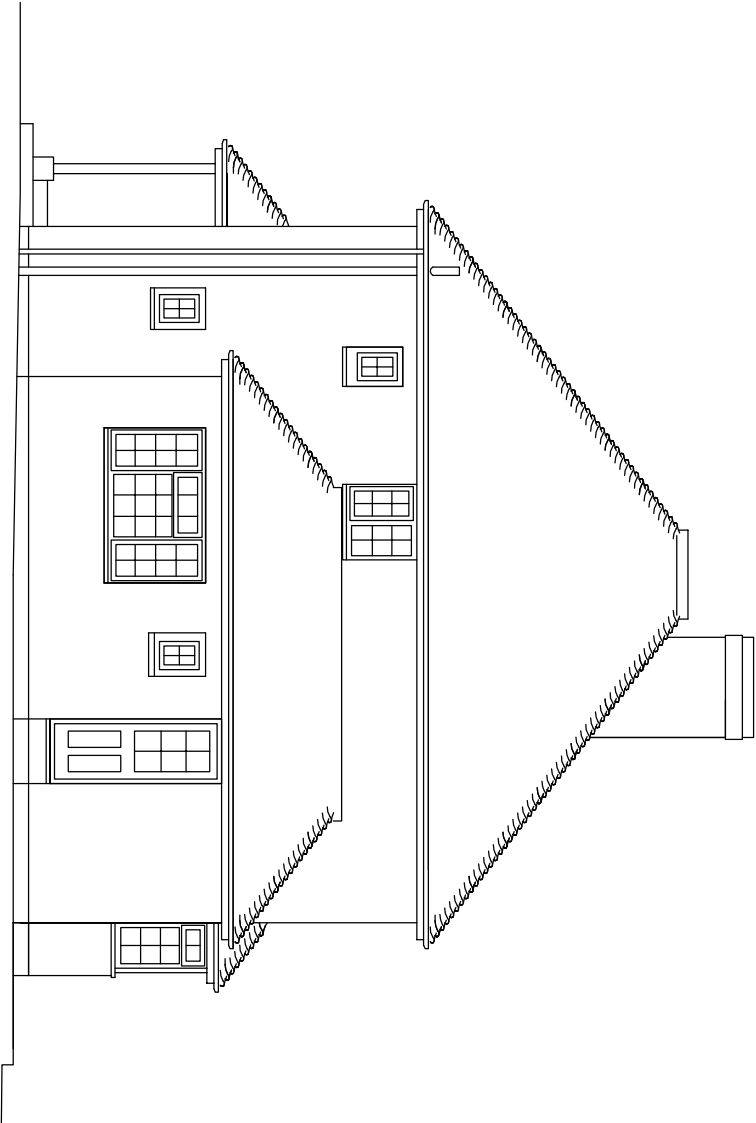

Existing Northeast

NOTES:
This drawing has been produced solely for PLANNING/DESIGN.
Do not Scale from this Drawing except for planning purposes.
Any drainage shown is presumed and to be checked on site
before commencement of works.
This drawing is the copyright of Mf Designs Ltd.

mf designs ltd
Chartered Architects



36 Grove Road • Havant • Hampshire • PO9 1AR
Director: Martin Farrer RIBA • Co Registration No.4507379

t/f 02392 470967
e admin@mfdesigns.org.uk

Date: October 2018
Scale: 1:100

Job No: 3212
Dwg No: EX_02

EXISTING SURVEY - 23 North Shore Road, Hayling Island.