



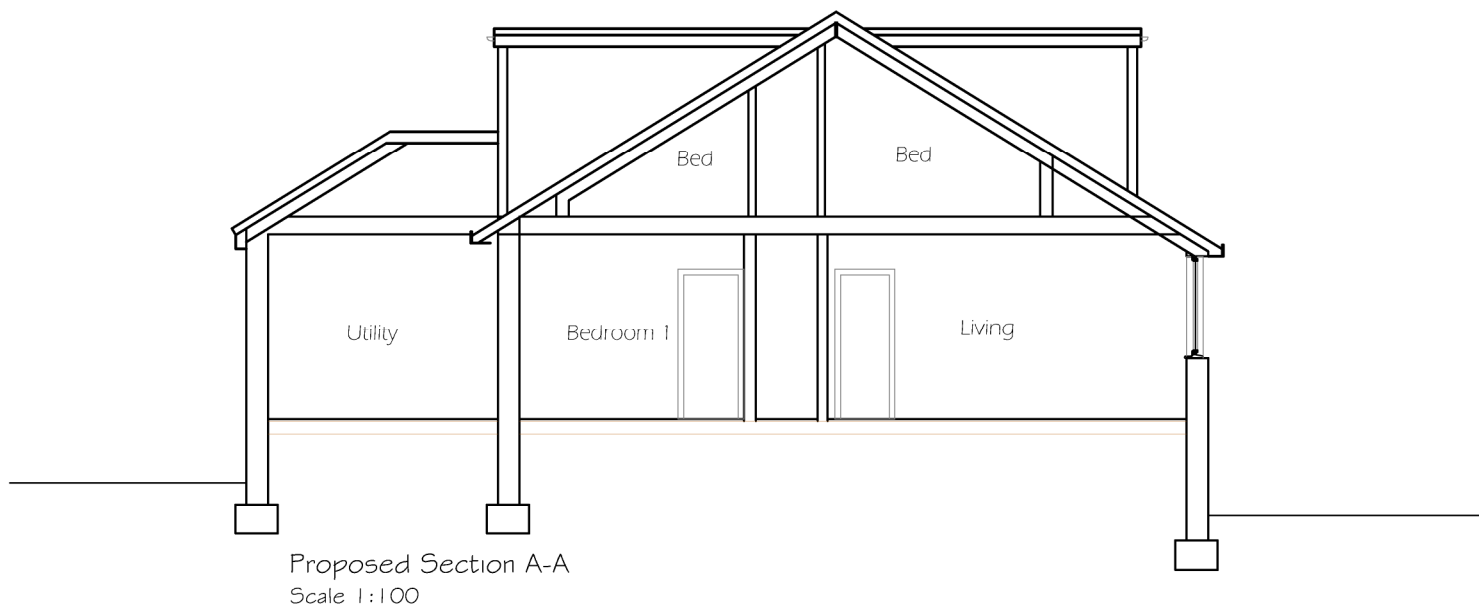

TITLE **Sections**

PROJECT **37 Linda Grove**

CLIENT **Mr & Mrs Fisher**

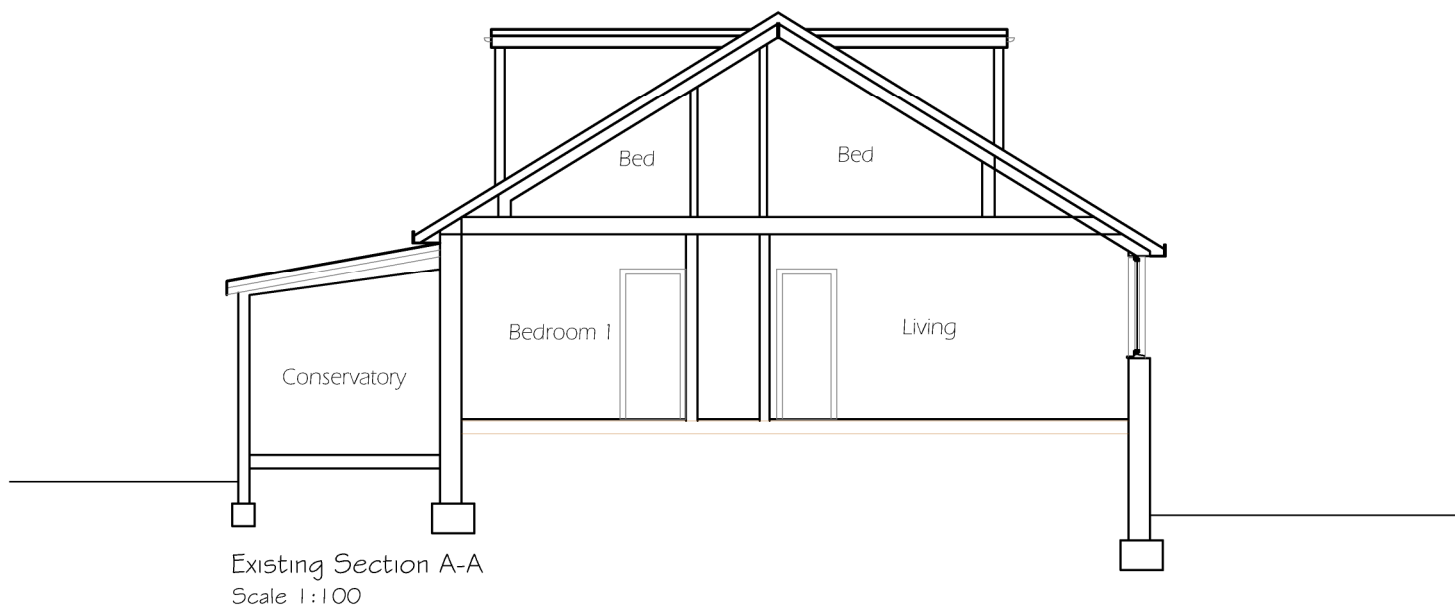

iDraw Ltd, 26 Southdown Road,
Horndean, Hampshire. PO8 0ET

Tel: 02392 006 406 Mob: 07810 518633
Email : idraw@live.co.uk Web: www.idrawarchitecture.co.uk