

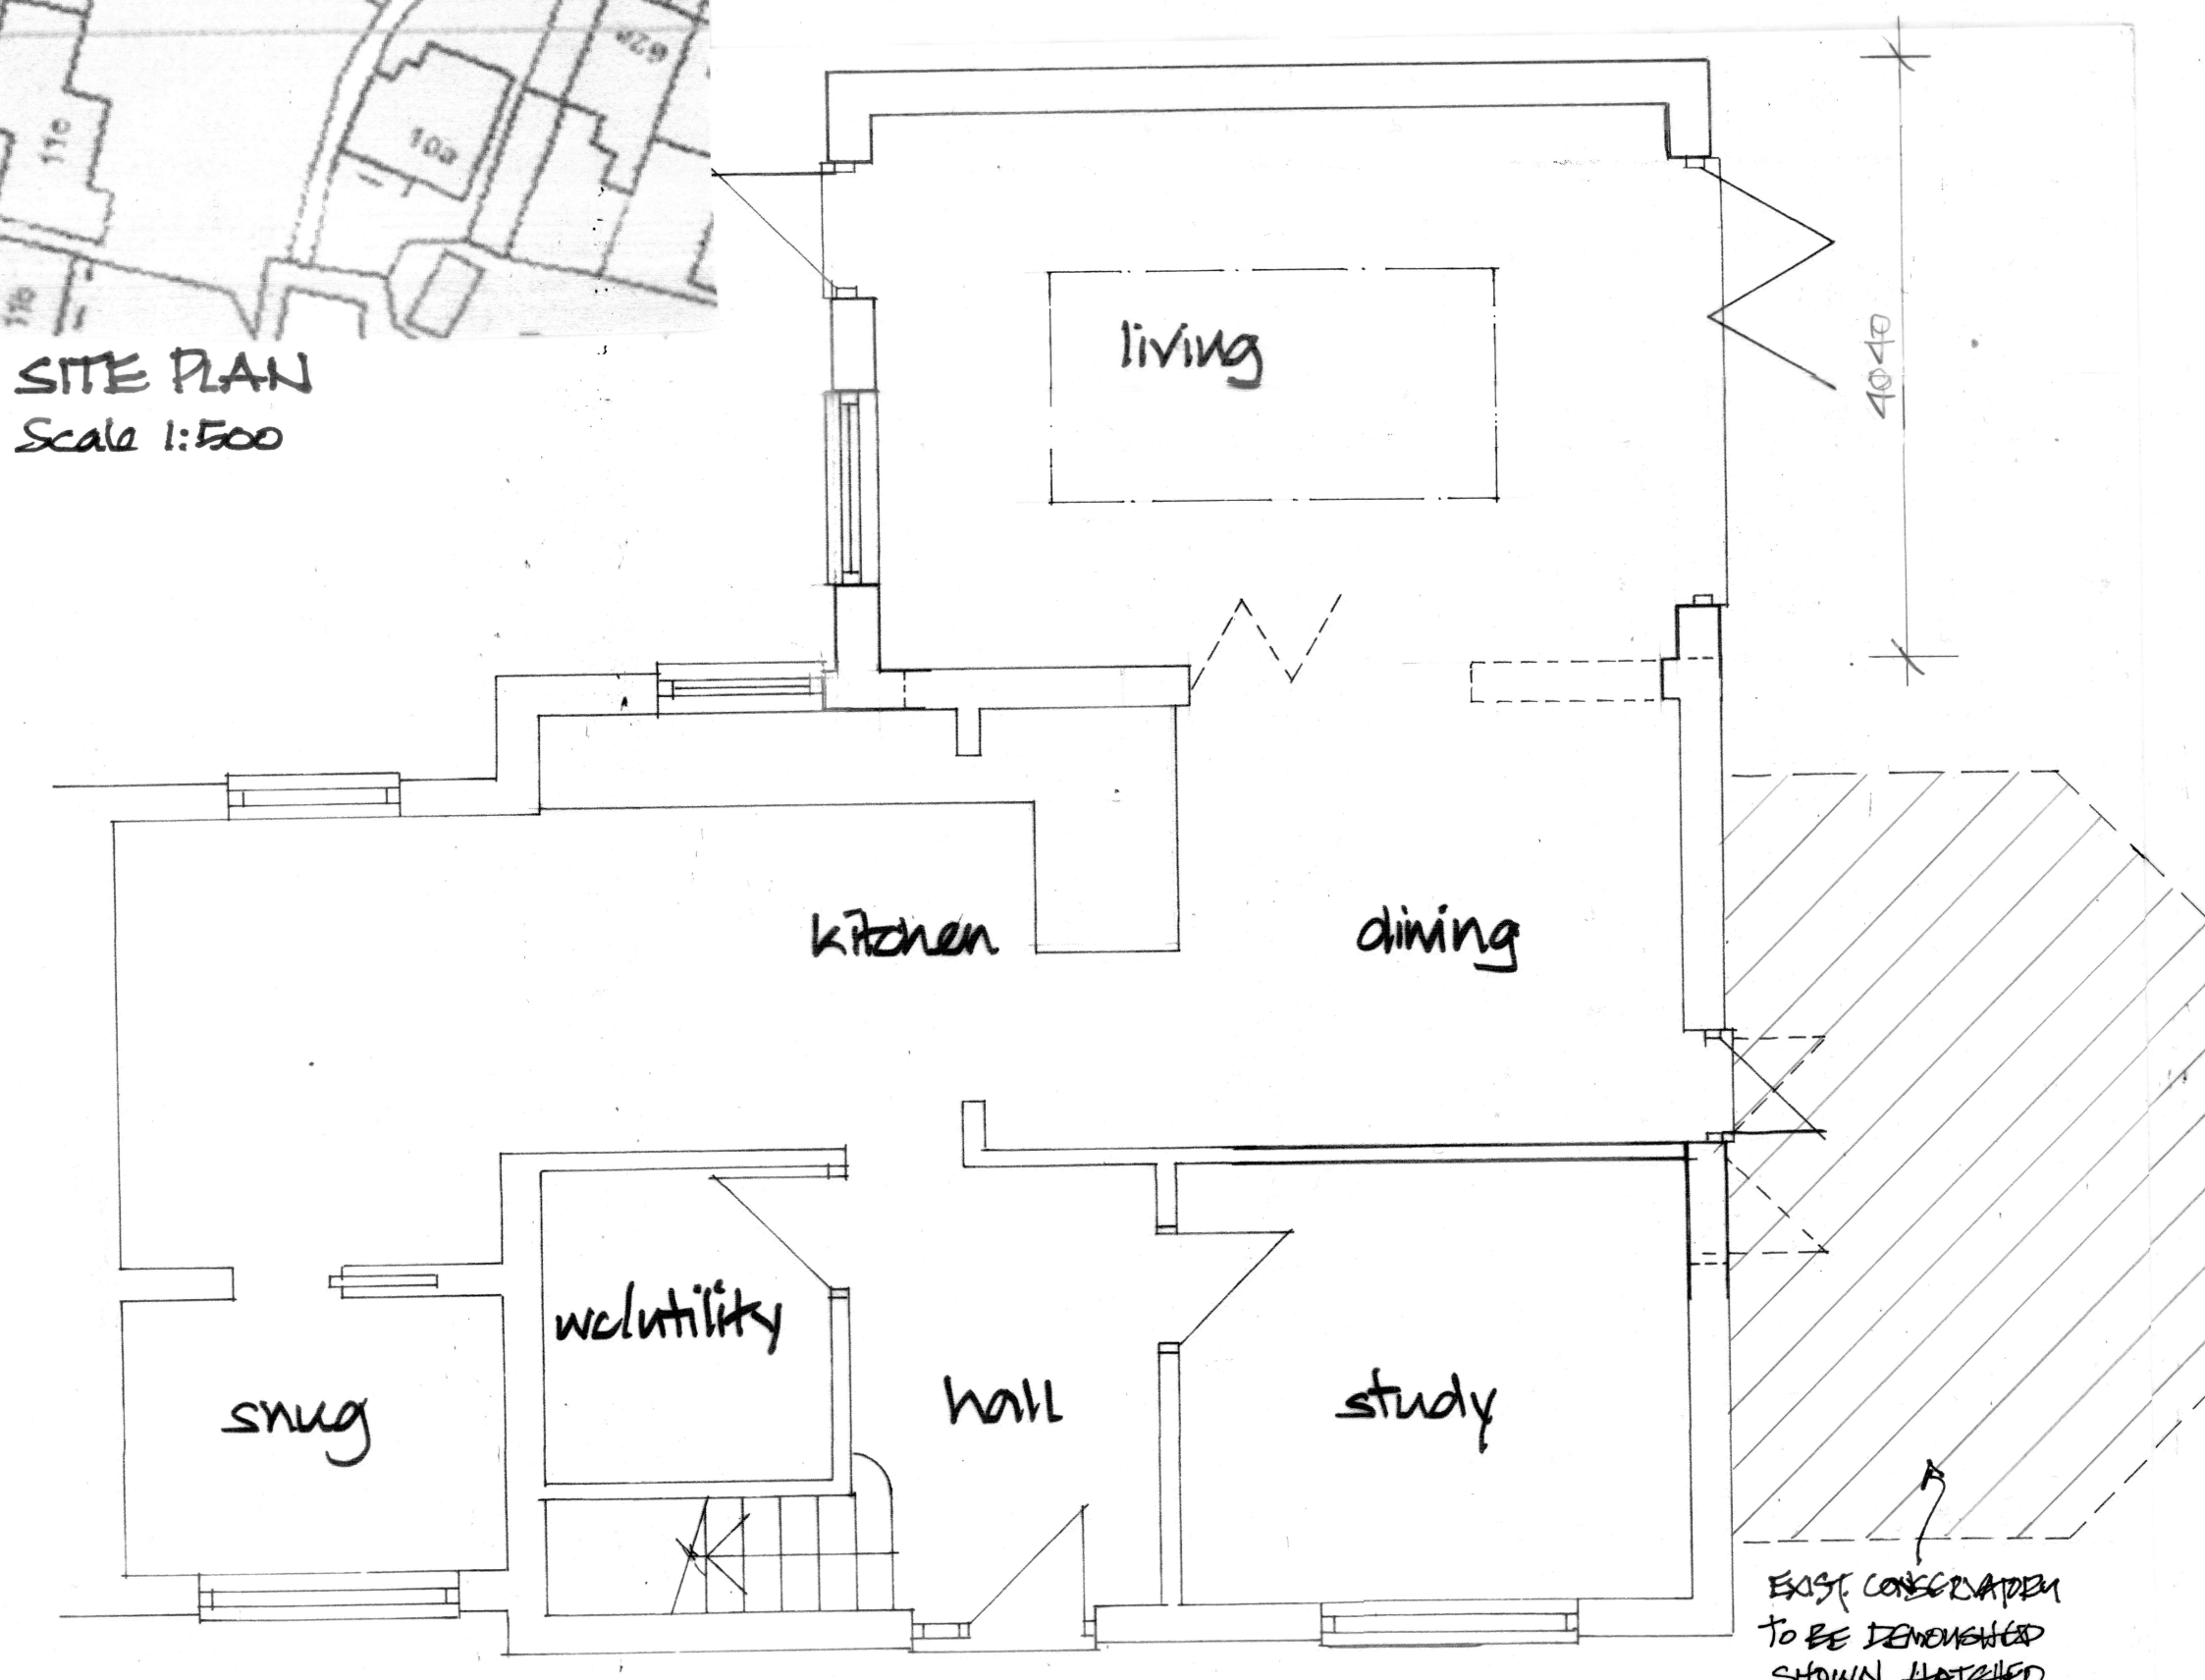


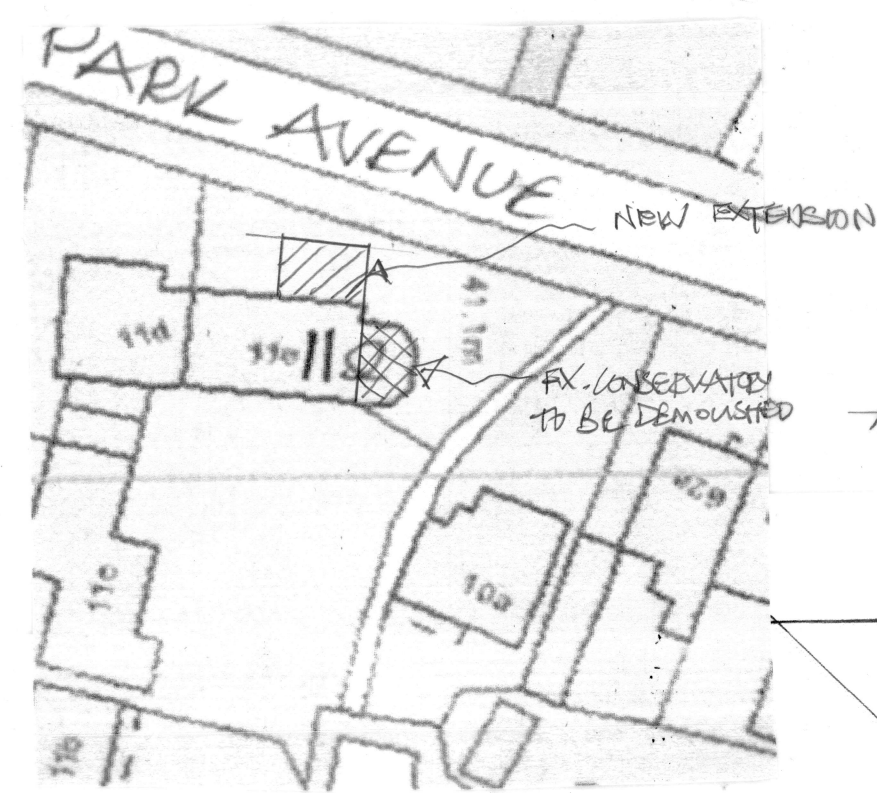

GROUND FLOOR

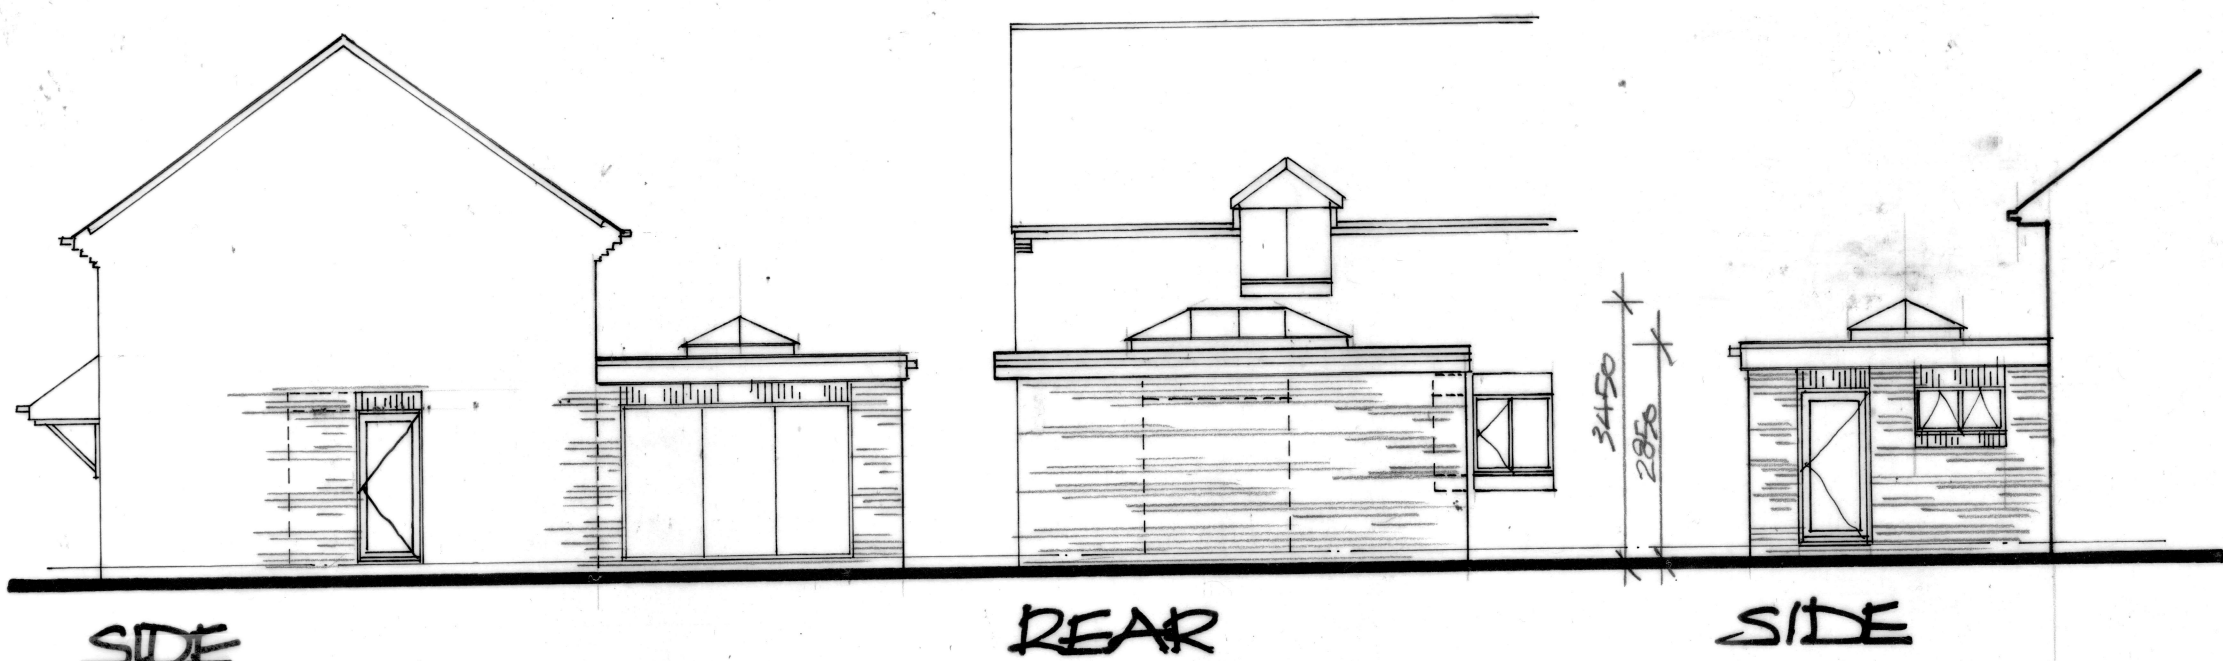

LOCATION PLAN
Scale 1:1250
DB UC 100046326

Derek Treagus Associates Architectural Services No3-The Townhouse, 20 Nelson Road, Southsea, Hampshire PO5 2AS Tel: 07956 624094 Email: derek.treagus@gmail.com			
Project	REAR EXTENSION AT 11e TIMBERLANE, WATERLOOVILLE, HAMPSHIRE.		
Client	Mr & Mrs G Birch		
Subject	Planning Drawing Proposed		
Date:	July 2019	Scale:	1:100, 1:50 @ A2
Rev:		Drg. No.	19/830/01
- Copyright reserved. - All dimensions are to be site confirmed and should not be scaled unless for Planning purposes. - Verify all queries with the office.			