


Supplied by Streetwise Maps Ltd
www.streetwise-maps.com
Licence No: 100042435

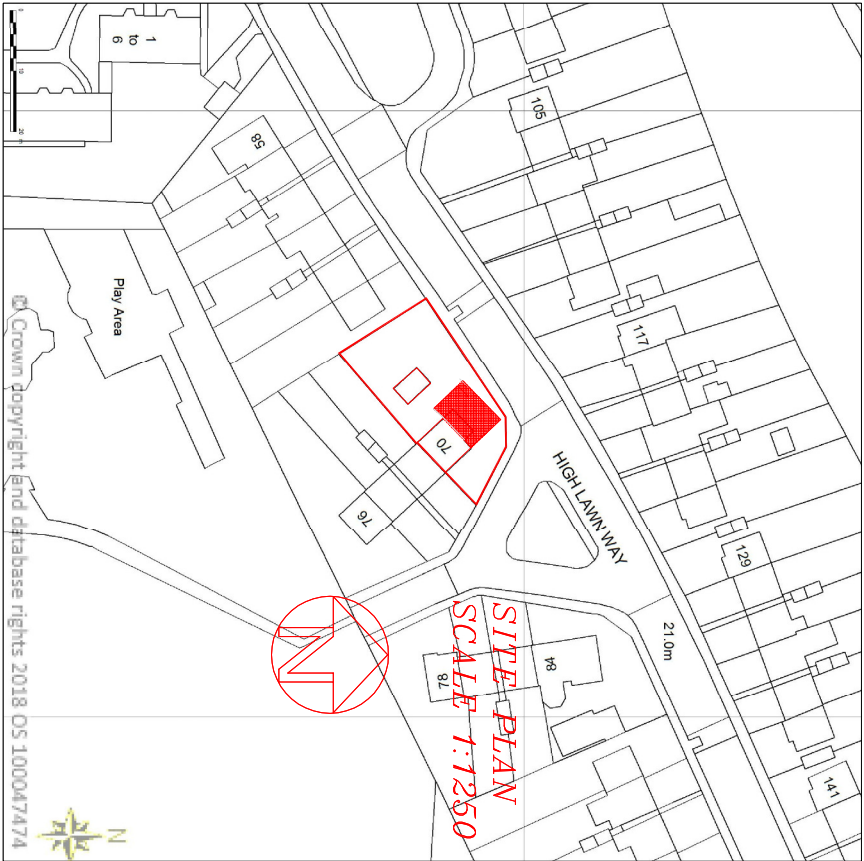

© Crown Copyright Licence number 100047474

*All new materials to match
existing.*

MR & MRS KIRBY 70 HIGHLAWN WAY HAVANT HANTS PO9 5BT	DRAWING NUMBER: 101	DATE 21/5/19
	TITLE: LOCATION PLAN SCALE 1:1250	