


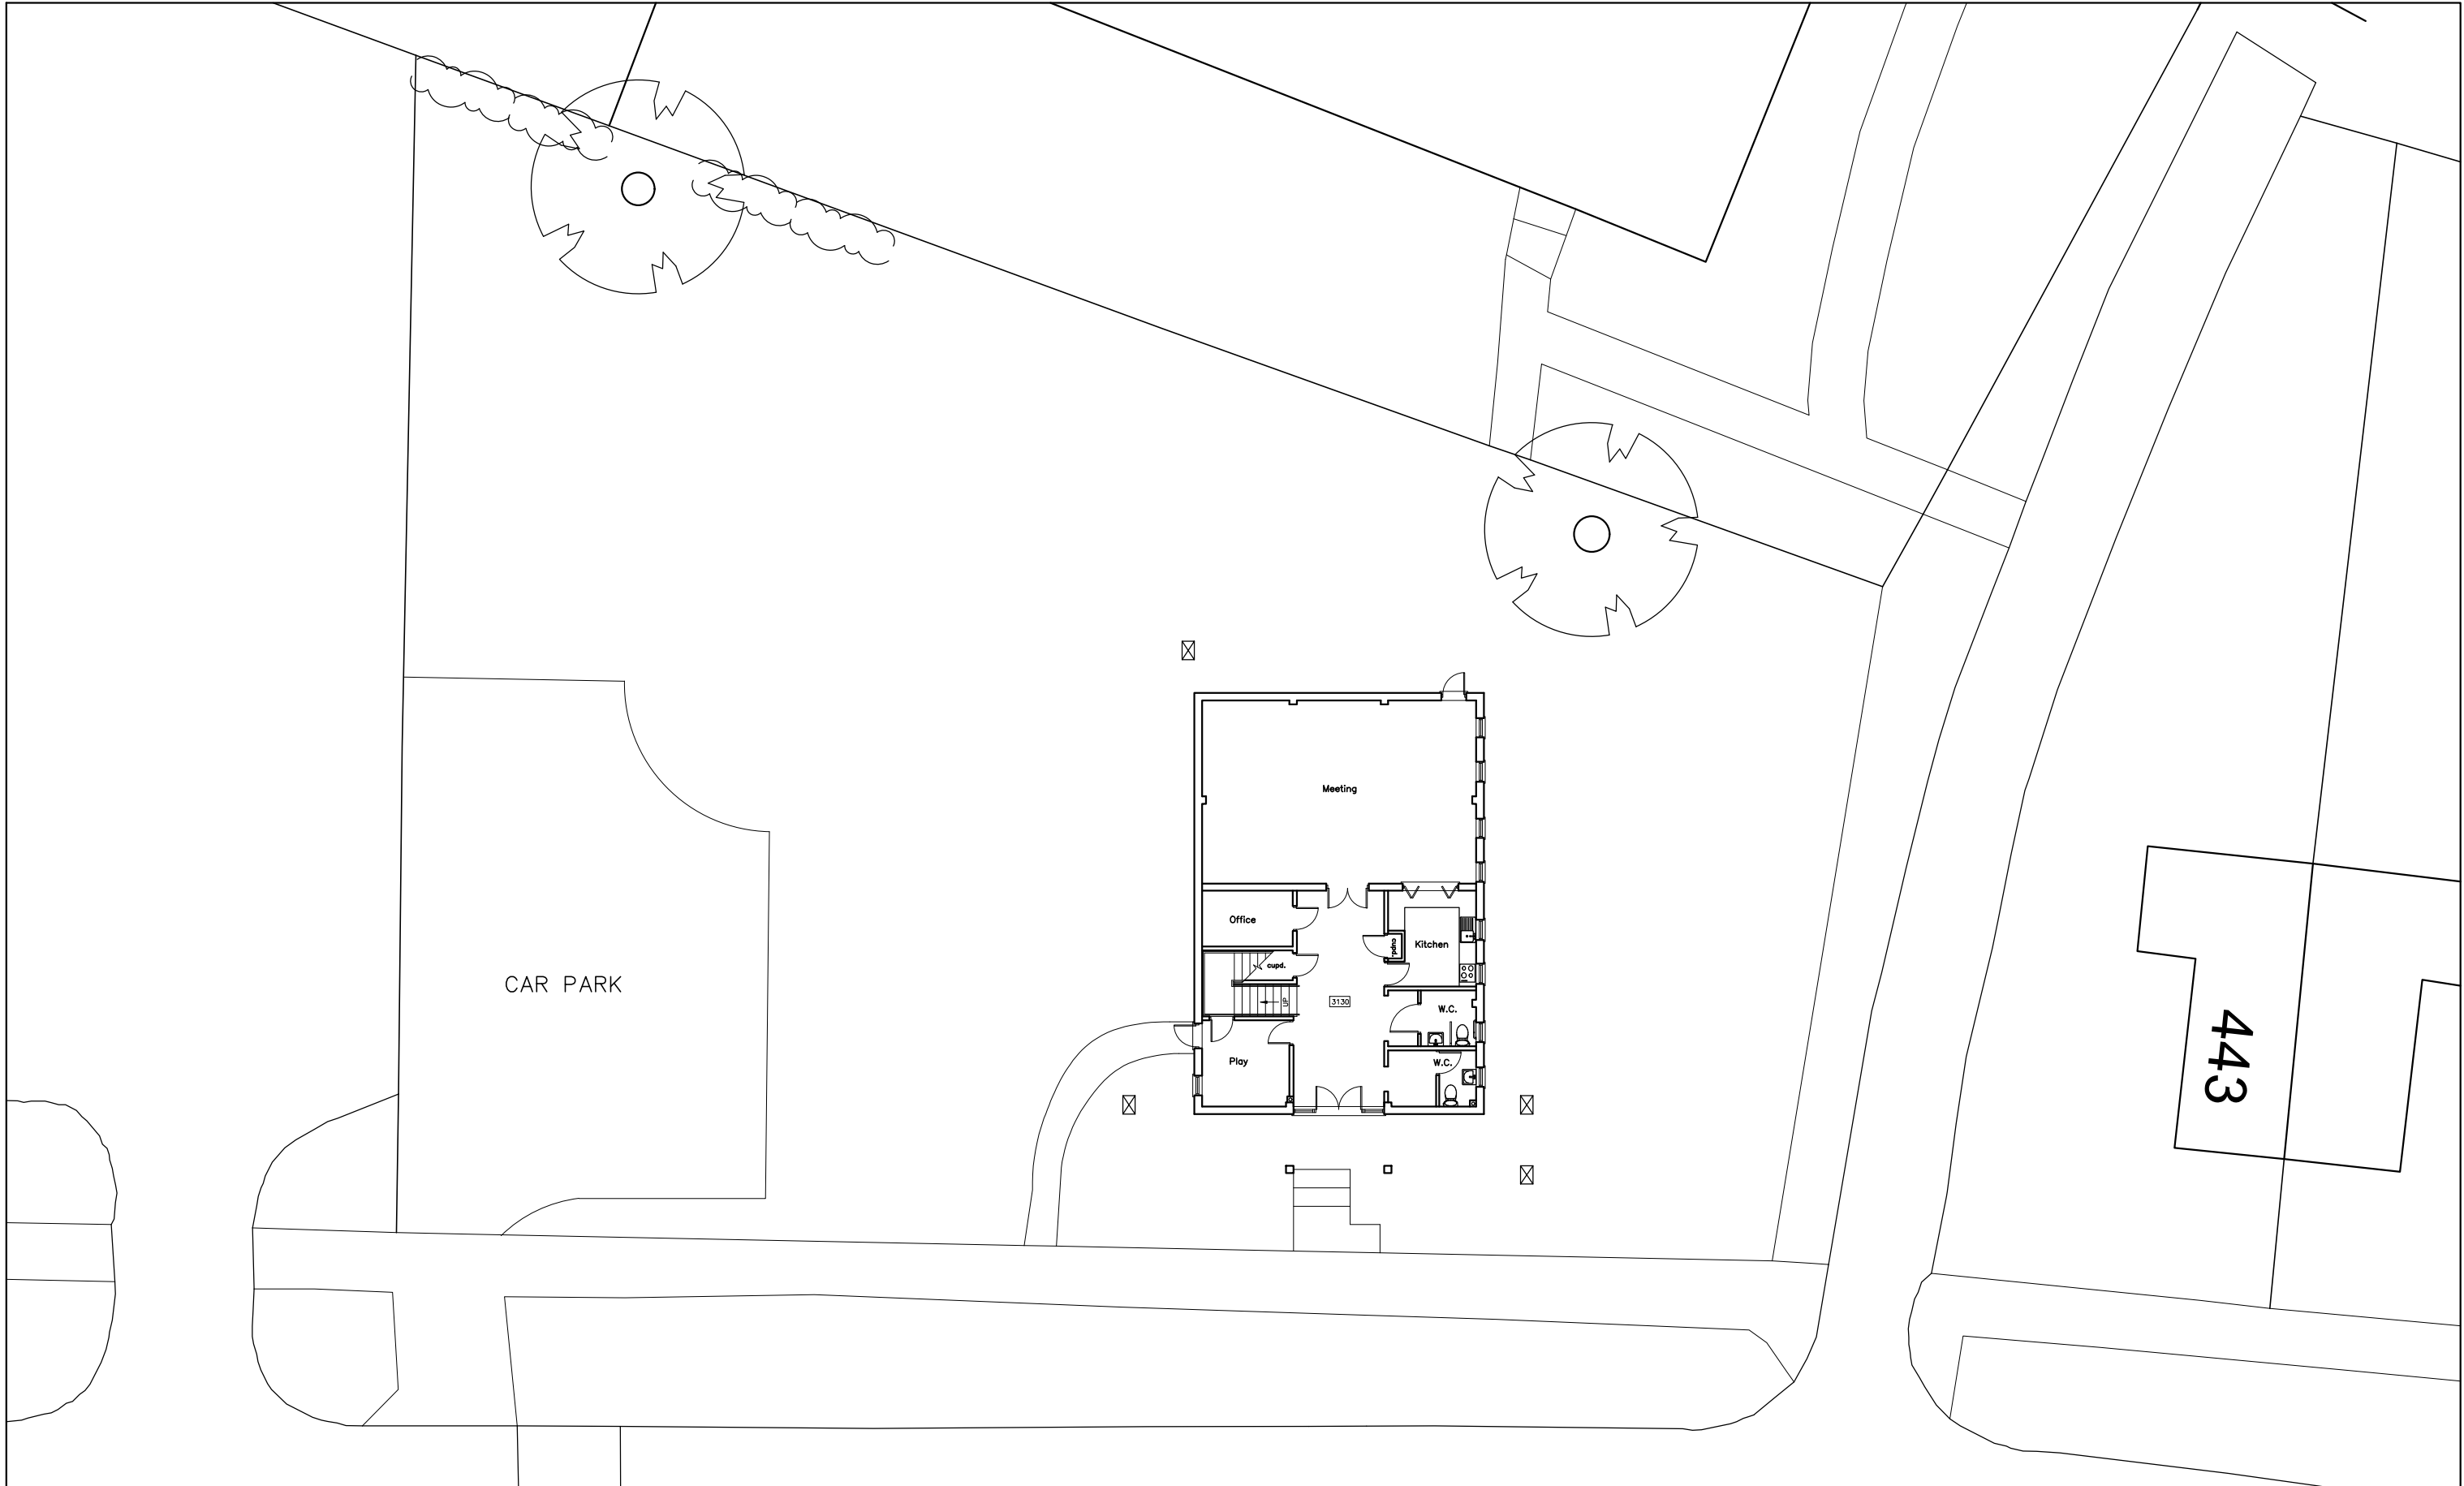


Bethel Evangelical
Church
441 Dunsbury Way
Havant
PO9 5BD

EXISTING SITE PLAN	
Revisions	a) Note/Date/Initial
	b)
	c)
	d)

CAD

Critchley Architecture And Design Ltd.
Contact: 02392 474 919 | info@caad.online
The Old Brewery, 15E South Street, Havant, PO9 1BU

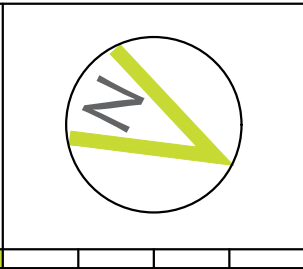

Scale A3 = 1:200
Drawn JHL
Date 15/02/19

19016-102⁰

