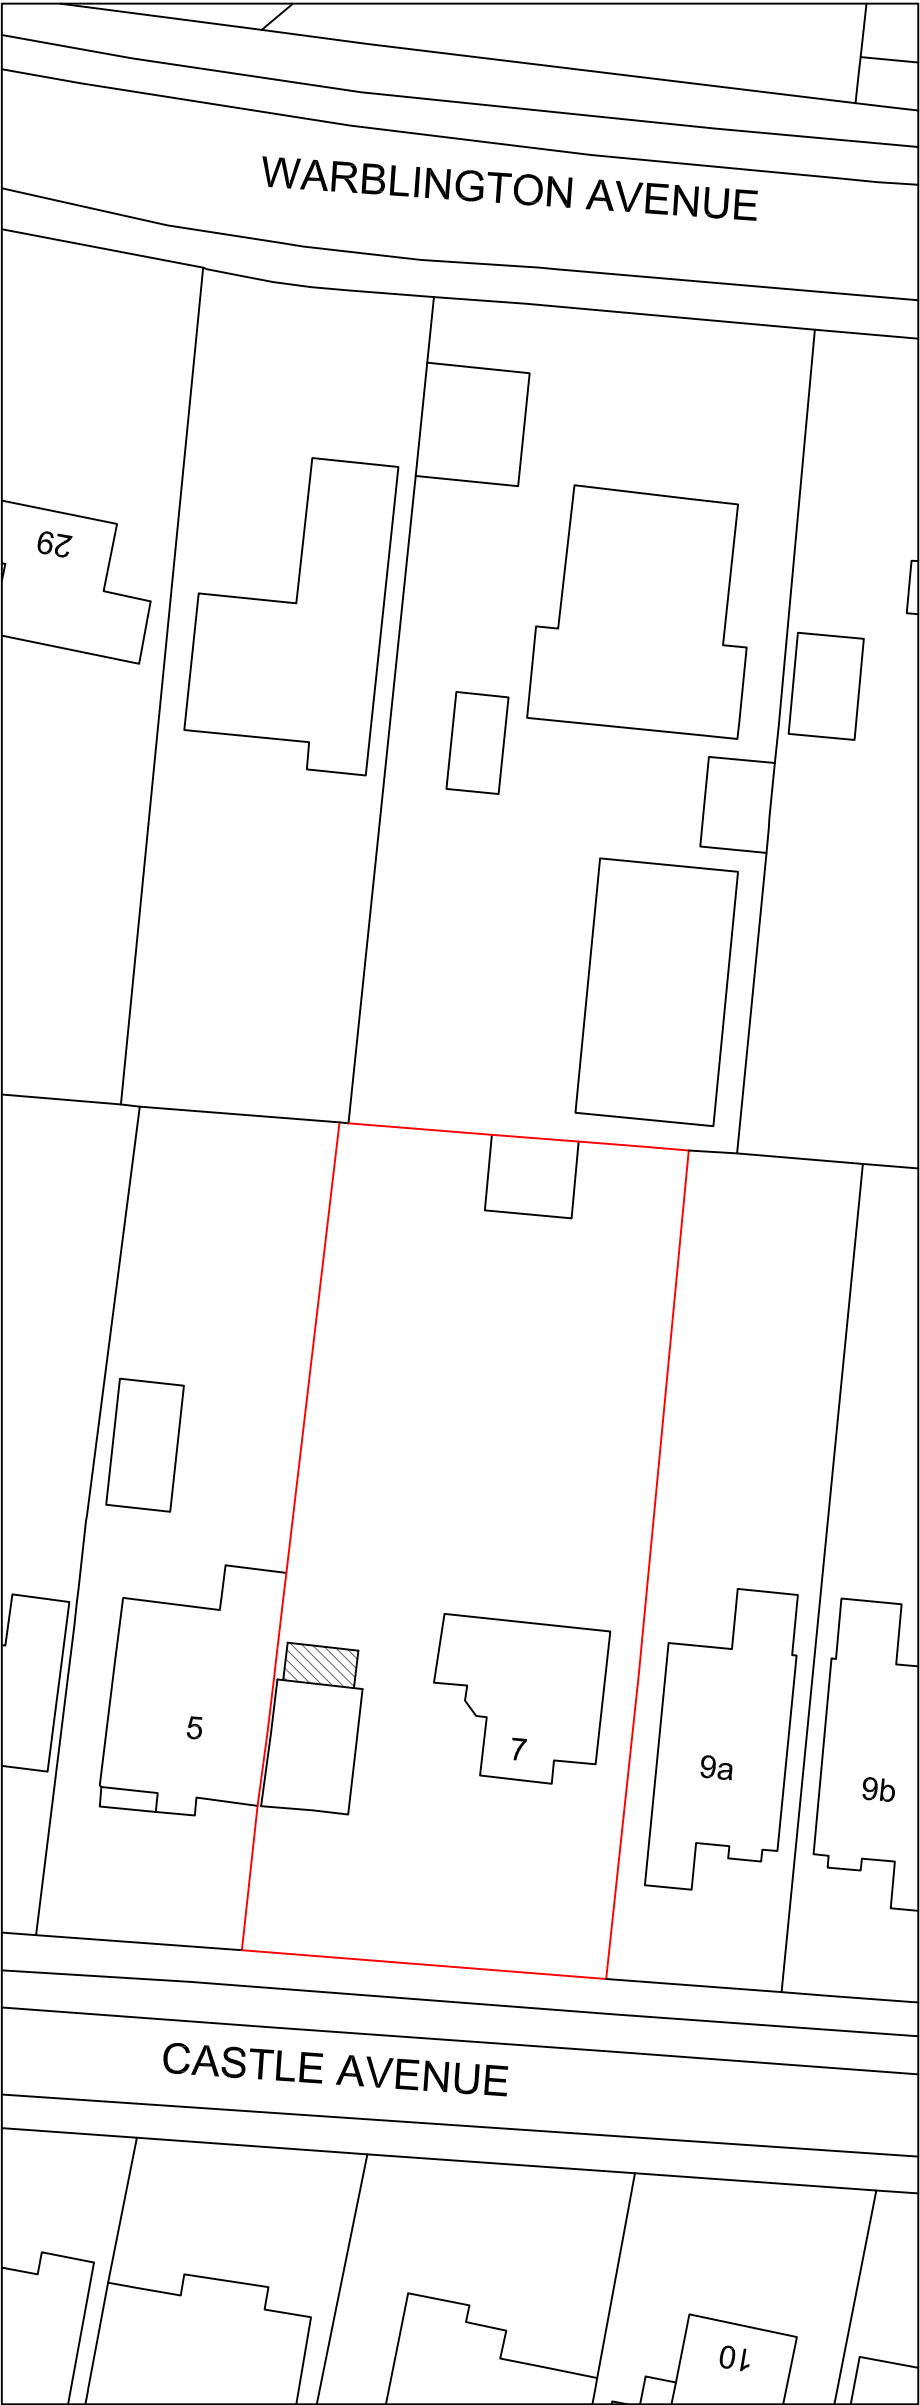


Your Home Plans Ltd
Blundens, Stane Street, Hainakers,
West Sussex, PO18 0LE
01243 773829
june@yourhomeplans.co.uk

7 CASTLE AVENUE
EMSWORTH
HAMPSHIRE
PO9 2RY

Block Plan

Project Number:	7CAS-18
Date:	1st September 2018
Drawn By:	Your Home Plans Ltd
Checked By:	JEG

Drawing No:
01

Scale: 1:500 A3