




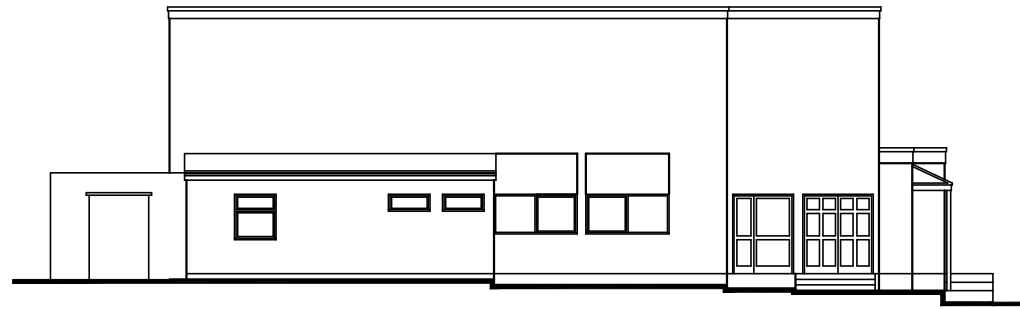


North

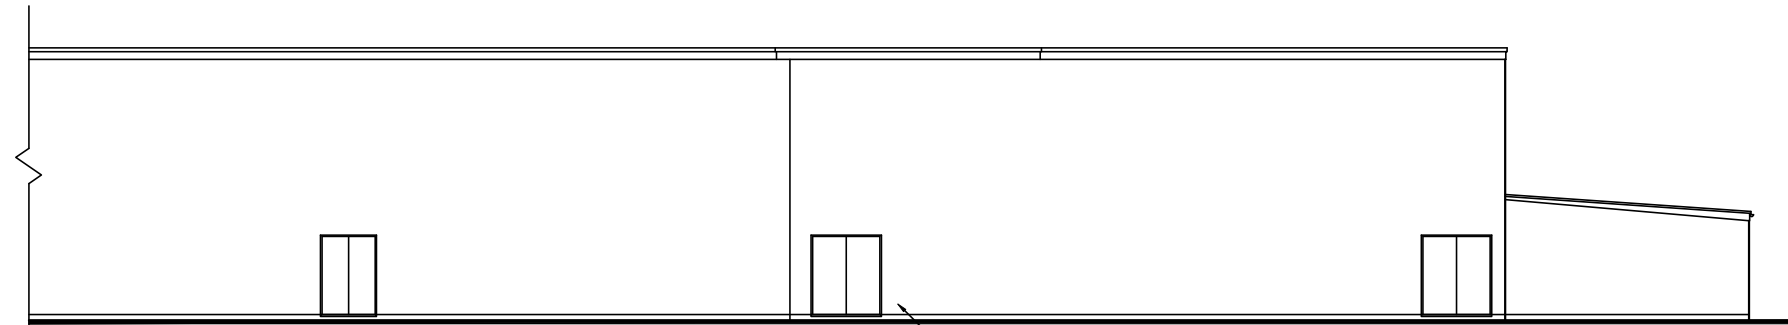

East

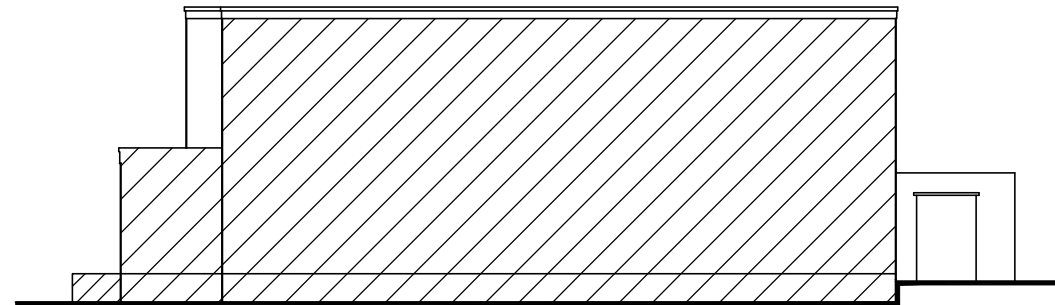

South

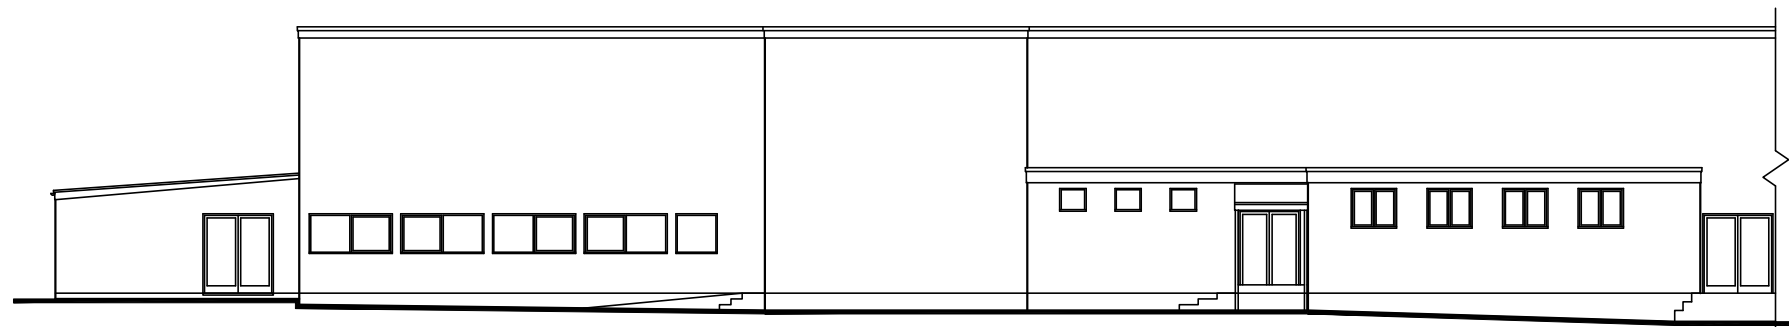

West

CAD

Critchley Architecture And Design Ltd.
Contact: 02392 474 919 | info@caad.online
The Old Brewery, 15E South Street, Havant, PO9 1BU

Proposed Elevations

Revisions	a) Note/Date/Initial
b)	
c)	
d)	

16 Aston Road,
Waterlooville,
Hampshire,
PO7 7XG

Scale A1=1:100, A3=1:200
Drawn SAR/CAL
Date 06/06/19

19048-501⁰

20m

40m

60m

80m