


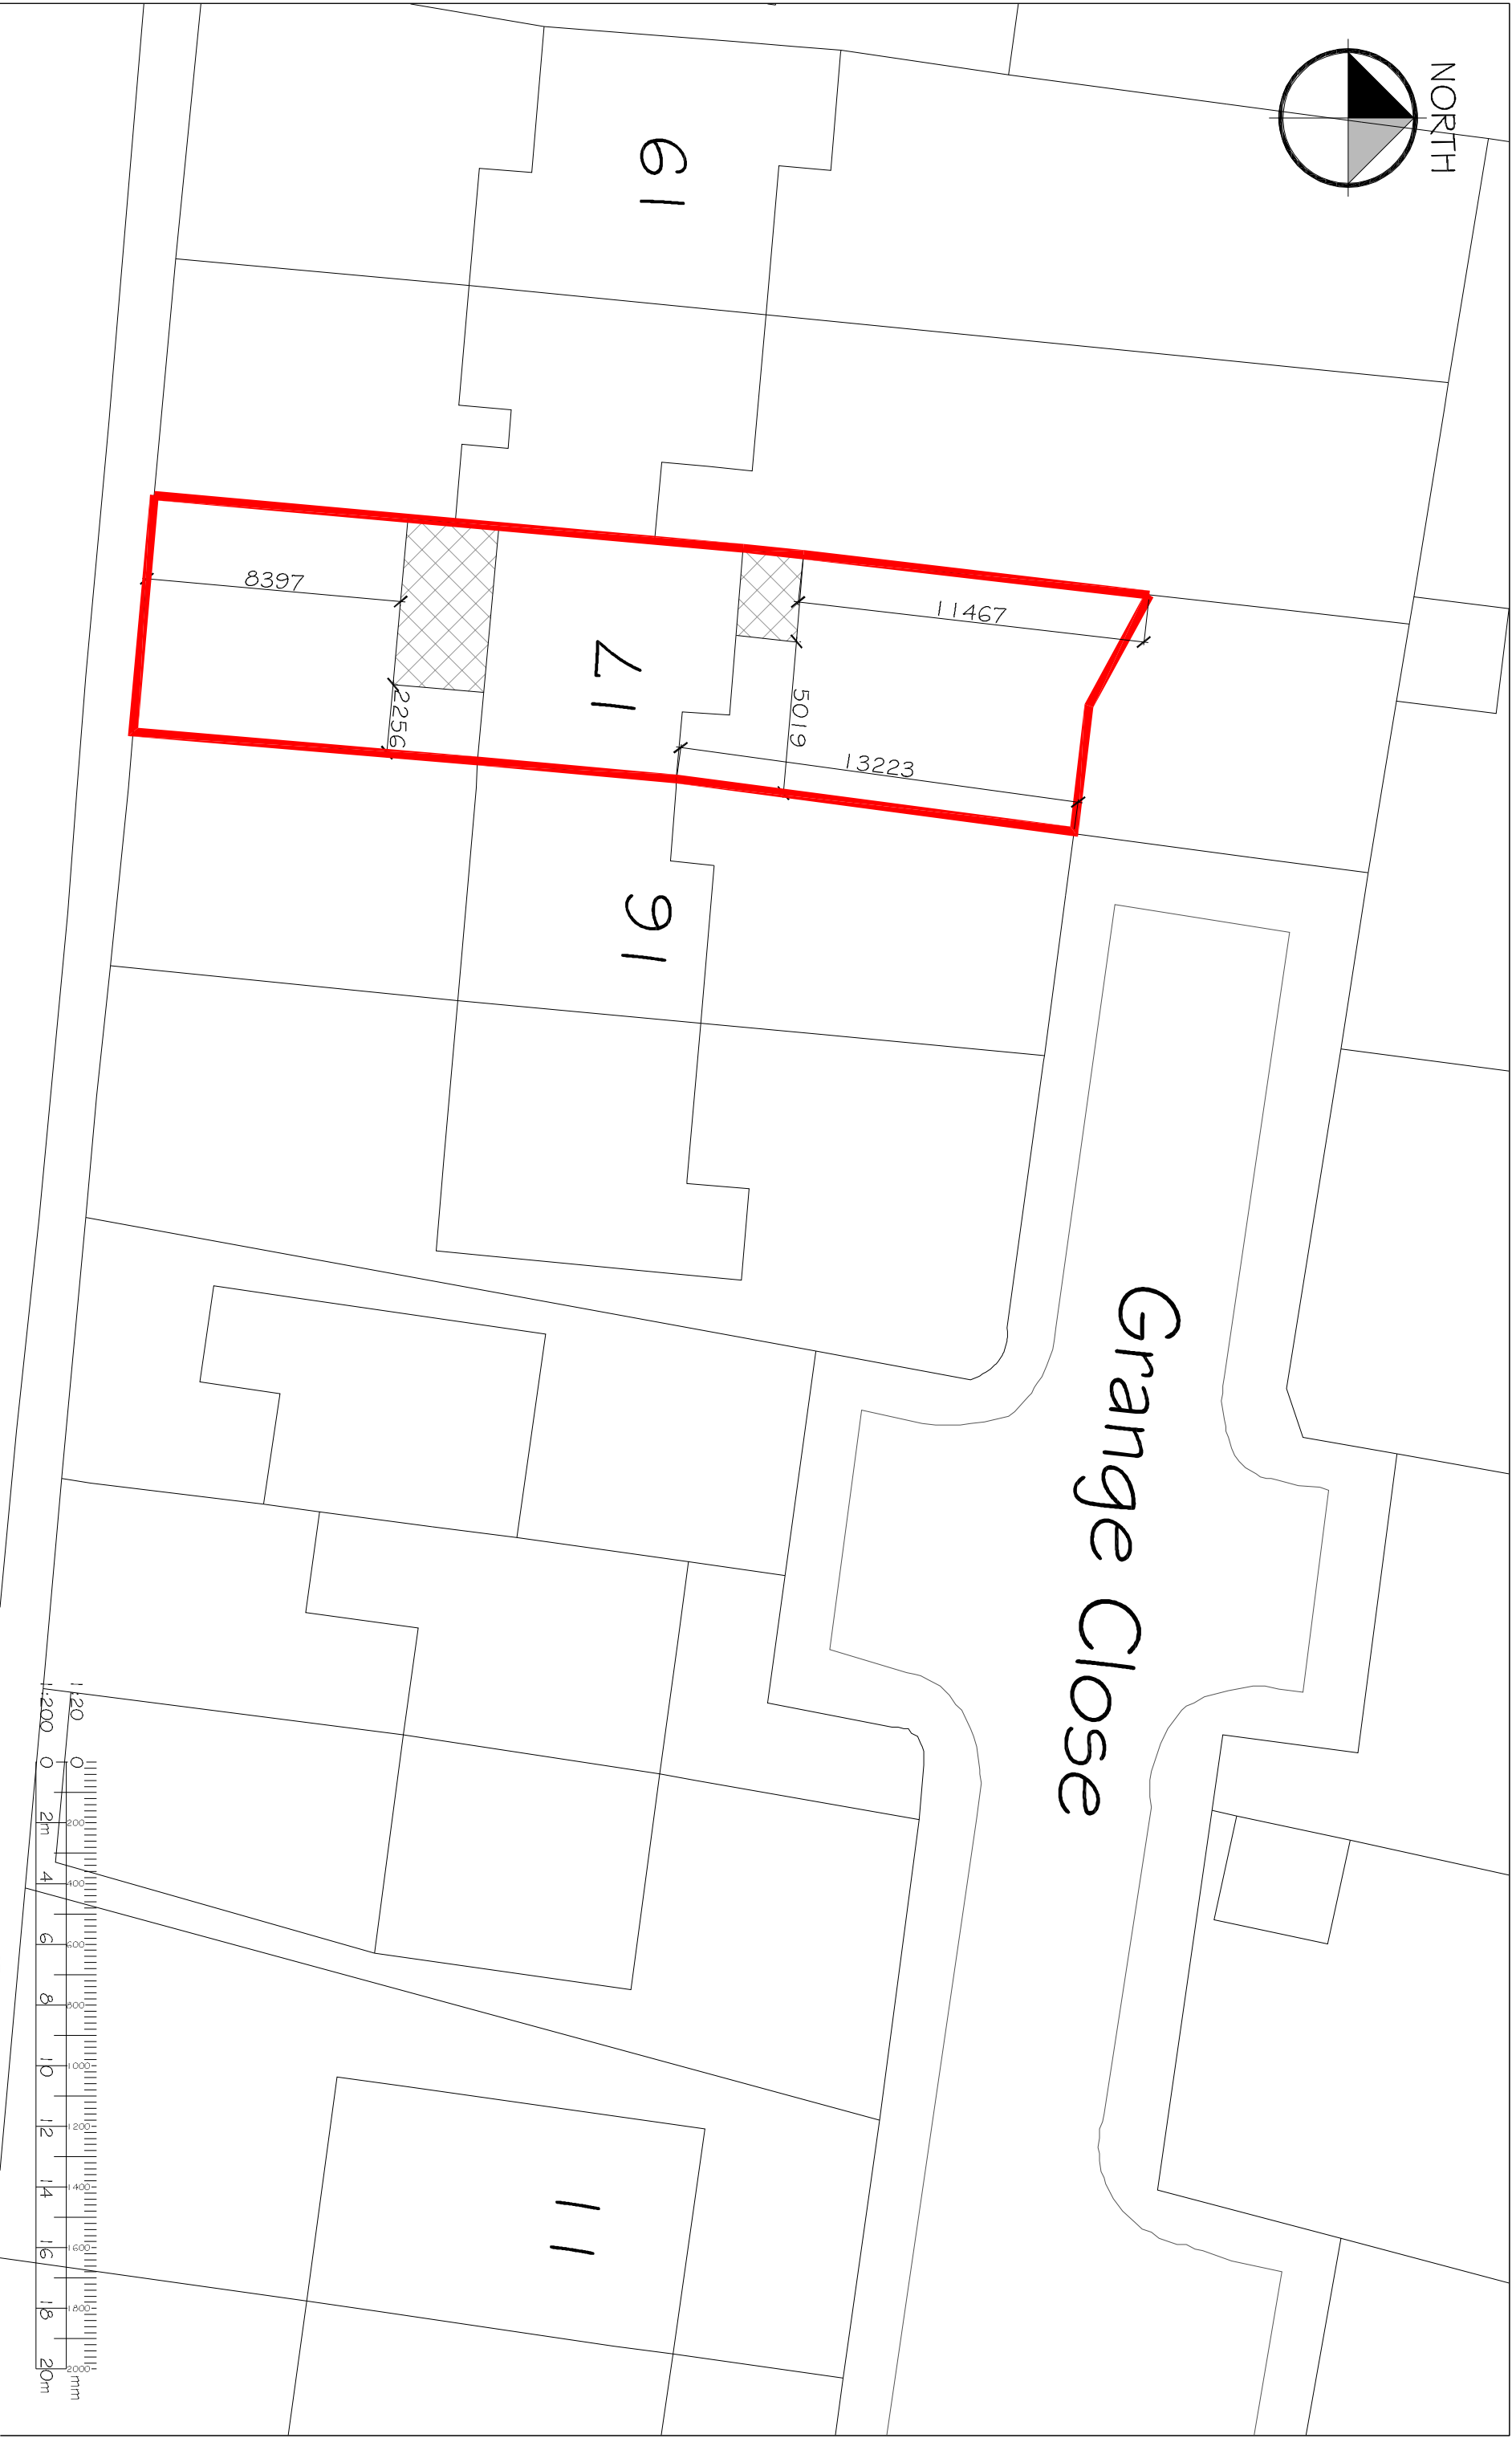

NOTES:

CLIENT: Mr & Mrs Hennessy

PROJECT: 17 Orange Close
Hayant

SCALE: 1:200 (A3 ORIGINAL)


DRAWING: **BLACK PALL**

DRAWN: MJH


CHECKED

BD170
P02

© COPYRIGHT EXISTS ON THE DESIGNS AND INFORMATION SHOWN ON THIS DRAWING. DO NOT SCALE FROM THIS DRAWING EXCEPT FOR PLANNING PURPOSES. THE CONTRACTOR MUST VERIFY ALL DIMENSIONS ON SITE BEFORE MAKING SHOP DRAWINGS OR COMMENCING WORK OF ANY KIND.

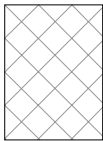

Proposal

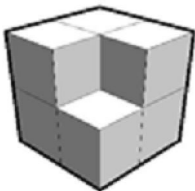

DESIGN

Tel: 07391898537 E-mail: blockdesignltd@gmail.com