

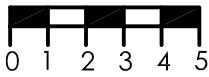


EXISTING SITE LAYOUT SCALE 1:200

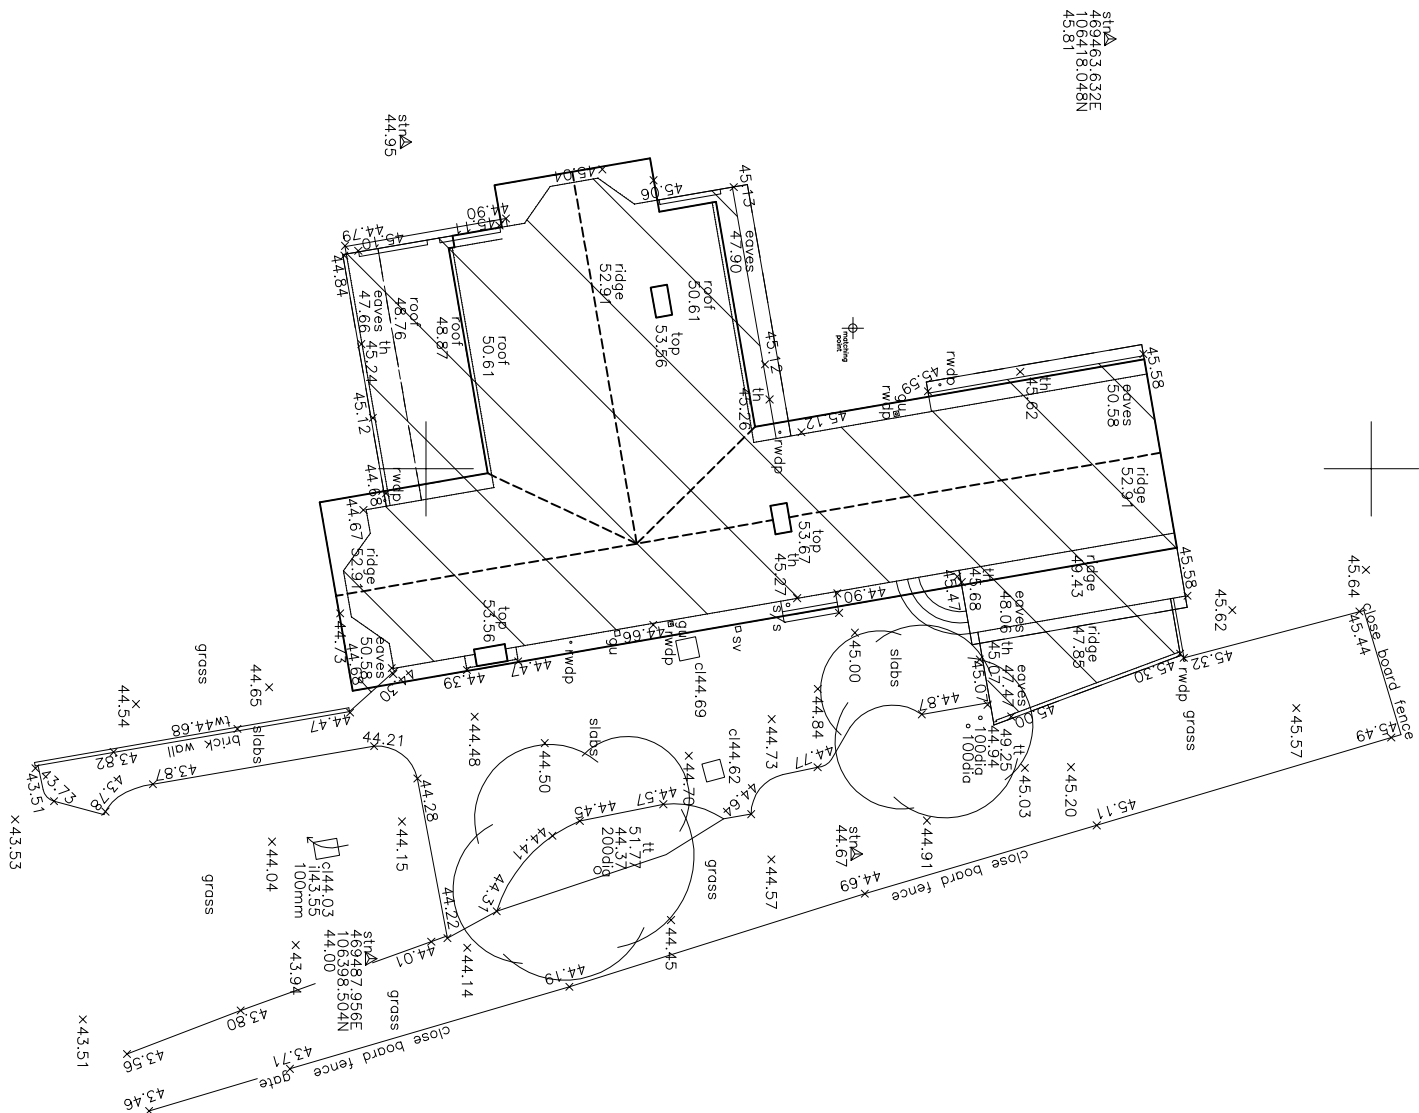

PROPOSED SITE LAYOUT SCALE 1:200

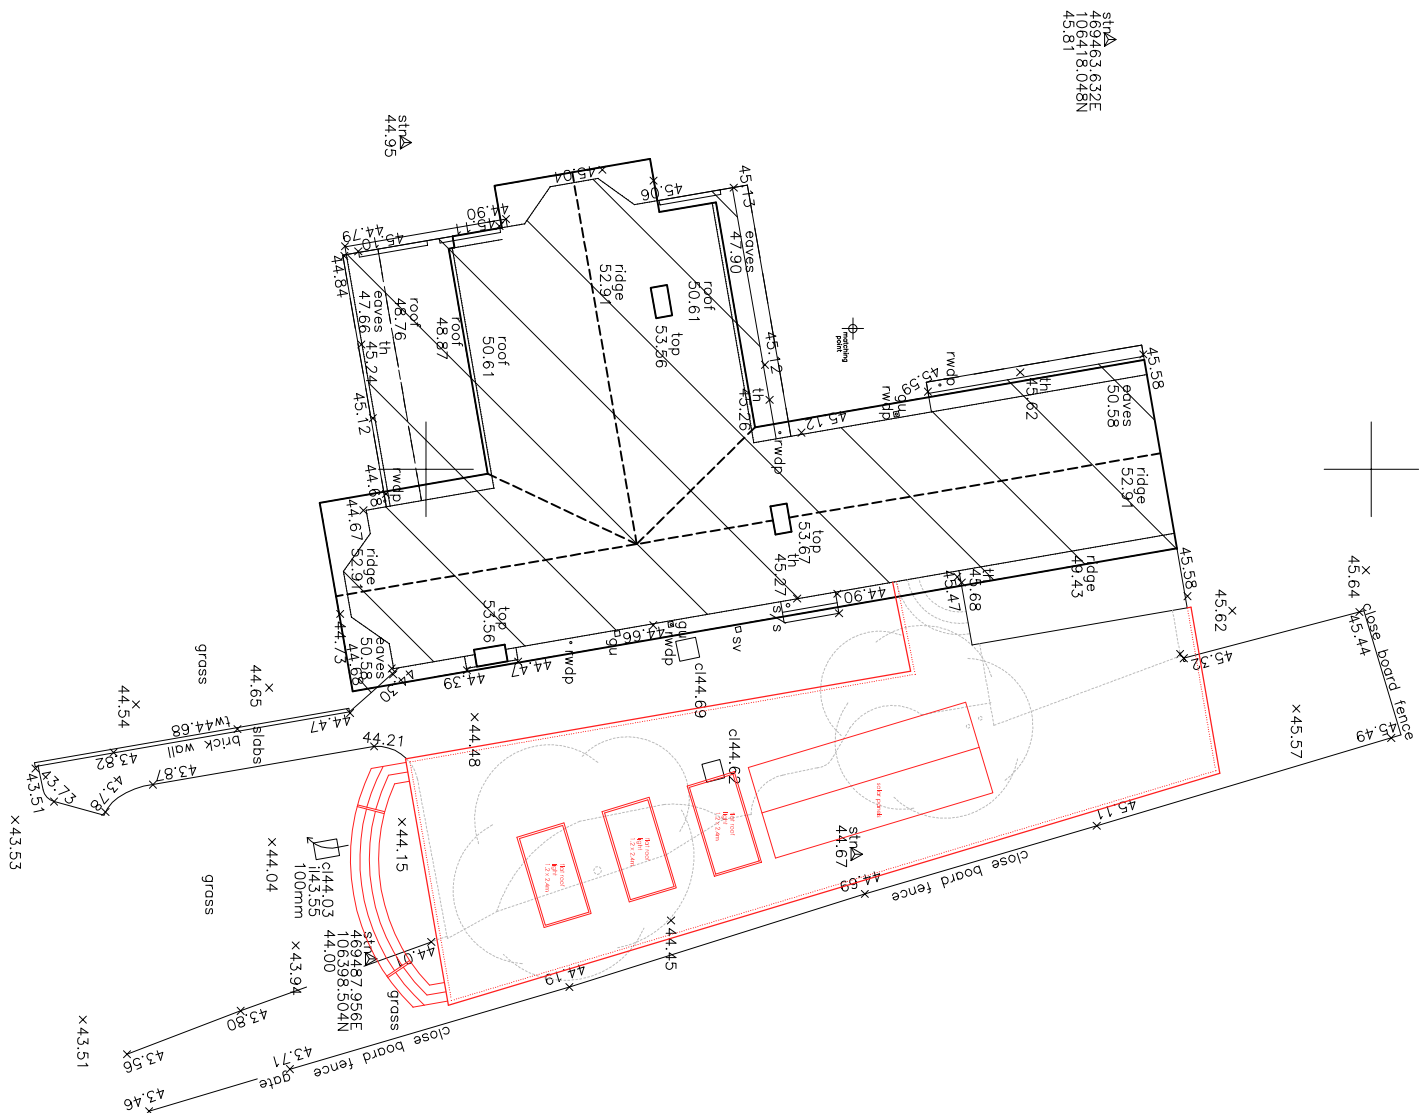

STRA
469463.632E
106418.048N
43.81

STRA
469463.632E
106418.048N
43.81

The drawing is the copyright of CMcDesign and may not be copied, altered or reproduced in any form without the written consent of CMcDesign.

It is the responsibility of the building owner to draw up all legal agreements with adjoining property owners to cover the overhanging of any fascias, gullies, balconies or any part of the building. CMcDesign can not be held responsible in any way whatsoever for any legal costs or other costs incurred through any neighbouring disputes.

It is the sole responsibility of the building owner to comply with the party wall act 1996. CMcDesign can not be held responsible in any way if non compliance is adopted.

Use figures dimensions only. In millimetres only unless stated otherwise.

all levels and contours to check all drawings and to verify all dimensions on the plot to avoid any discrepancies. any discrepancies or boundary locations are to be brought to the attention of CMcDesign immediately before any further work takes place on the

revision

client

moderate

stage

building regulations

date

may 2019

scale

1:200 @ A3

address

10 glass rock one

bedchamber

homestead

pg 2/2

drawing no.

32705/10

drawing

existing & proposed



CMcDesign architectural services

the studio 22 millers road,
Chorleywood, Hemel Hempstead, Herts SG5 5GS

t 07968 997654

e studio@cmc-design.co.uk

w www.cmc-design.co.uk