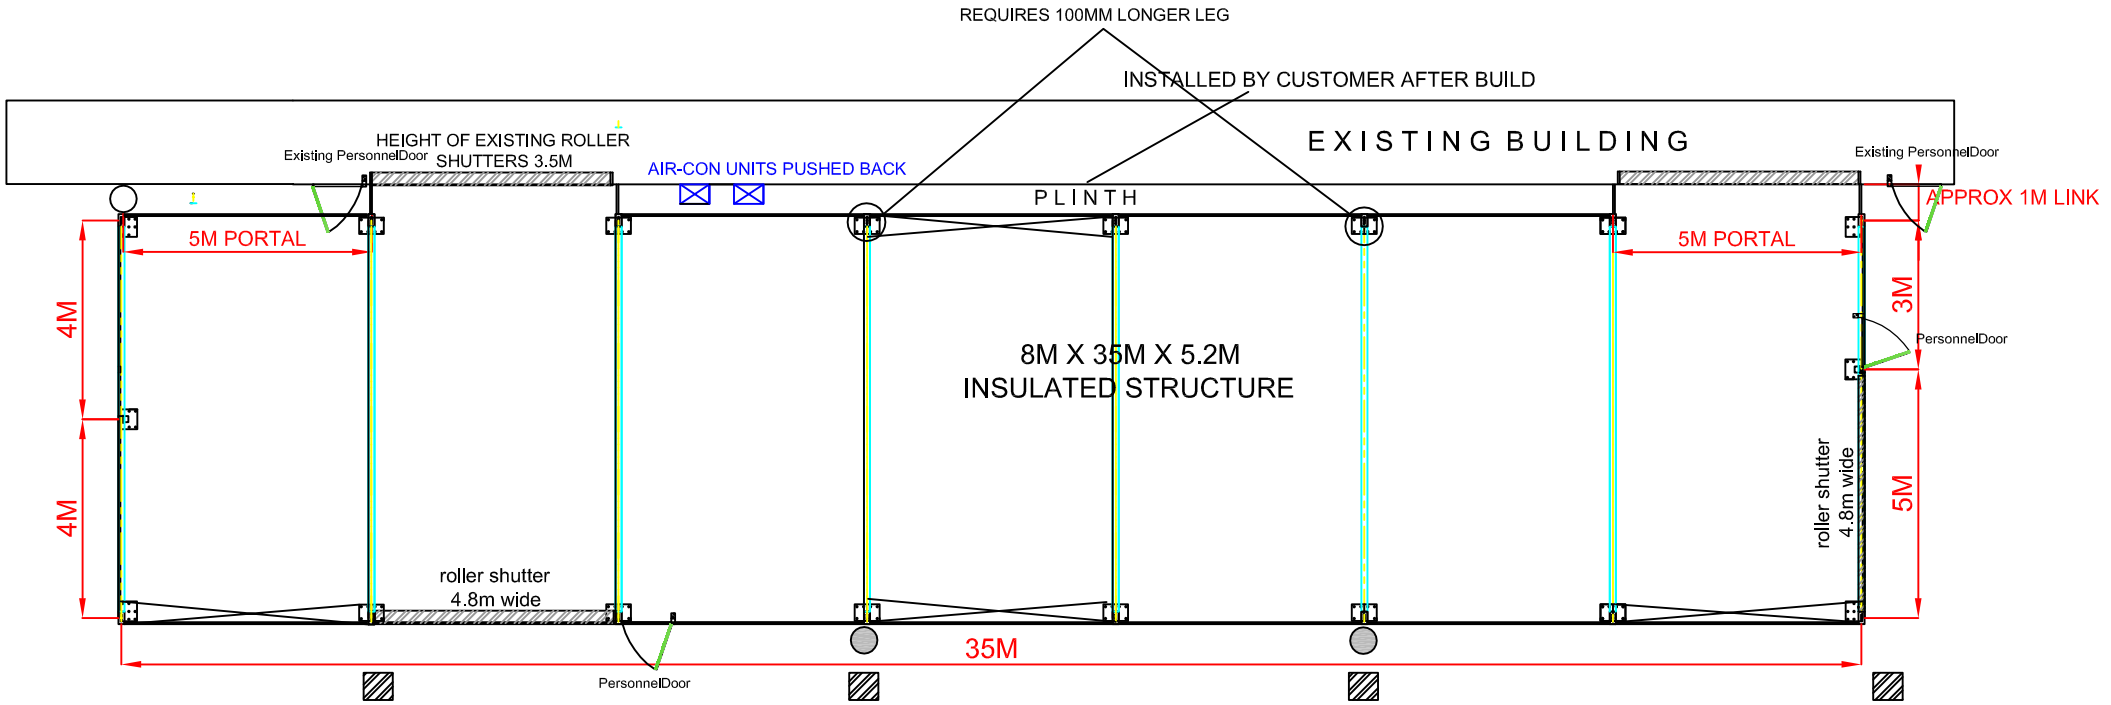

= DOWN PIPES

= DRAIN

CAD Approved By Customer

Name.....

Signature.....

Date.....

Please Return Signed to AGANTO

AGANTO
www.aganto.com

DRAFT SITE PLAN - SUBJECT TO SITE SURVEY

LEWMAR

DATE	DOC REF.	DRAWN
05/09/2014	CAD 3	ALEX