



Supplied by Streetwise Maps Ltd
www.streetwise-maps.com
Licence No: 100042435

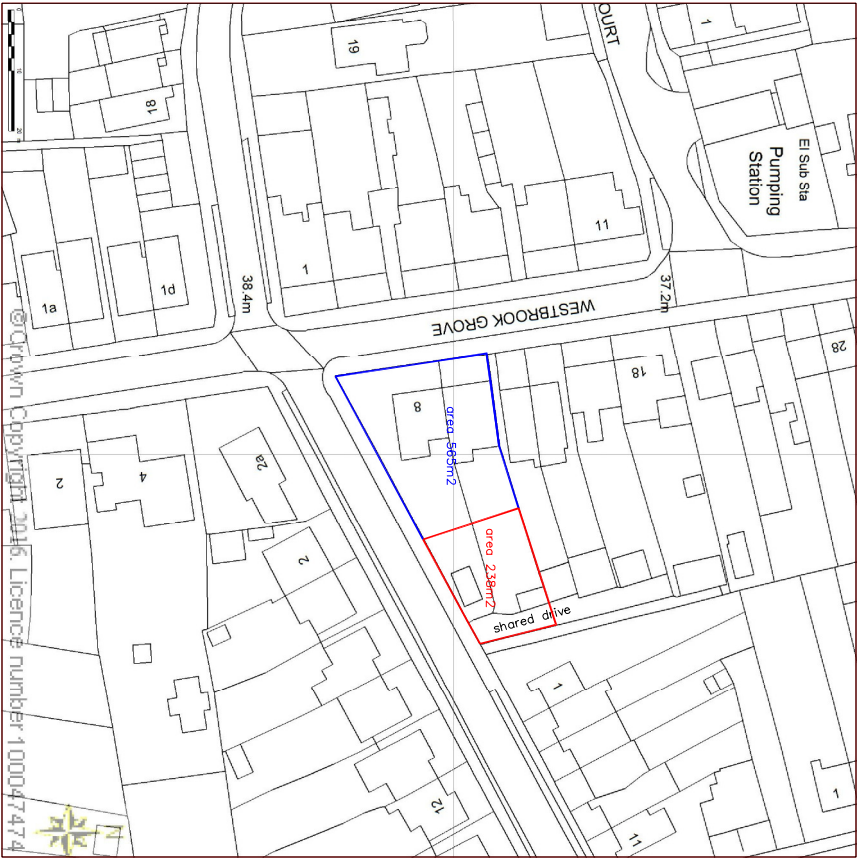

Supplied by Streetwise Maps Ltd
www.streetwise-maps.com
Licence No: 100042435

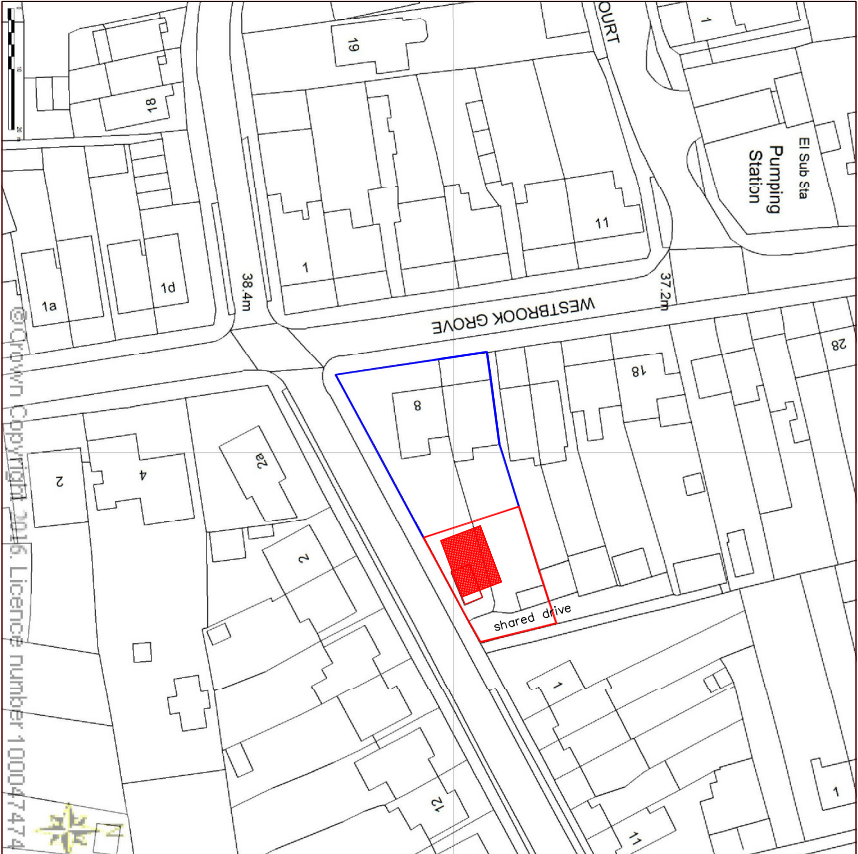

*All new materials to match
existing.*

MR CIBB 8 WESTBROOK GROVE PURBROOK PO7 5HX	DRAWING NUMBER: 101	DATE 27/7/18
	TITLE: LOCATION PLAN	SCALE 1:1250