
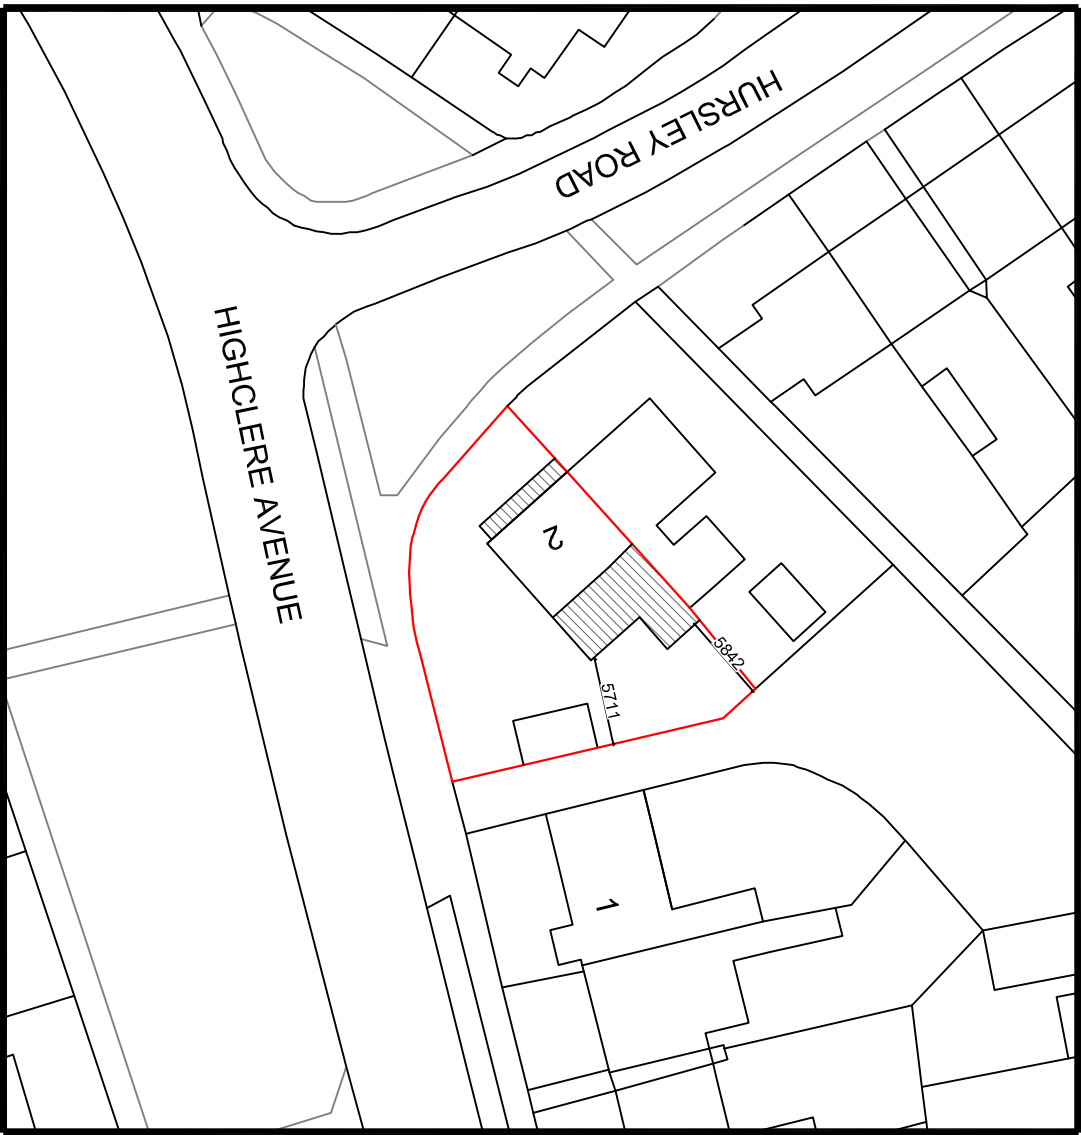
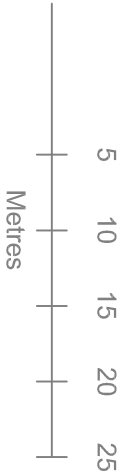


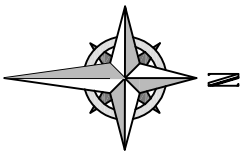

Your Home Plans Ltd The Rafter's, Aldwick Road, Aldwick, West Sussex, PO21 3RN 0800 6127 664 june@yourhomeplans.co.uk		2 Hursley Road Havant Hampshire PO9 4RE	
Block Plan		Drawing No: B01 REVA	
Project Number: 2HUR-19			
Date: 19th April 2019			
Drawn By: Your Home Plans Ltd			
Checked By: JEG		Scale: 1:500 A3	