
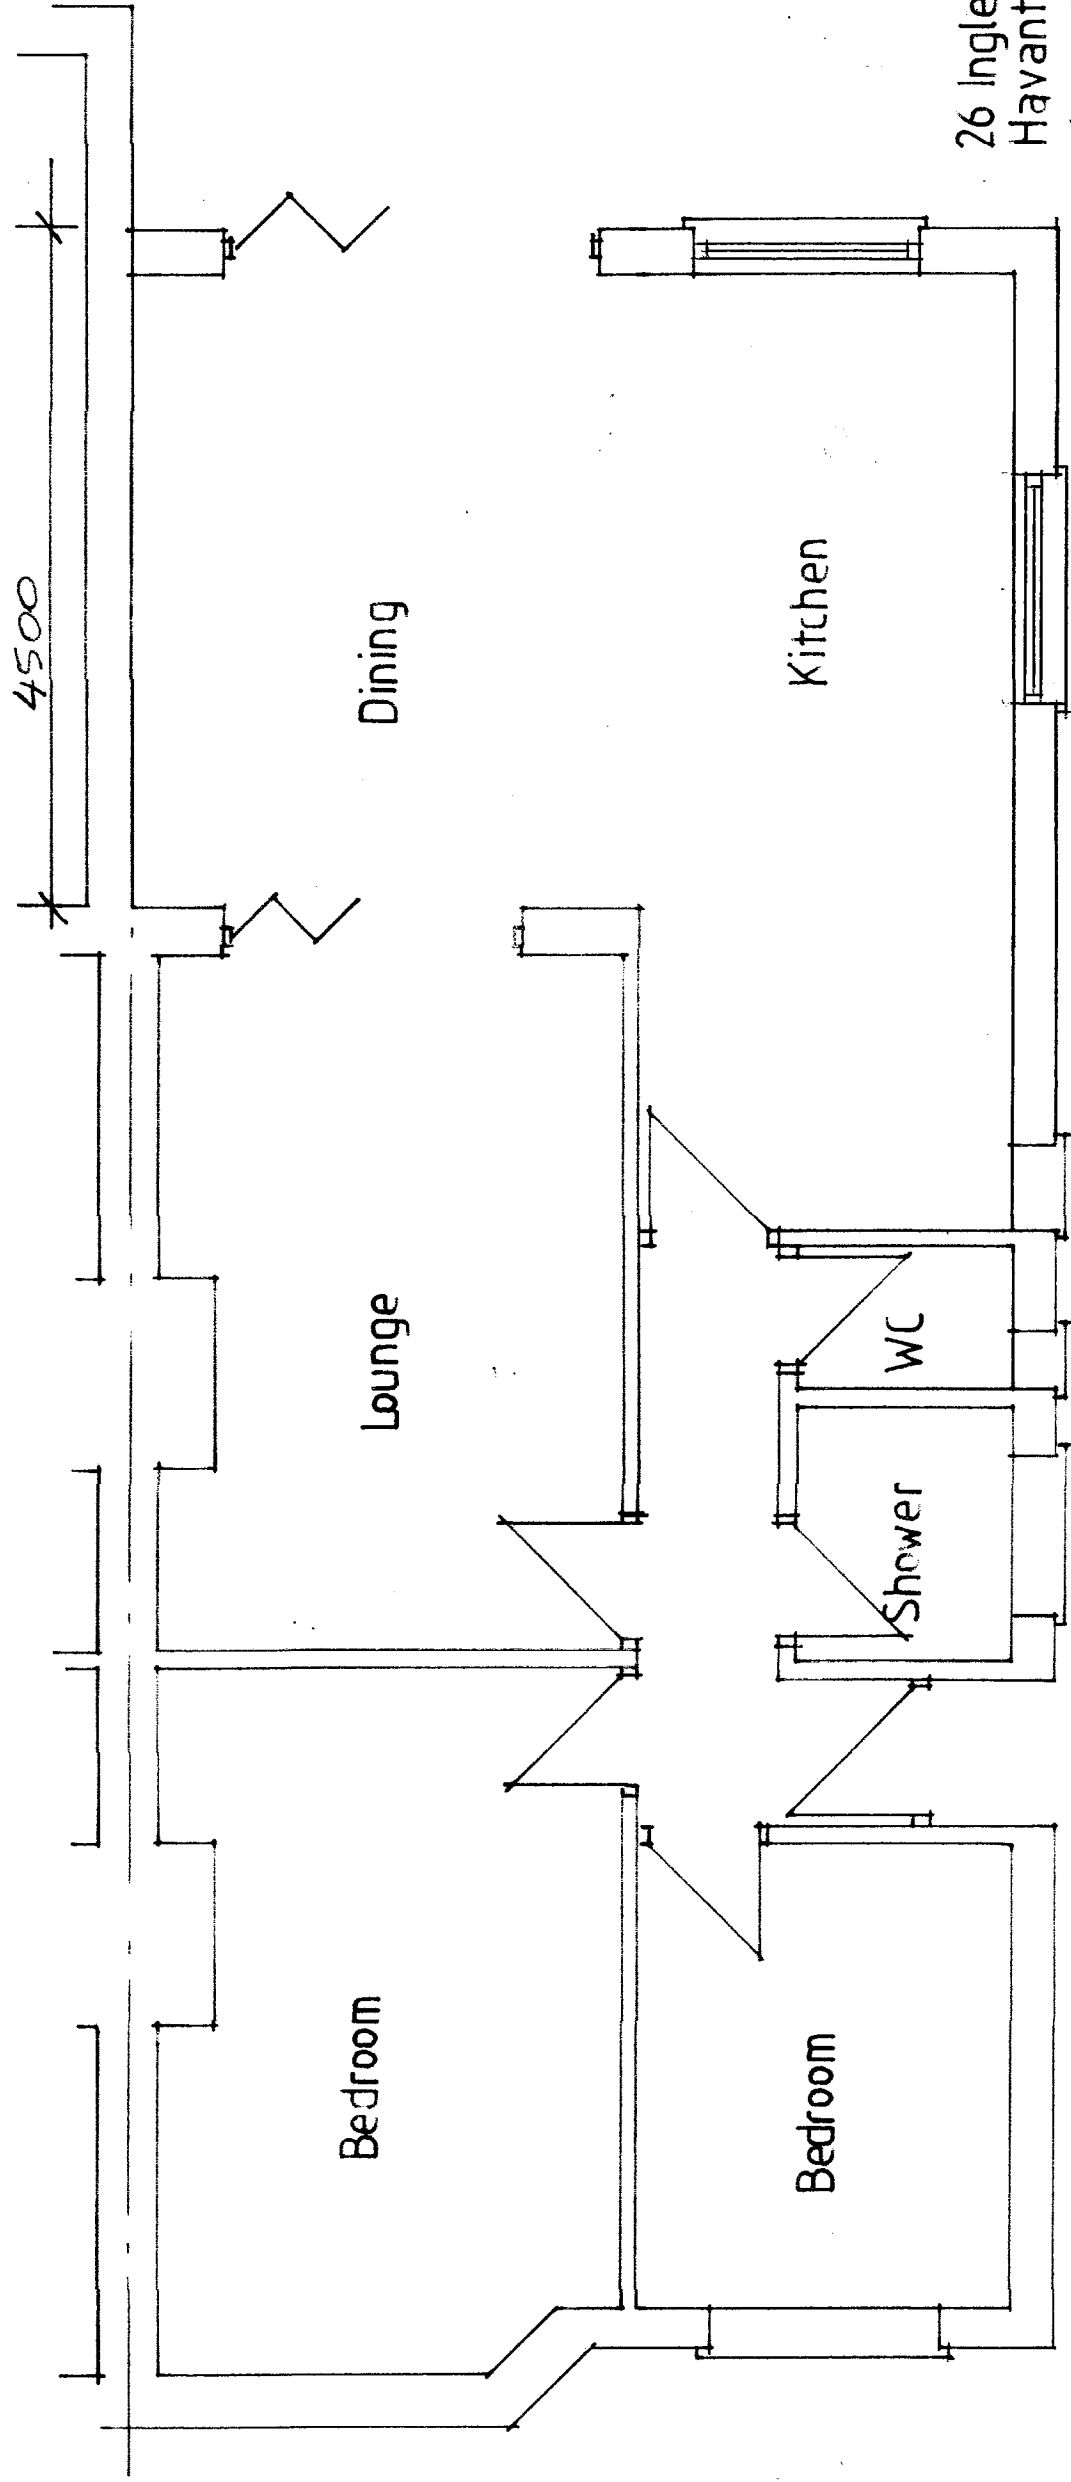


PROPOSED

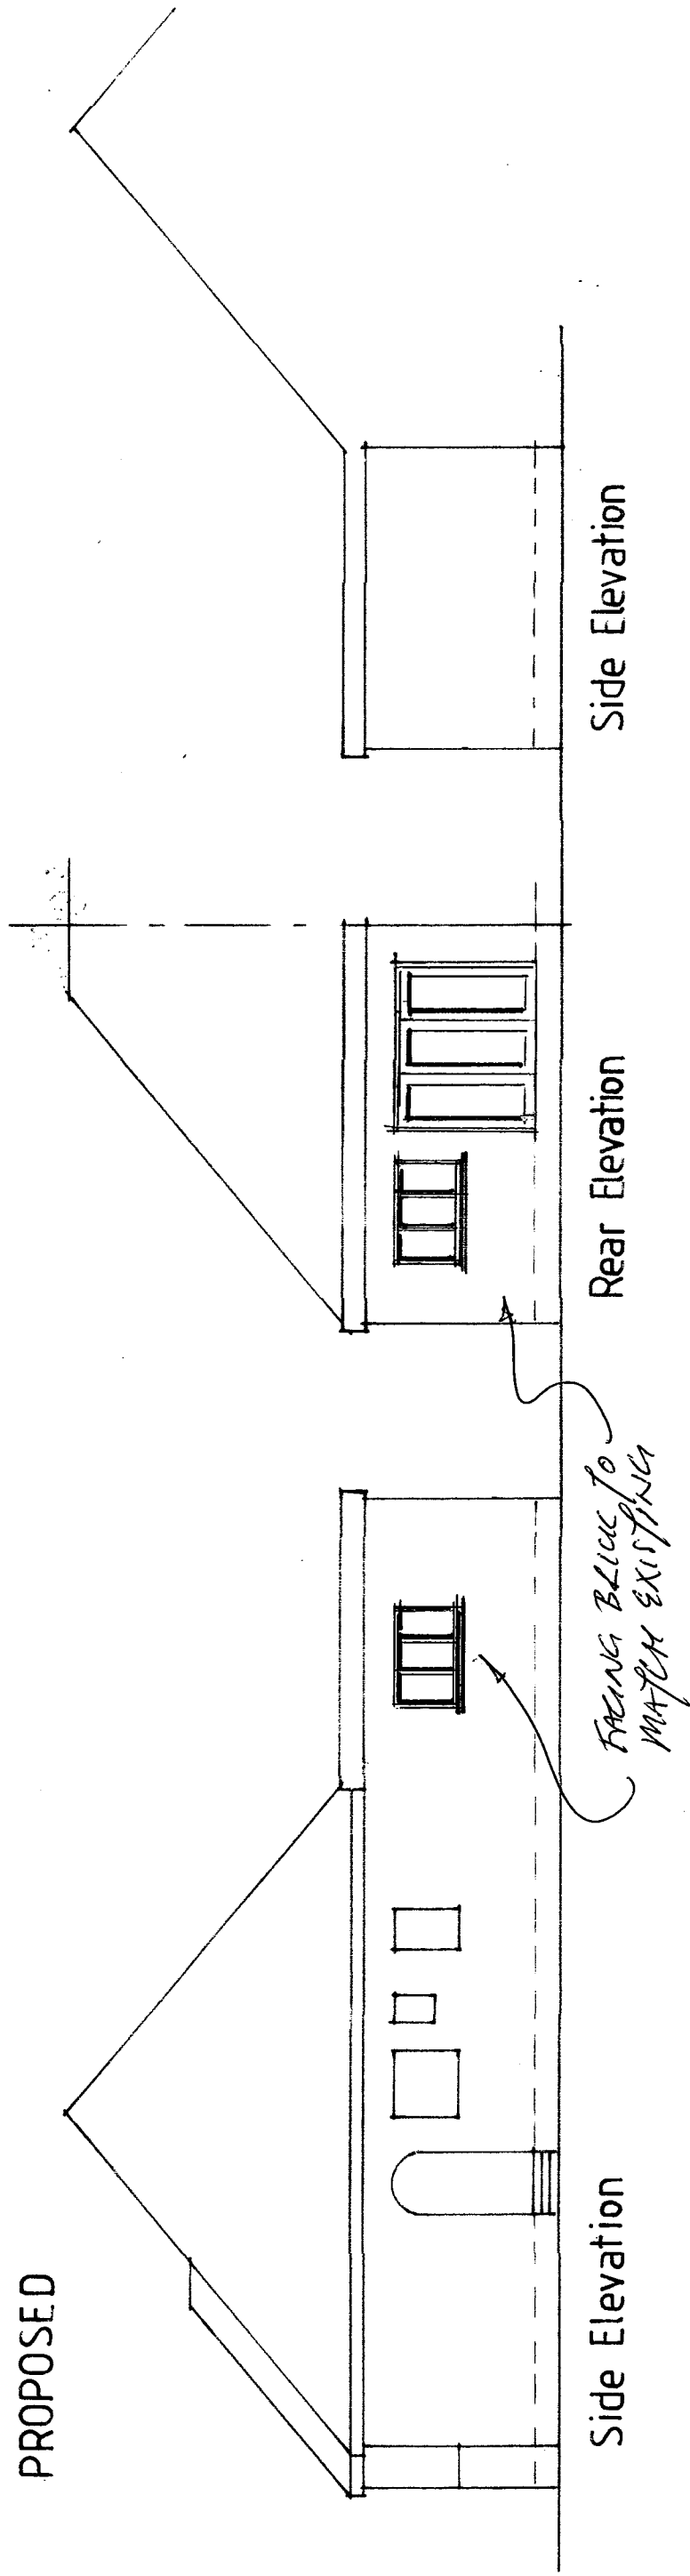

26 Ingledene Close
Havant
SCALE 1:100
MARCH 2019