


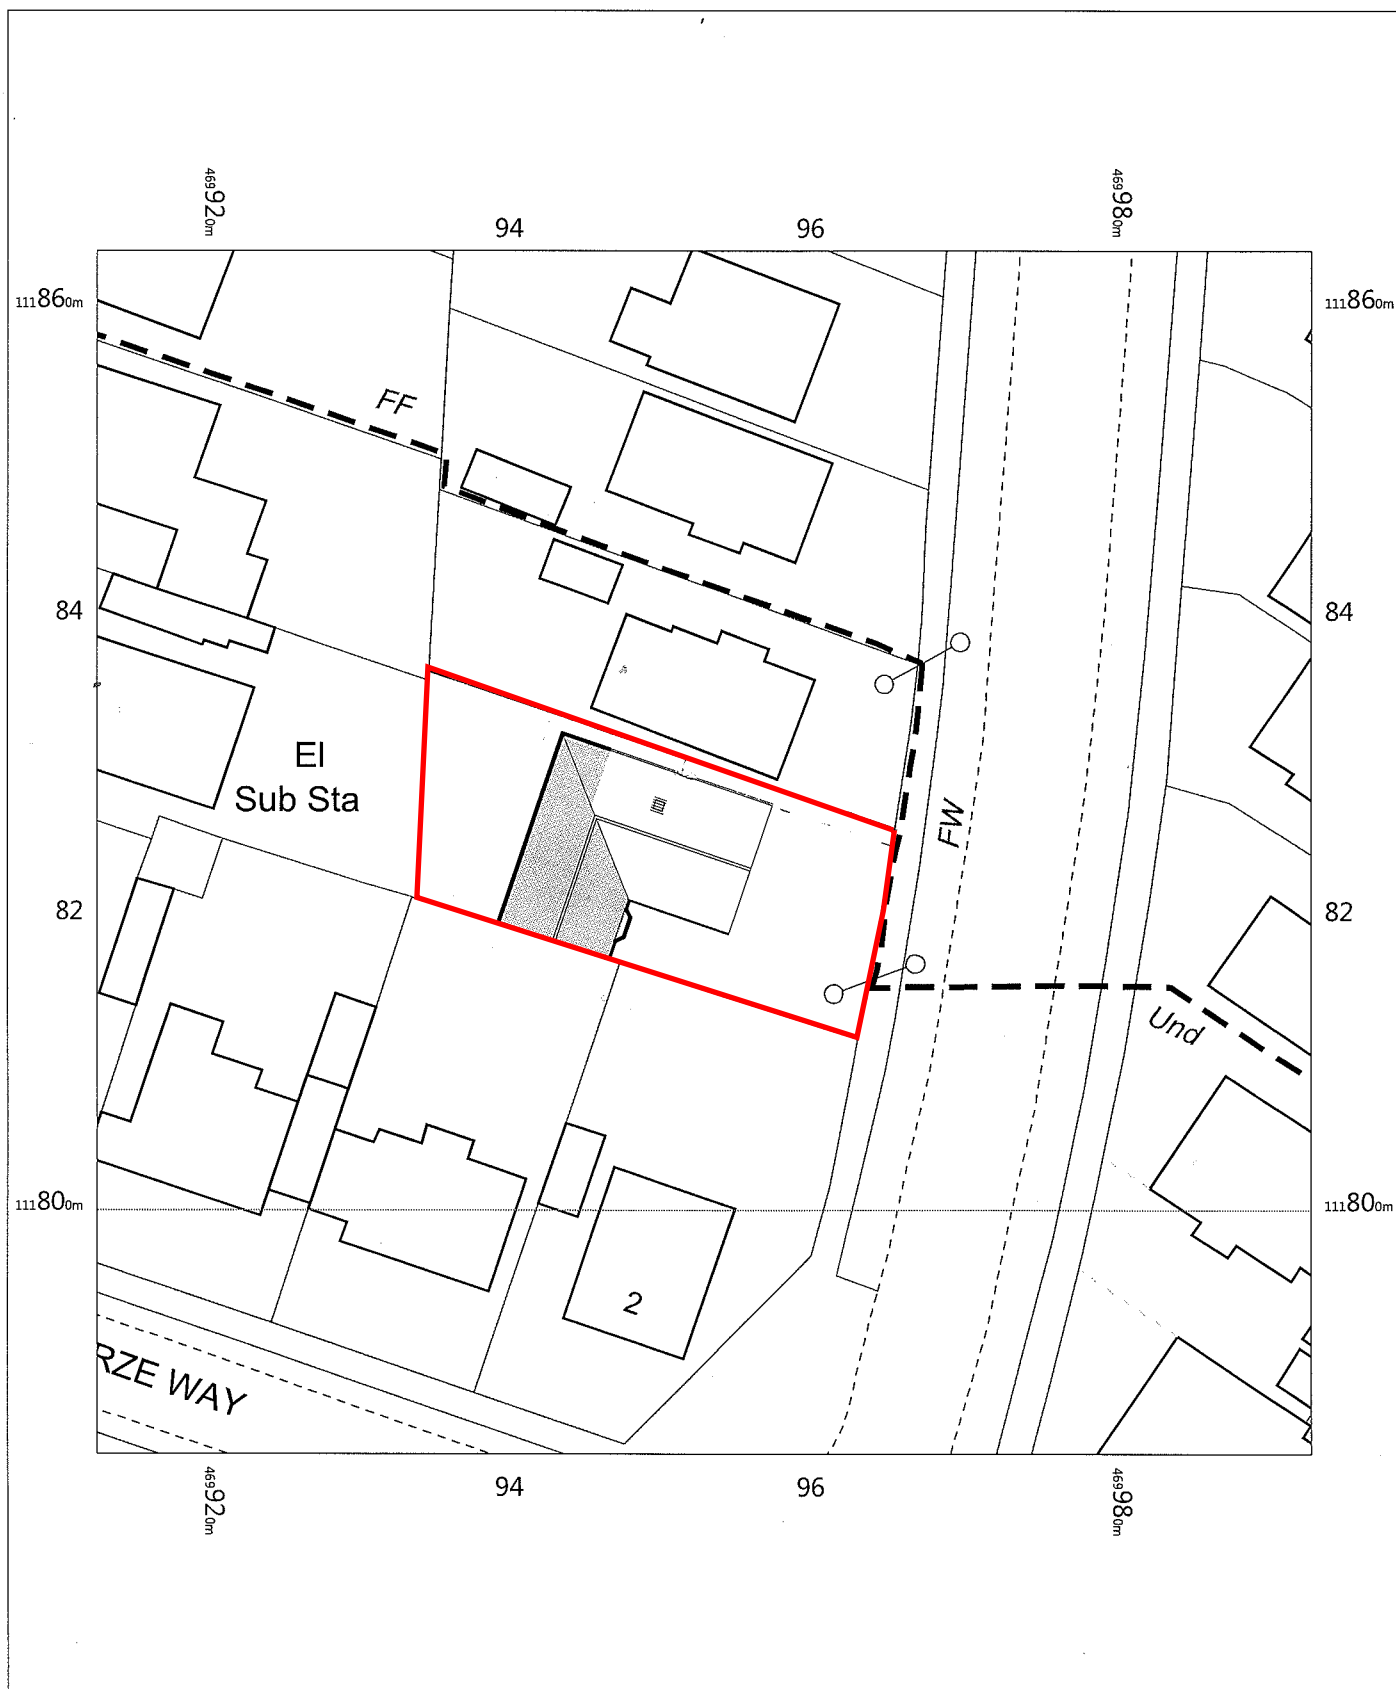

89 Hazleton Way
Waterlooville
Hampshire
PO8 9DN

OS MasterMap 1250/2500/10000 scale
Wednesday, January 9, 2019, ID: BW1-00768800
maps.blackwell.co.uk

1:500 scale print at A4, Centre: 469953 E, 111824 N

©Crown Copyright Ordnance Survey. Licence no. 100041041



BLACKWELL'S
MAPPING SERVICES
PERSONAL & PROFESSIONAL MAPPING
www.blackwellmapping.co.uk

TEL: 0800 151 2612
maps@blackwell.co.uk