



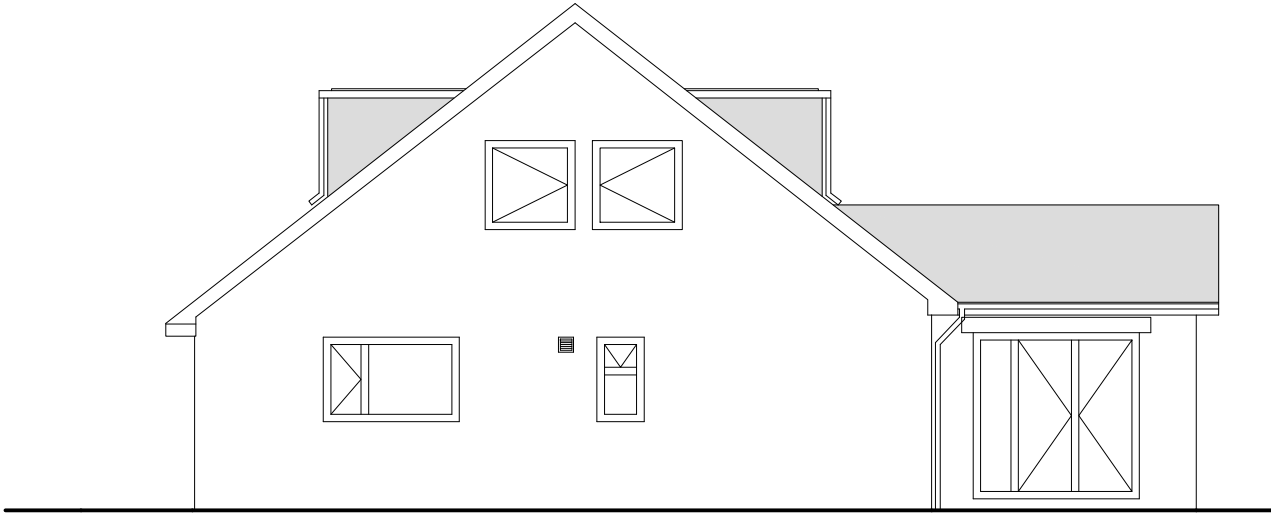


SOUTH

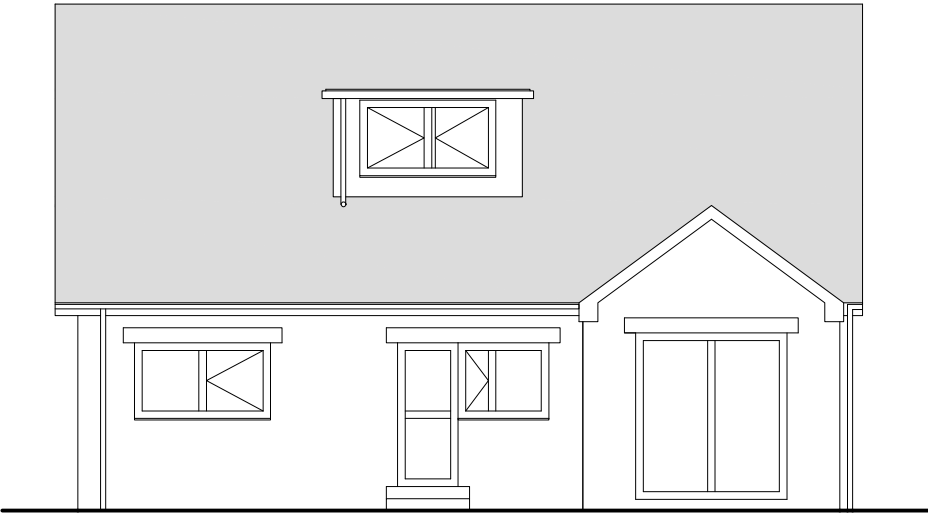

EAST



NORTH

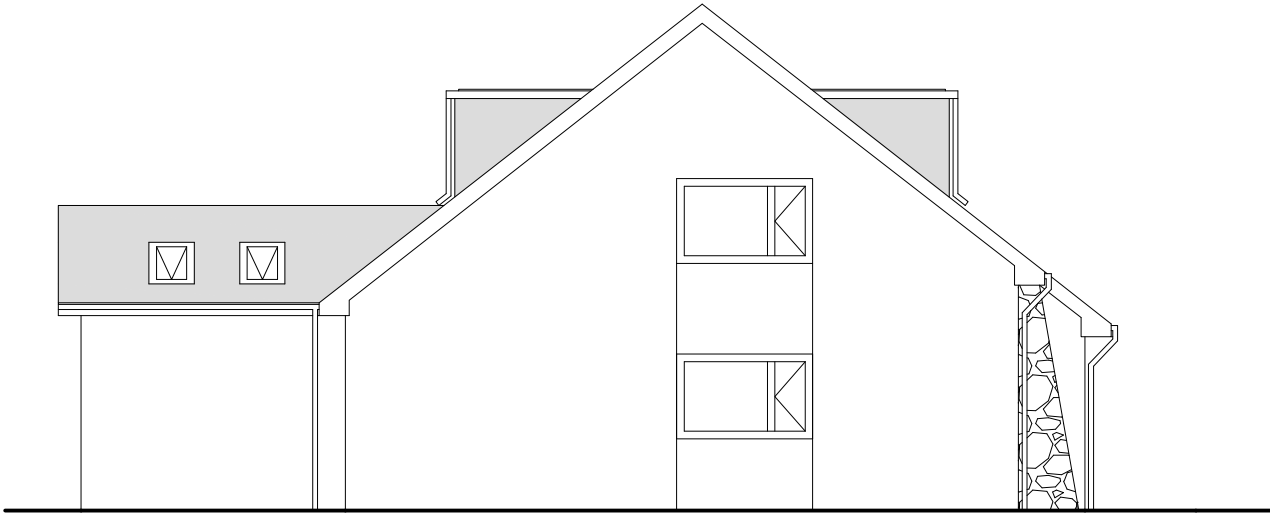

WEST

Legend or Notes:

INFORMATION ONLY
FIGURED DIMENSIONS ONLY TAKEN FROM THIS DRAWING. ALL
DIMENSIONS TO BE CHECKED ON SITE.

THIS DRAWING TO BE READ IN CONJUNCTION WITH DRAWINGS
MDP002, 3, 4, 5 & 6.

01	First issue	14/03/19	M. PLANT
Rev	Description	Date	Approved

AMENDMENT RECORD

Site/Project:
MR & MRS PLANT
16 Third Avenue,
Denville
Havant
PO9 2QS

Drawing Title:
PROPOSED GARAGE EXTENSION & DORMER WINDOW EXIST. ELEVATIONS

Drawing No. or Filename:		Rev:	
MDP001		01	
Scale: 1:100 @ A3			
Drawn:	Alex Tucker	Date:	14/03/2019
Checked:	Mike Plant	Date:	14/03/2019
Approved:	NA	Date:	NA