


79hulbert500 - Location Plan

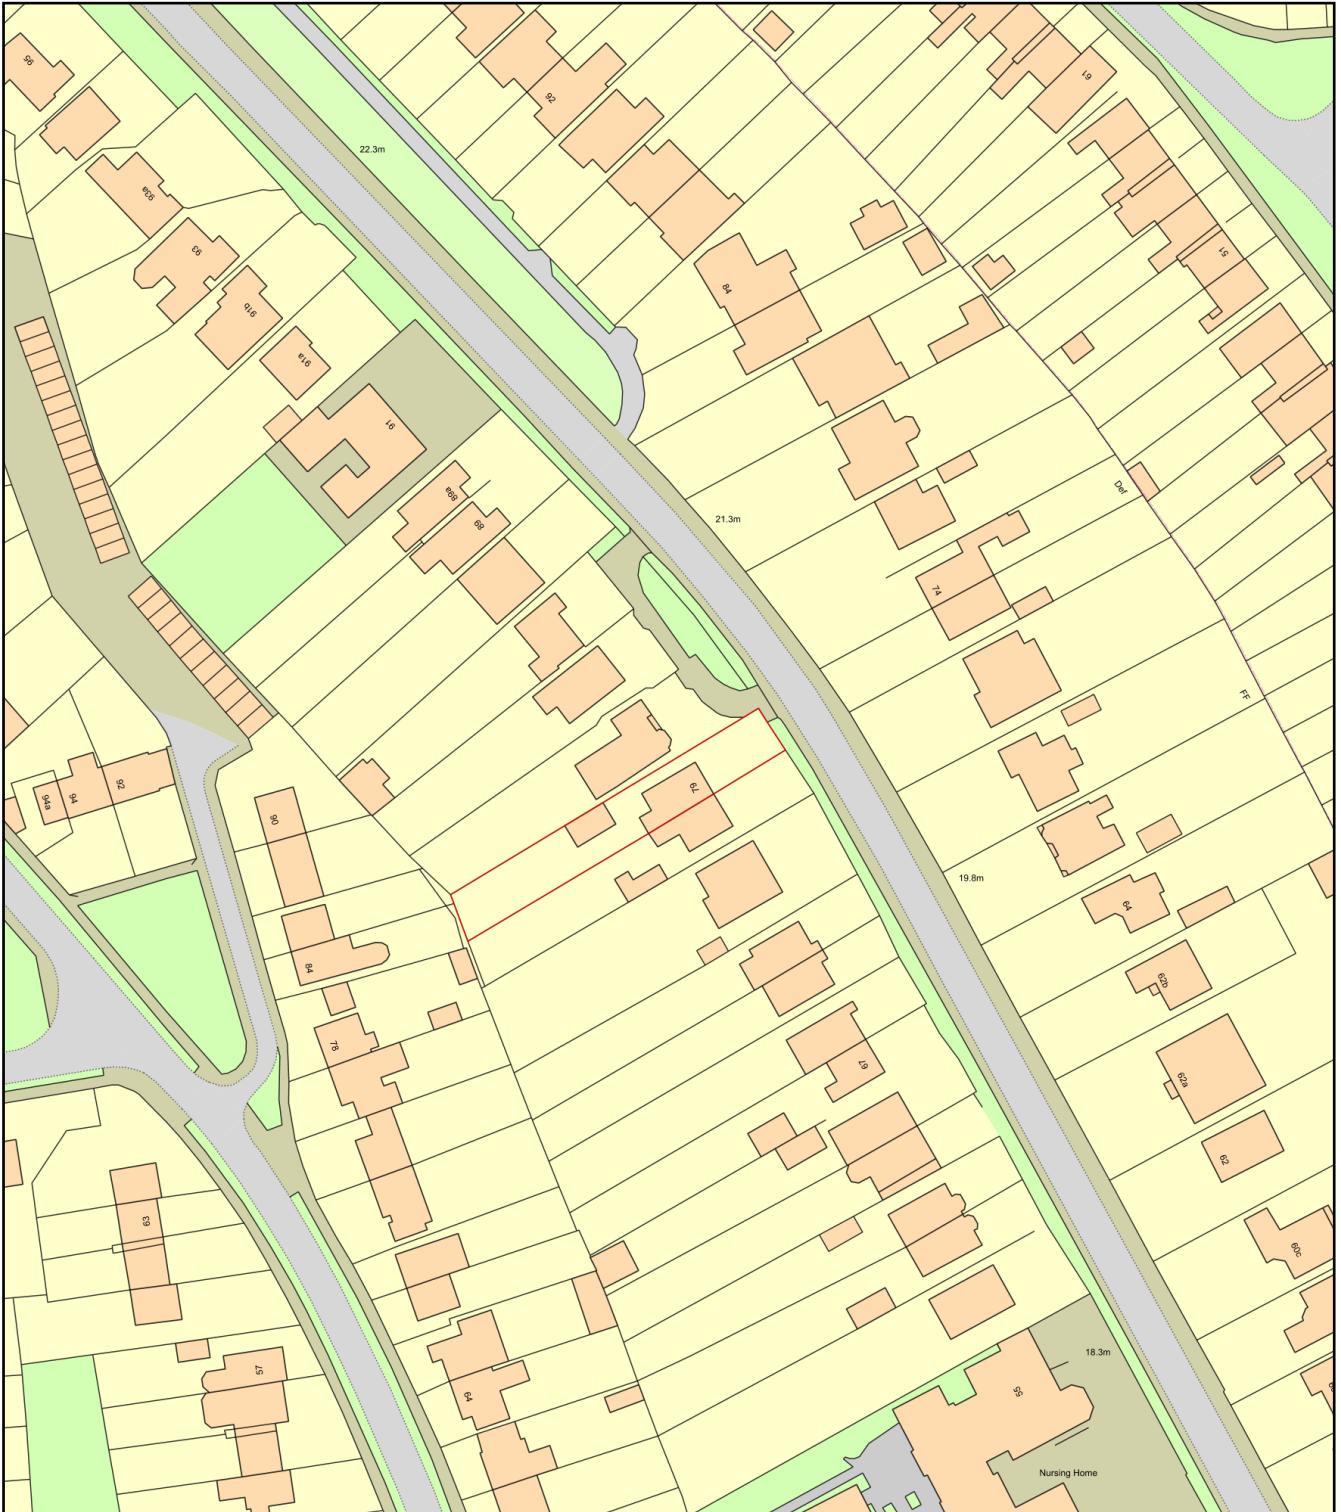

0 50
Metres



Plan Produced for: parkgate

Date Produced: 27 Jun 2019

Plan Number/Project ID: TQRQM19178103449989

Scale: 1:1250 @ A4