
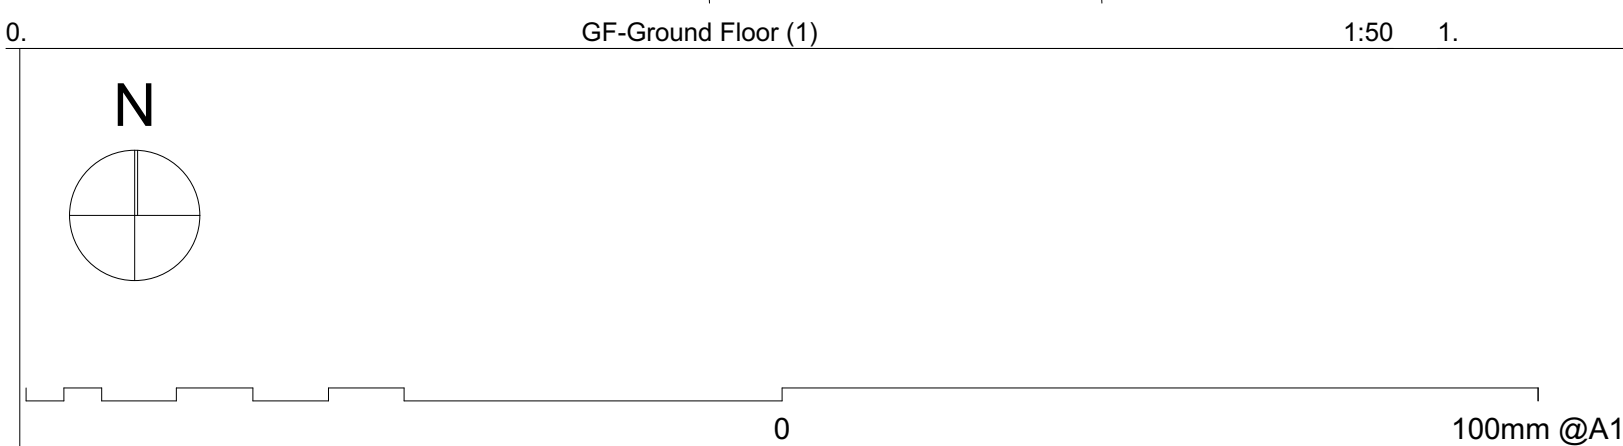
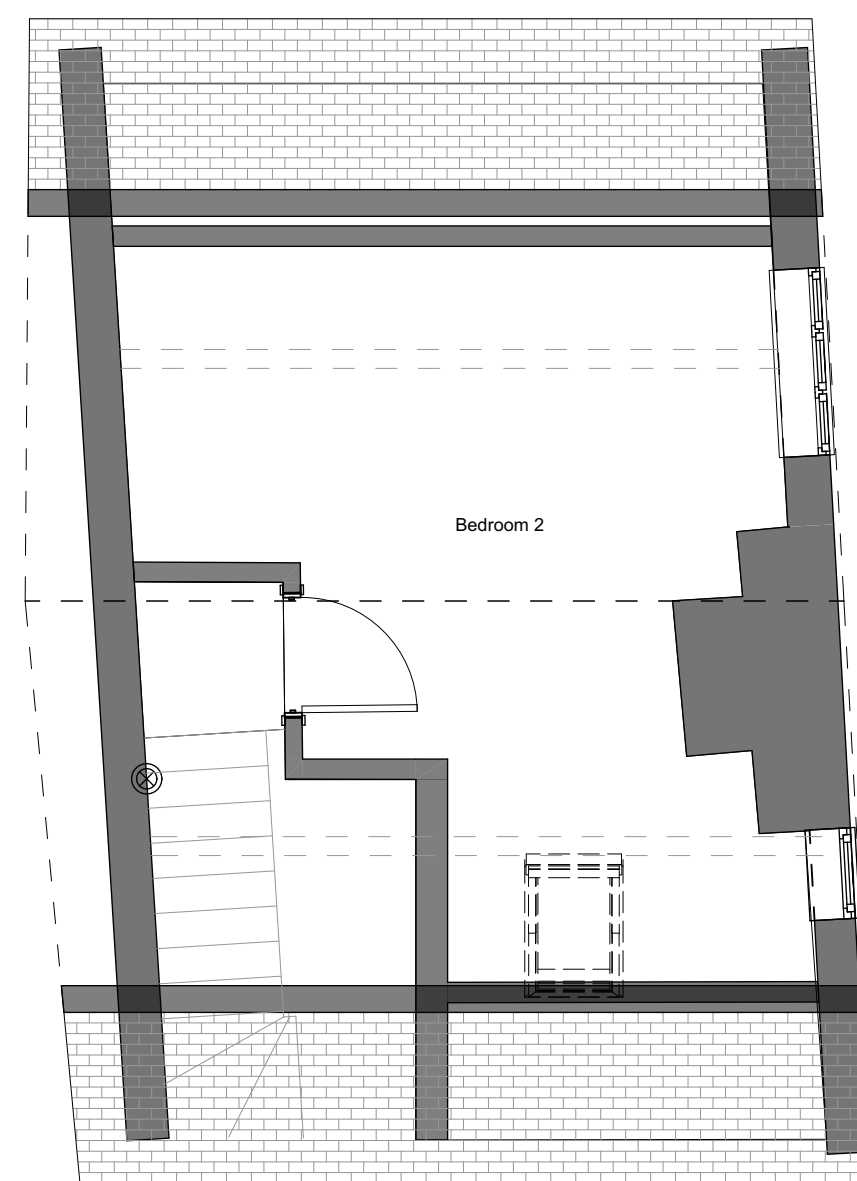
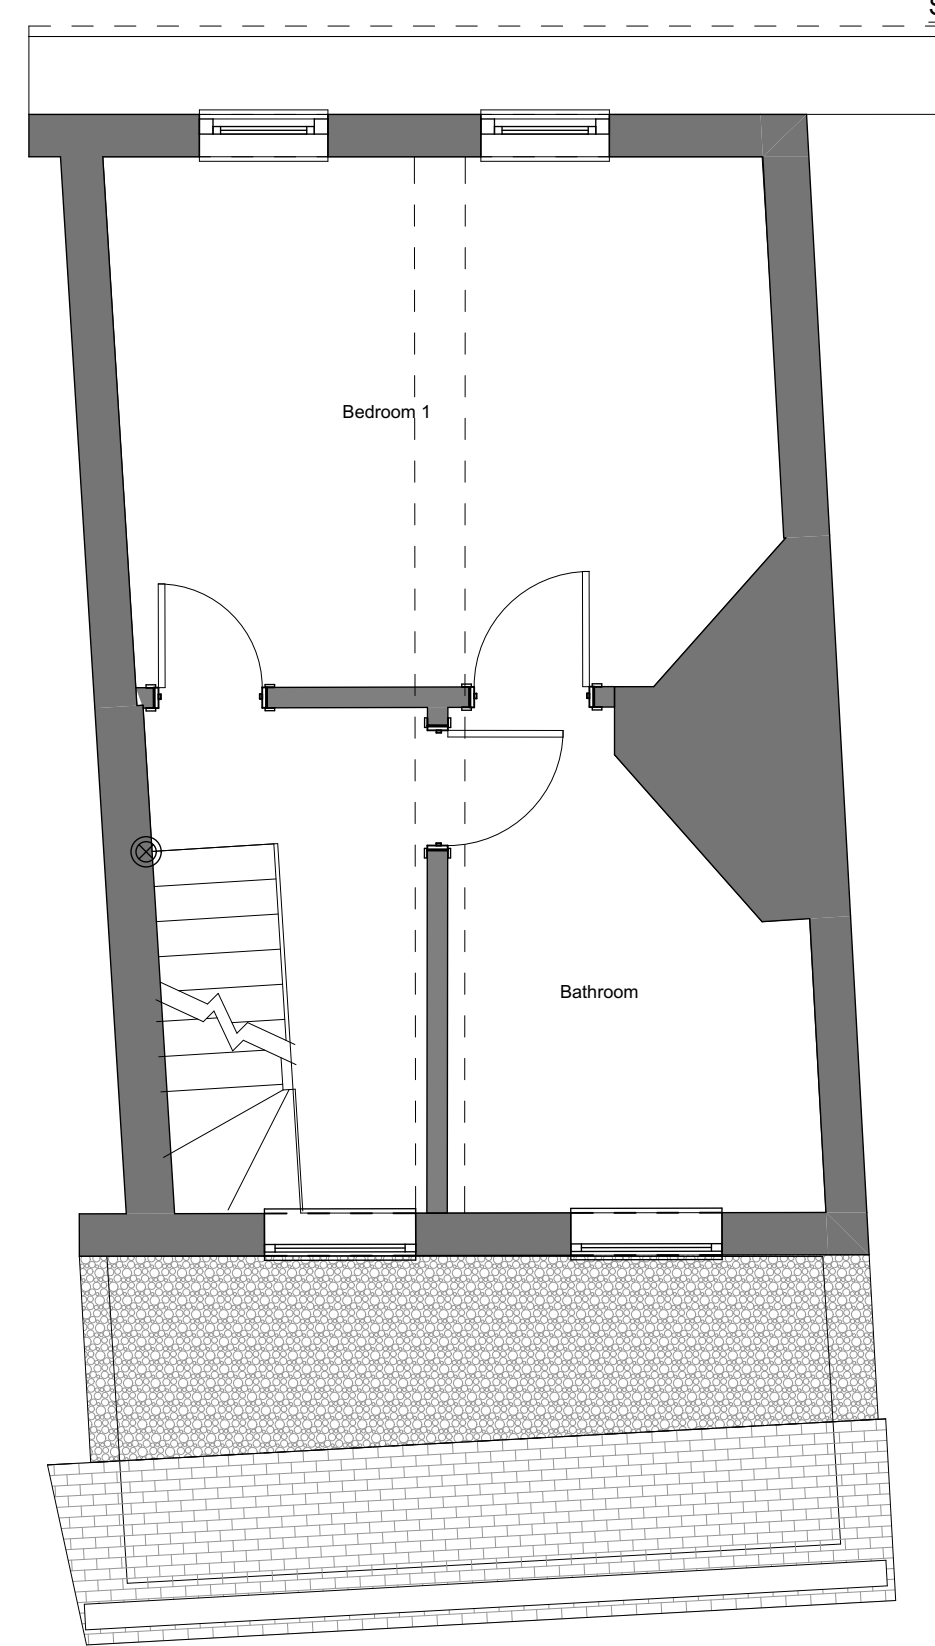


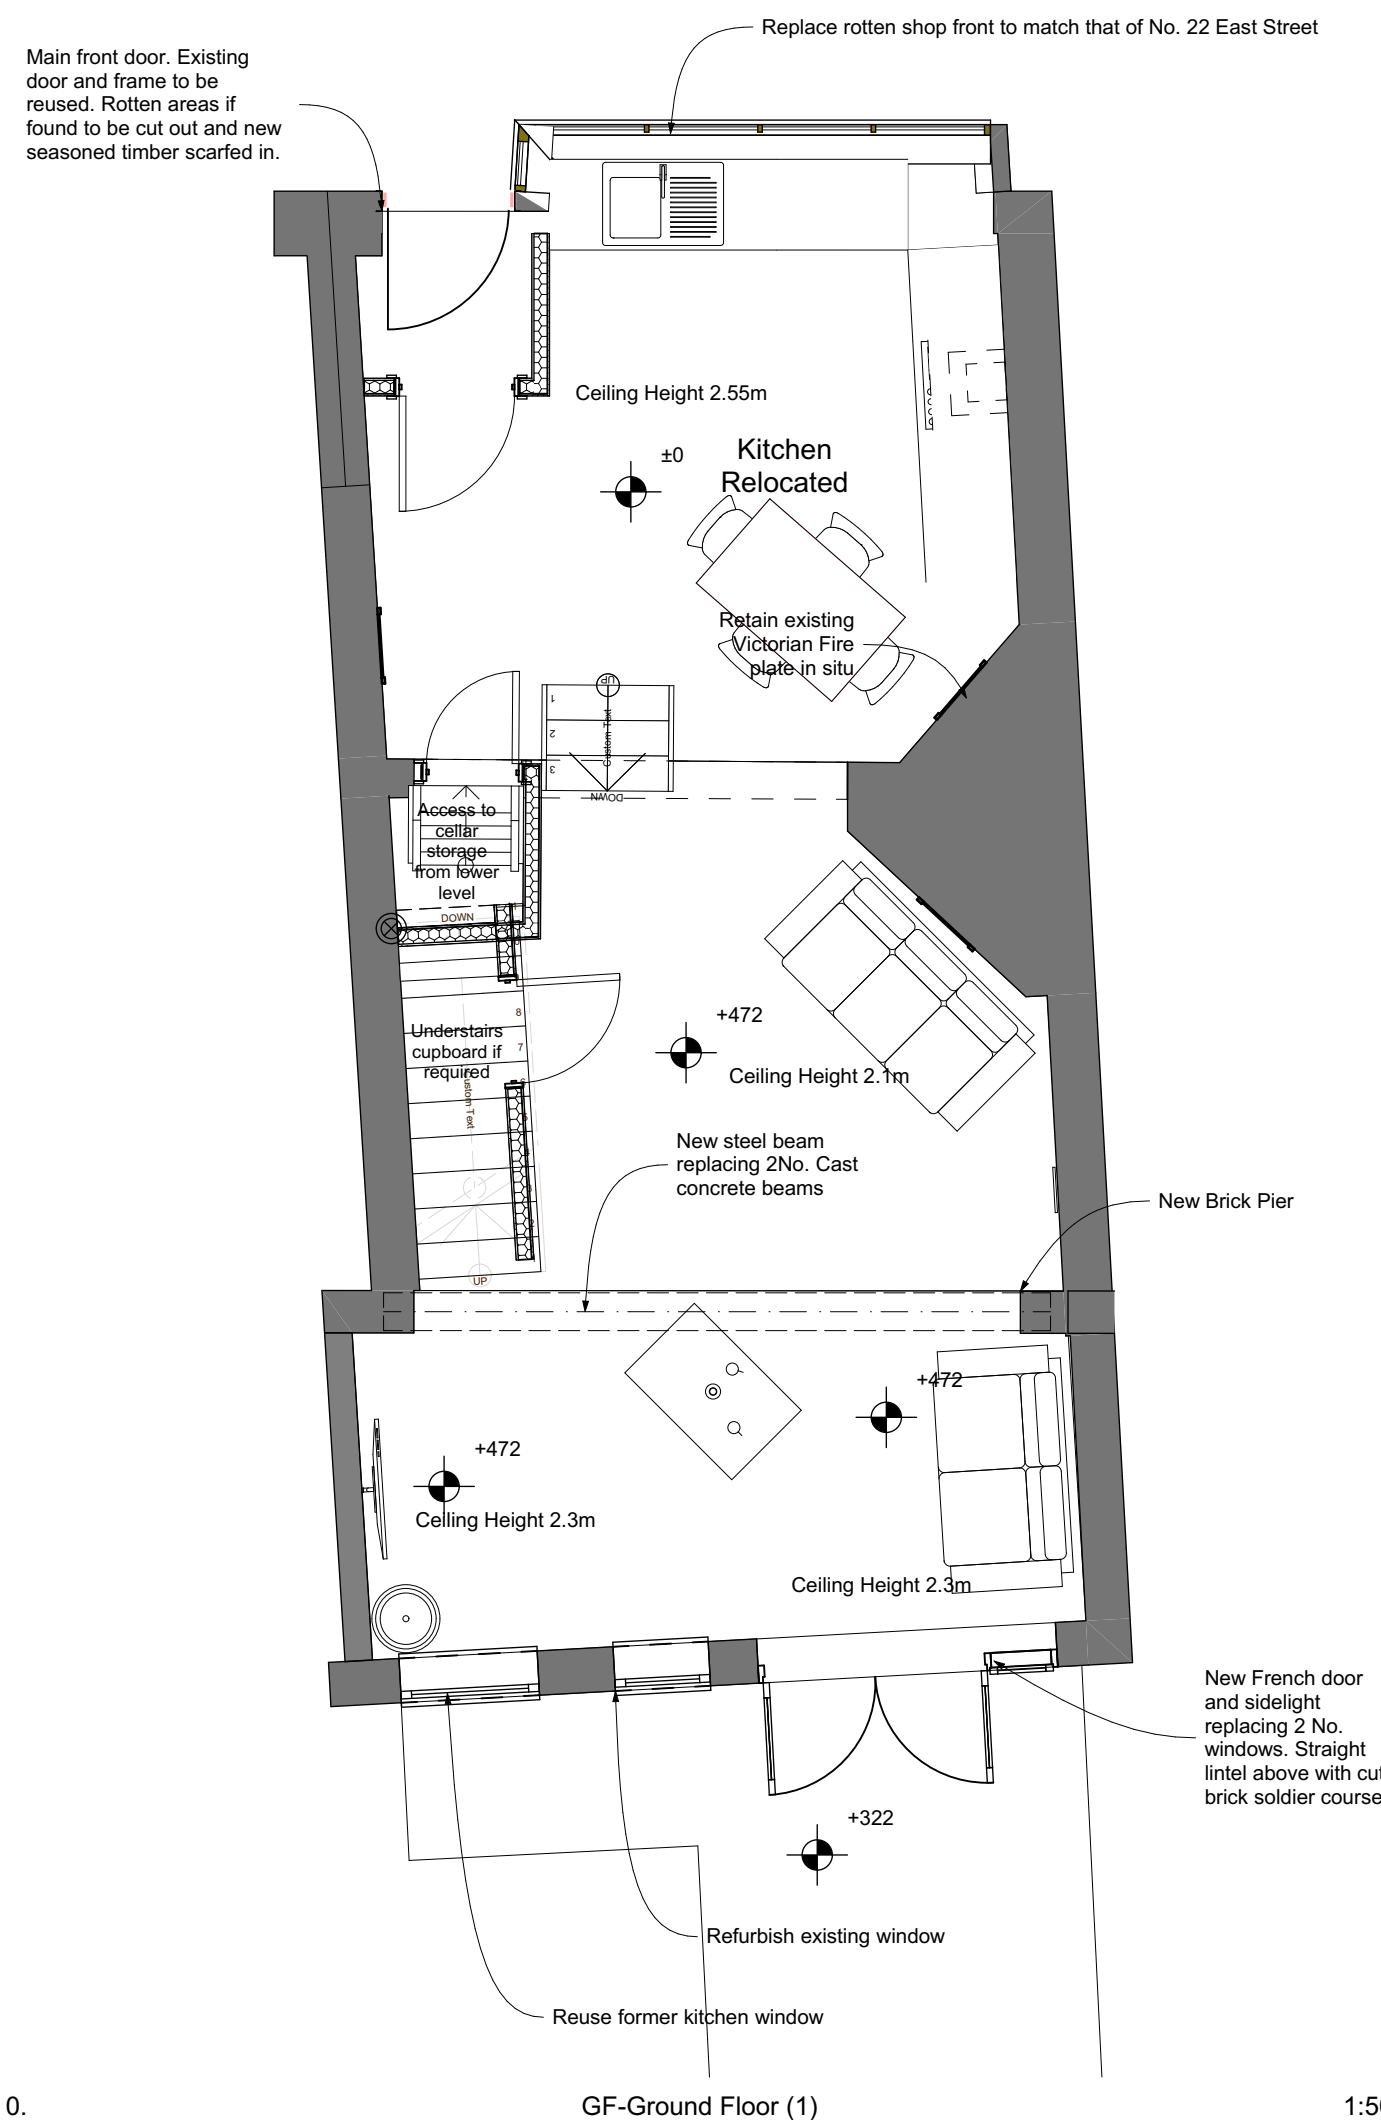

revisions & notes:	A	05.10.18	SAB	Issued to Client
	B	30.10.18	SAB	Planning and Listed Building Consent Applications

project:	Jon Sotnick Renovation 24 East Street Havant
drawing name:	Proposed Plans and Elevations
status:	PRELIMINARY
date:	October 2018
scale:	1:50
drawn:	SAB

 **pwp**architects

61 South Street, Havant, Hampshire PO9 1BZ
t: 023 9248 2484 f: 023 9248 1152
e: design@pwp-architects.com w: www.pwp-architects.com

Project No. **5574** drawing No. **1201** rev **B**