
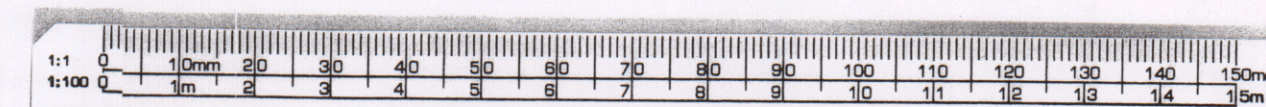


HAVANT BOROUGH COUNCIL
04 JUL 2019
RECEIVED

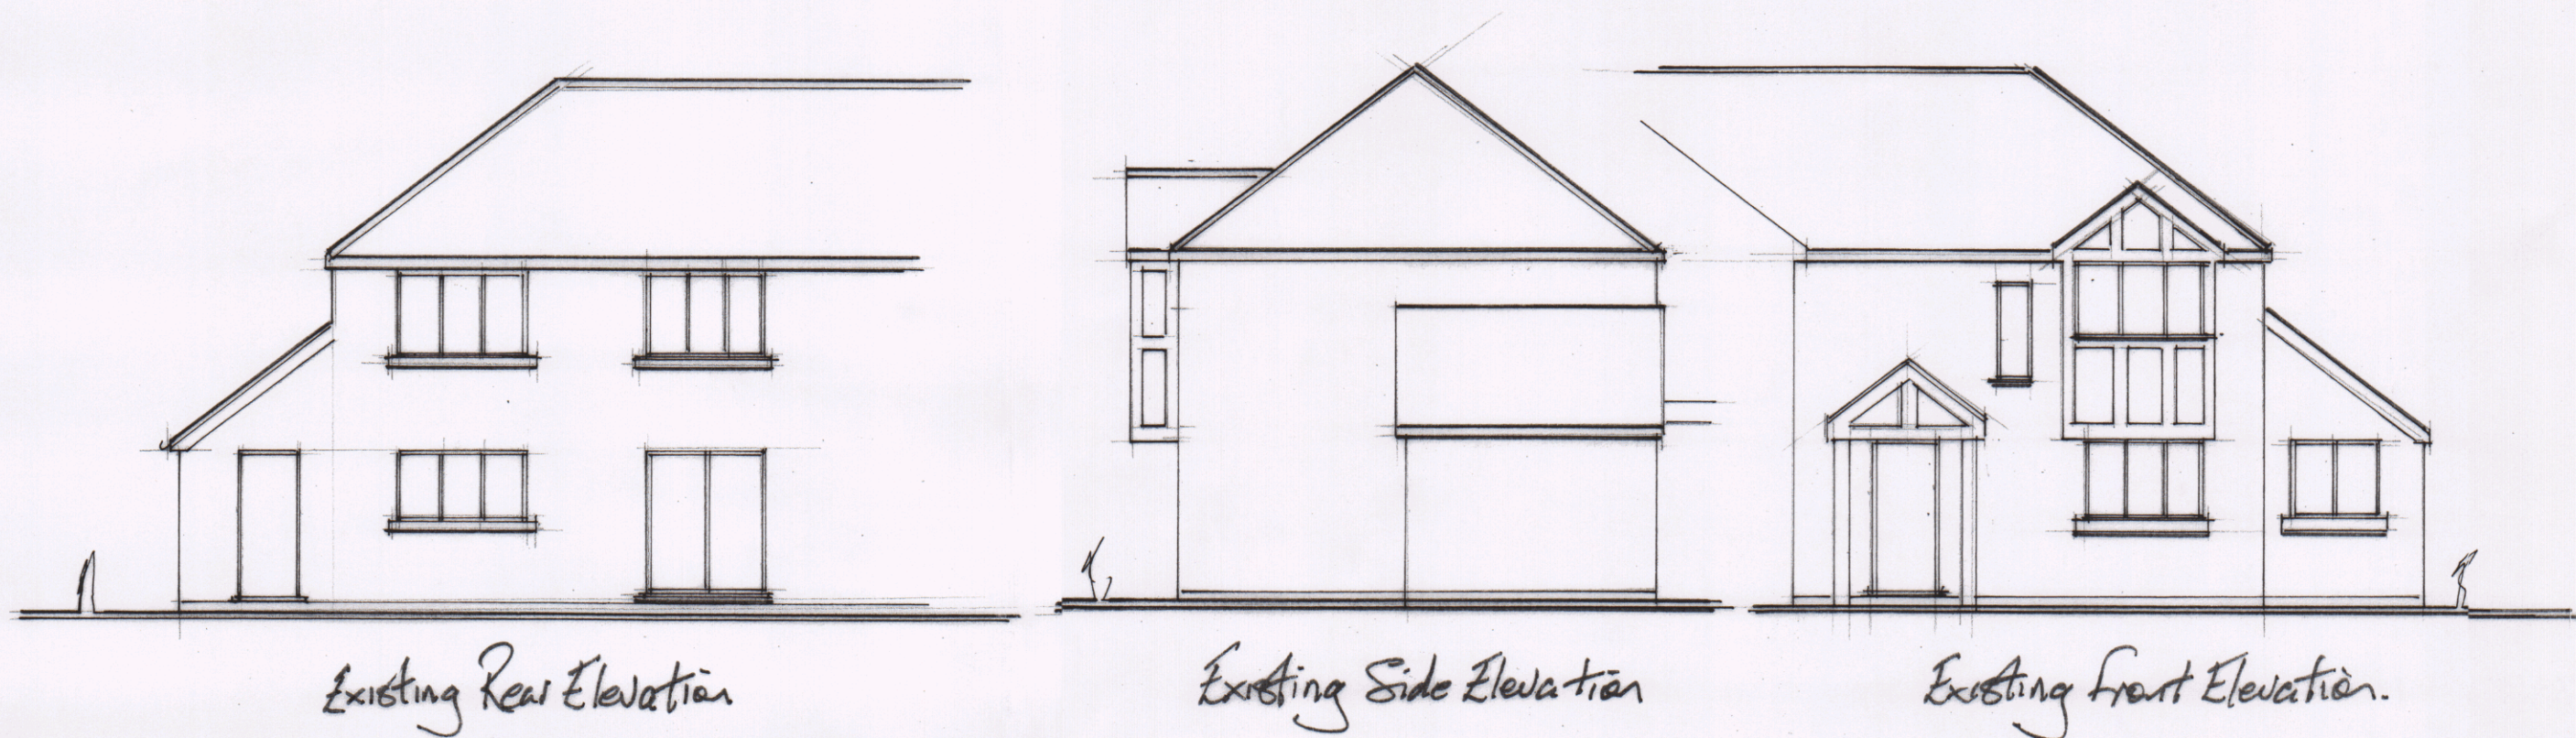

Client	
MR & MRS. J. RYAN	
Job Title	
SINGLE STOREY SIDE EXTENSION 9A GLEBE PARK ROAD BEDHAMPTON.	
Drawing Title	
Existing ELEVATIONS	
Scale	
1:100	
Date	Drawn by
JUNE 2019.	
Drg. No.	Rev.