


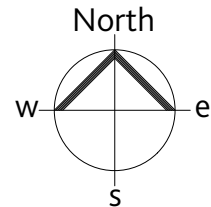


Ordnance Survey, (c) Crown Copyright 2019. All rights reserved. Lience number 100022432



This drawing has been prepared for the purpose of gaining planning permission only and does not purport to be a working or contractual drawing and should not be used for any building or contractual purposes.

Check Physical Scale Bar when scaling off this drawing.

This survey drawing has been measured by hand. All dimensions to be checked and verified on site prior to any manufacture or construction.

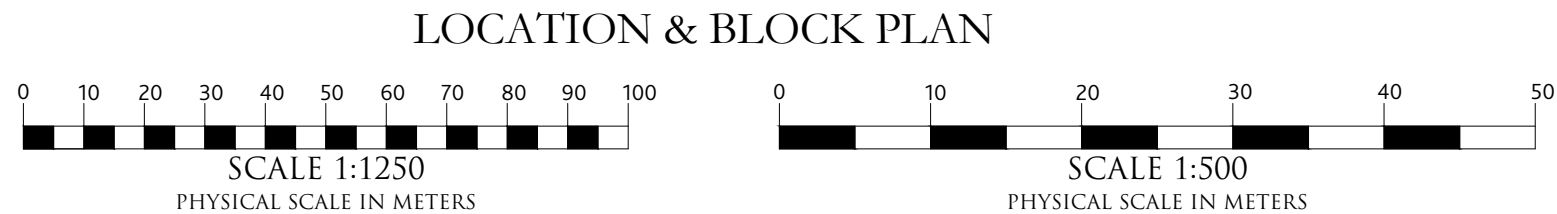

PROPOSED EXTENSION & REMODELLING
69 NEW BRIGHTON ROAD . EMSWORTH . HAMPSHIRE . PO10 7QR
 FOR . Mr. & Mrs. GRICE
 Job No: 601 . Scale: 1:1250 & 1:500@A3 . Date: January 2019 . Dwg No: 601-001

Planning Application Issue

REVISIONS:
 Rev. / - 07.02.19 - Draft Planning App - Client Issue
 Rev. A - 11.02.19 - Planning Application Issue

LOCATION & BLOCK PLAN
 Dwg. No. 601-001

PULLEN
 ARCHITECTURE

41-42 Southgate Place . Chichester
 West Sussex . PO19 1ET
 Tel 01243 859510
 office@pullenarchitecture.co.uk
 www.pullenarchitect.co.uk