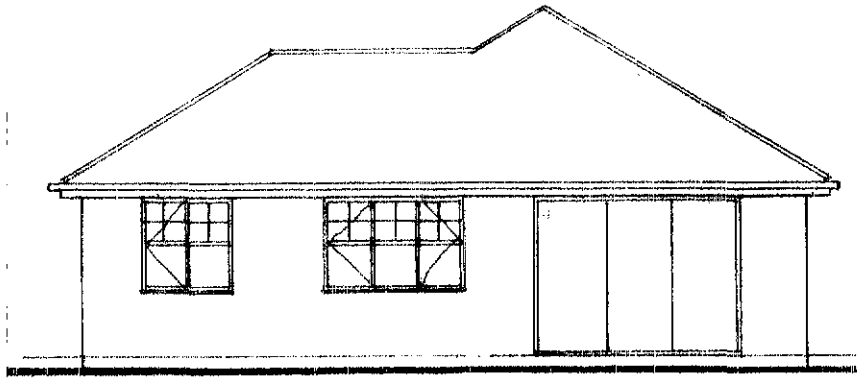

REAR

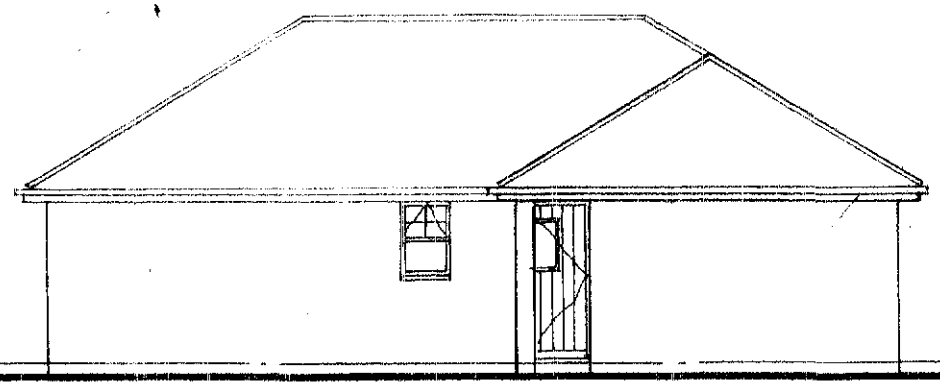

SIDE

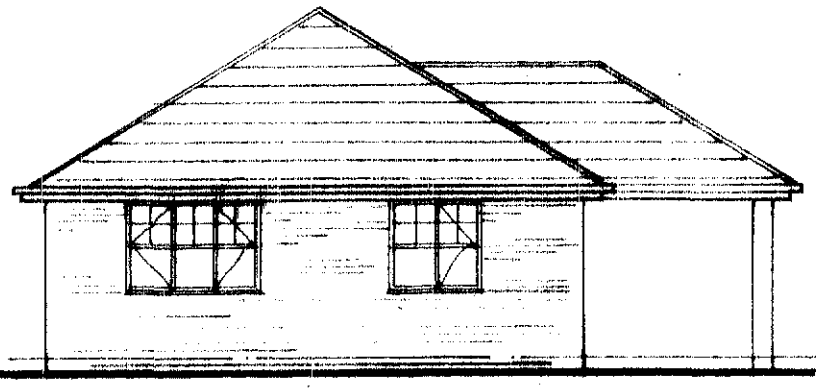

FRONT

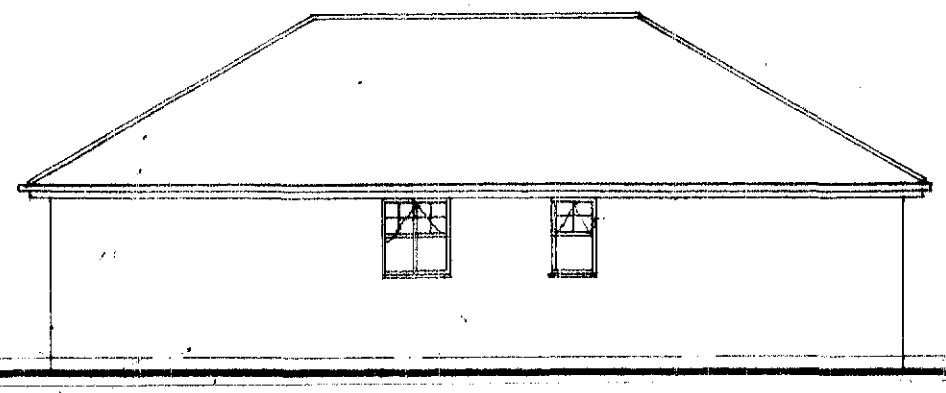

SIDE

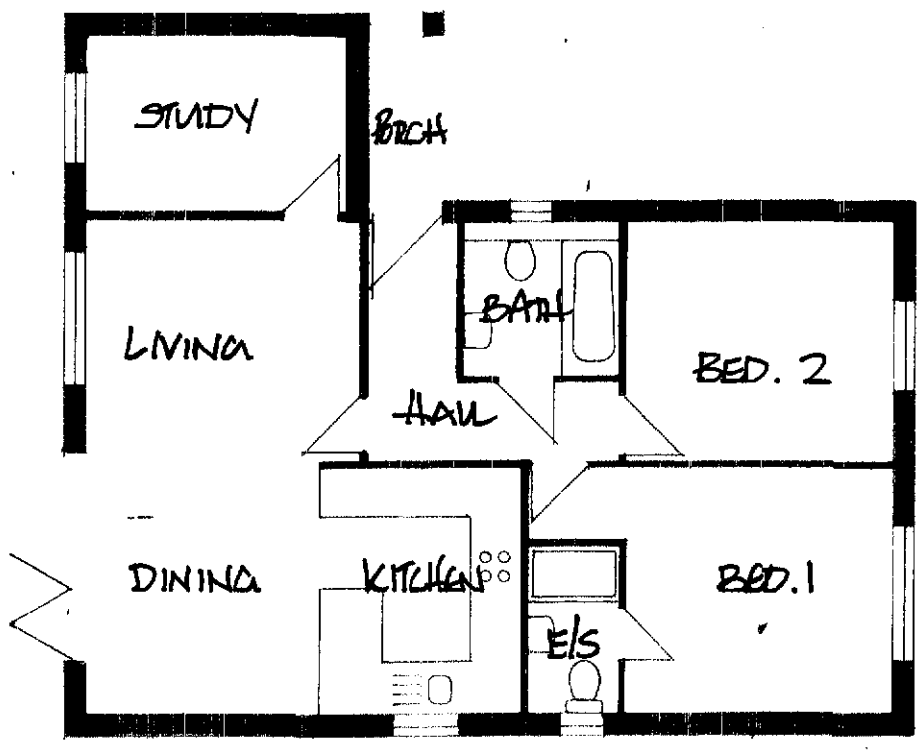

GROUND

A	27/3/19.	LAYOUT AMENDED	DT

DEREK TREAGUS ASSOCIATES
ARCHITECTURAL SERVICES
No3-The Townhouse,20 Nelson Road,Southsea,
Hampshire PO5 2AS
Tel: 07956 624094
Email: derek.treagus@gmail.com

Project	DEVELOPMENT AT 26 WEST HAYE ROAD, HAYLING ISLAND, HAMPSHIRE.
Client	Mr & Mrs B Smith
Subject	Planning Drawing Plot Three

Date: March 2019	Scale: 1:100@ A3
Rev:	Drg. No. **19/803/04**

- **Copyright reserved.**
- **All dimensions are to be site confirmed and should not be scaled unless for Planning purposes.**
- **Verify all queries with the office.**