


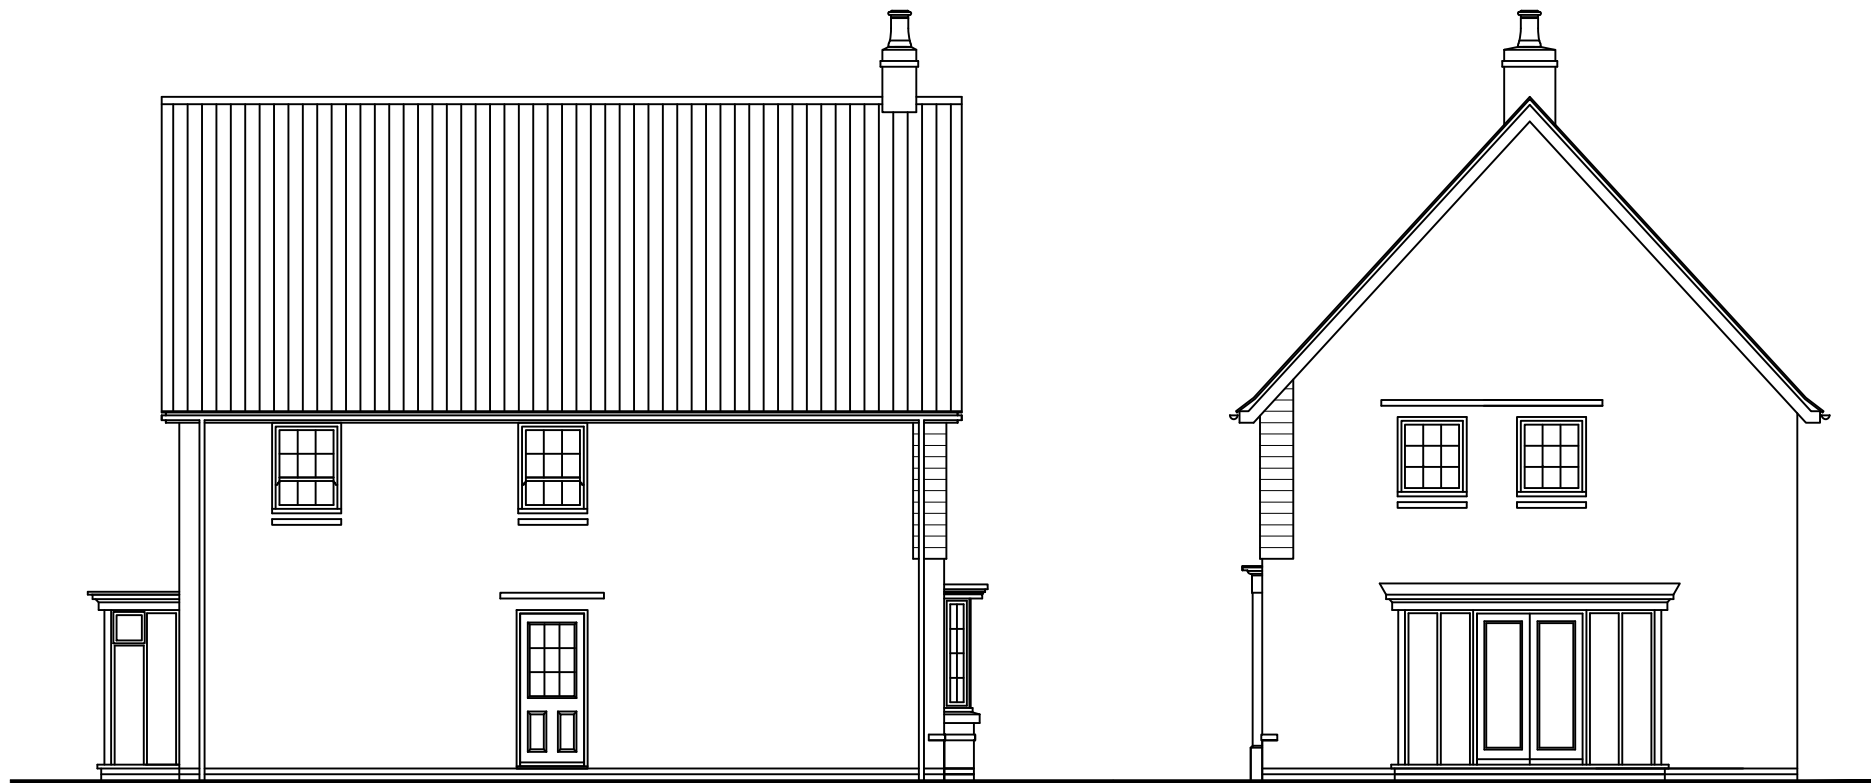

FRONT ELEVATION

SIDE ELEVATION 1



REAR ELEVATION

SIDE ELEVATION 2



CORNELL (H433---7) VARIANT 2 - ELEVATIONS 1:100 @ A3