



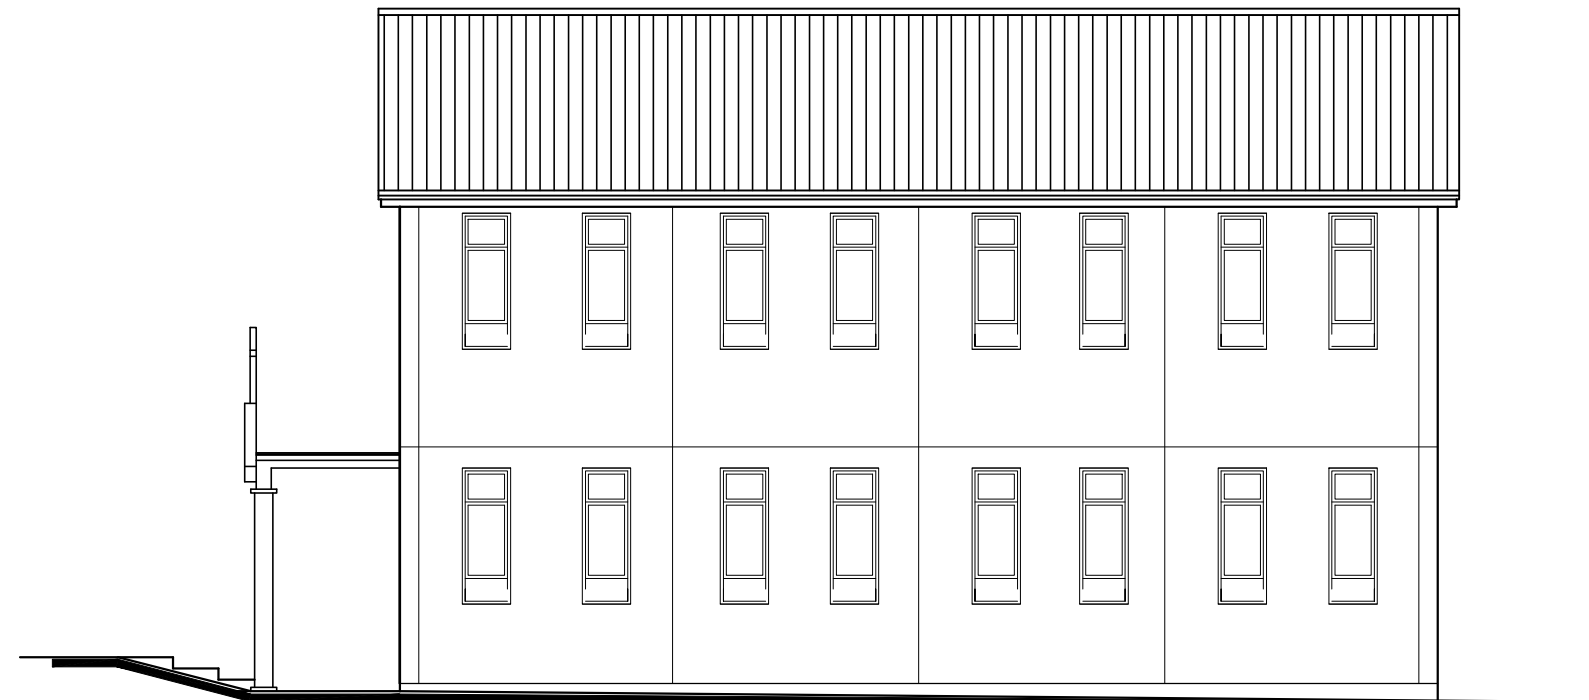

EAST

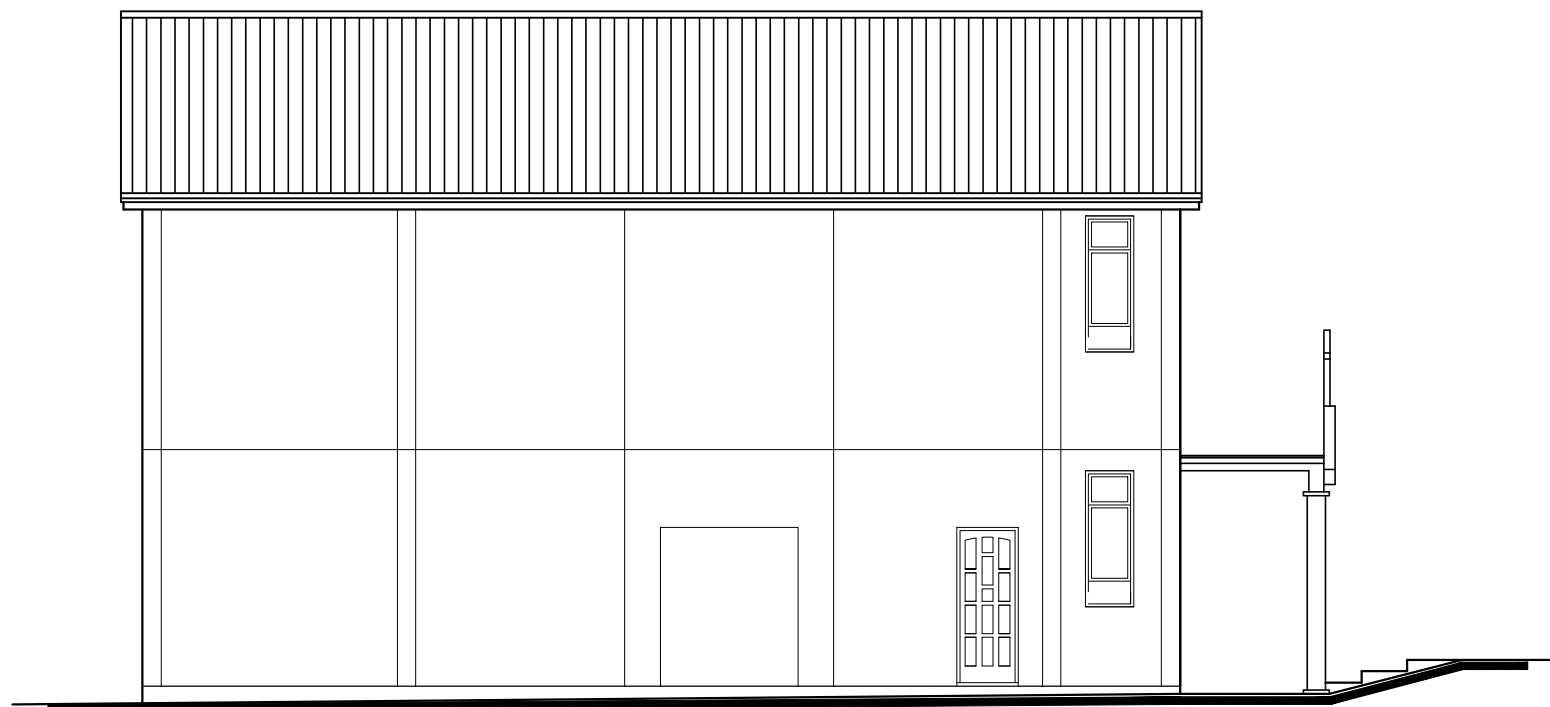

NORTH



SOUTH



WEST

Bethel Evangelical
Church
441 Dunsbury Way
Havant
PO9 5BD

EXISTING ELEVATIONS

Revisions	a) Note/Date/Initial
b)	
c)	
d)	

CAD

Critchley Architecture And Design Ltd.
Contact: 02392 474 919 | info@caad.online

The Old Brewery, 15E South Street, Havant, PO9 1BU

Scale A1=1:50, A3=1:100
Drawn JHL/CAL
Date 13/02/19

19016-301

10m

20m

30m

40m