



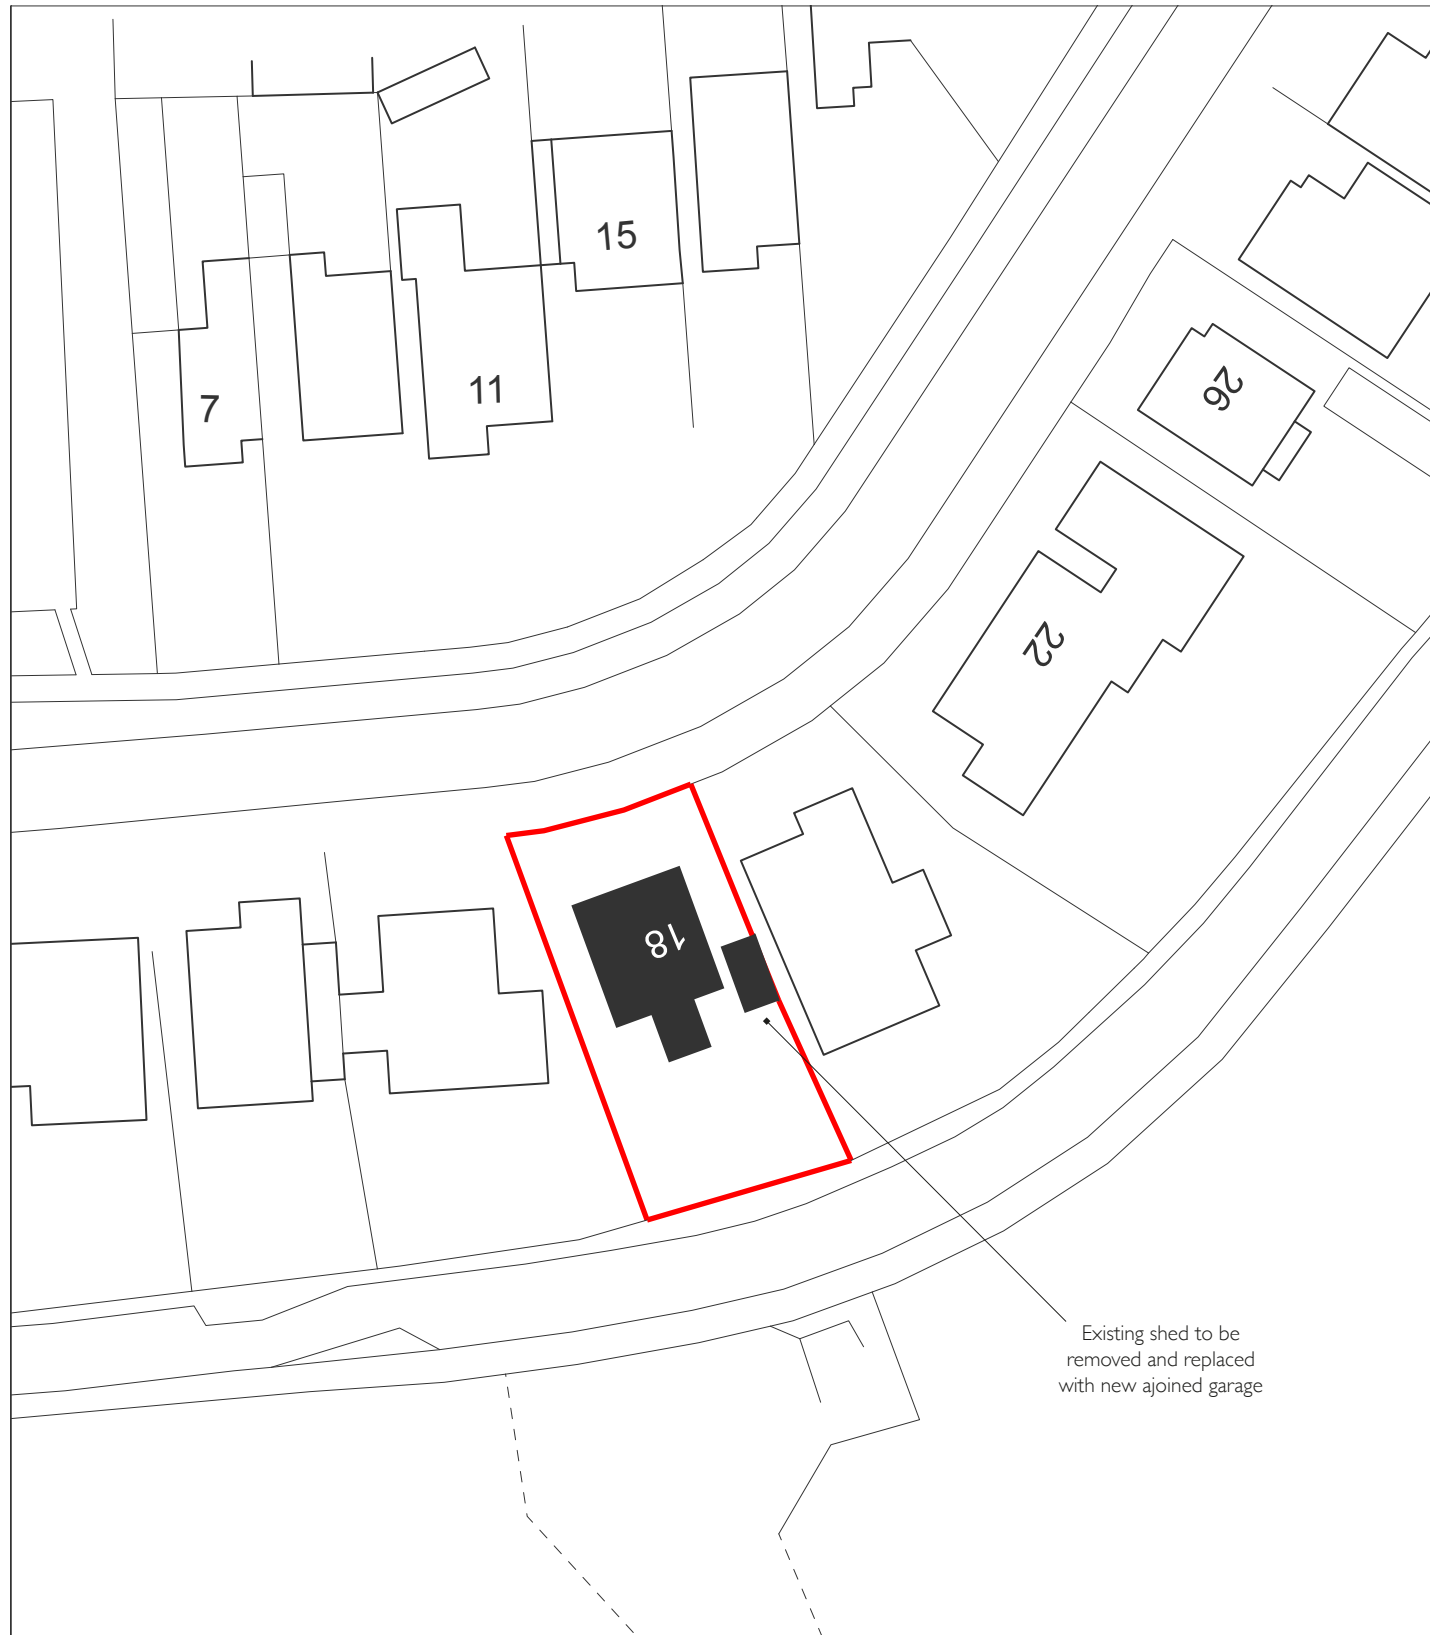

Existing

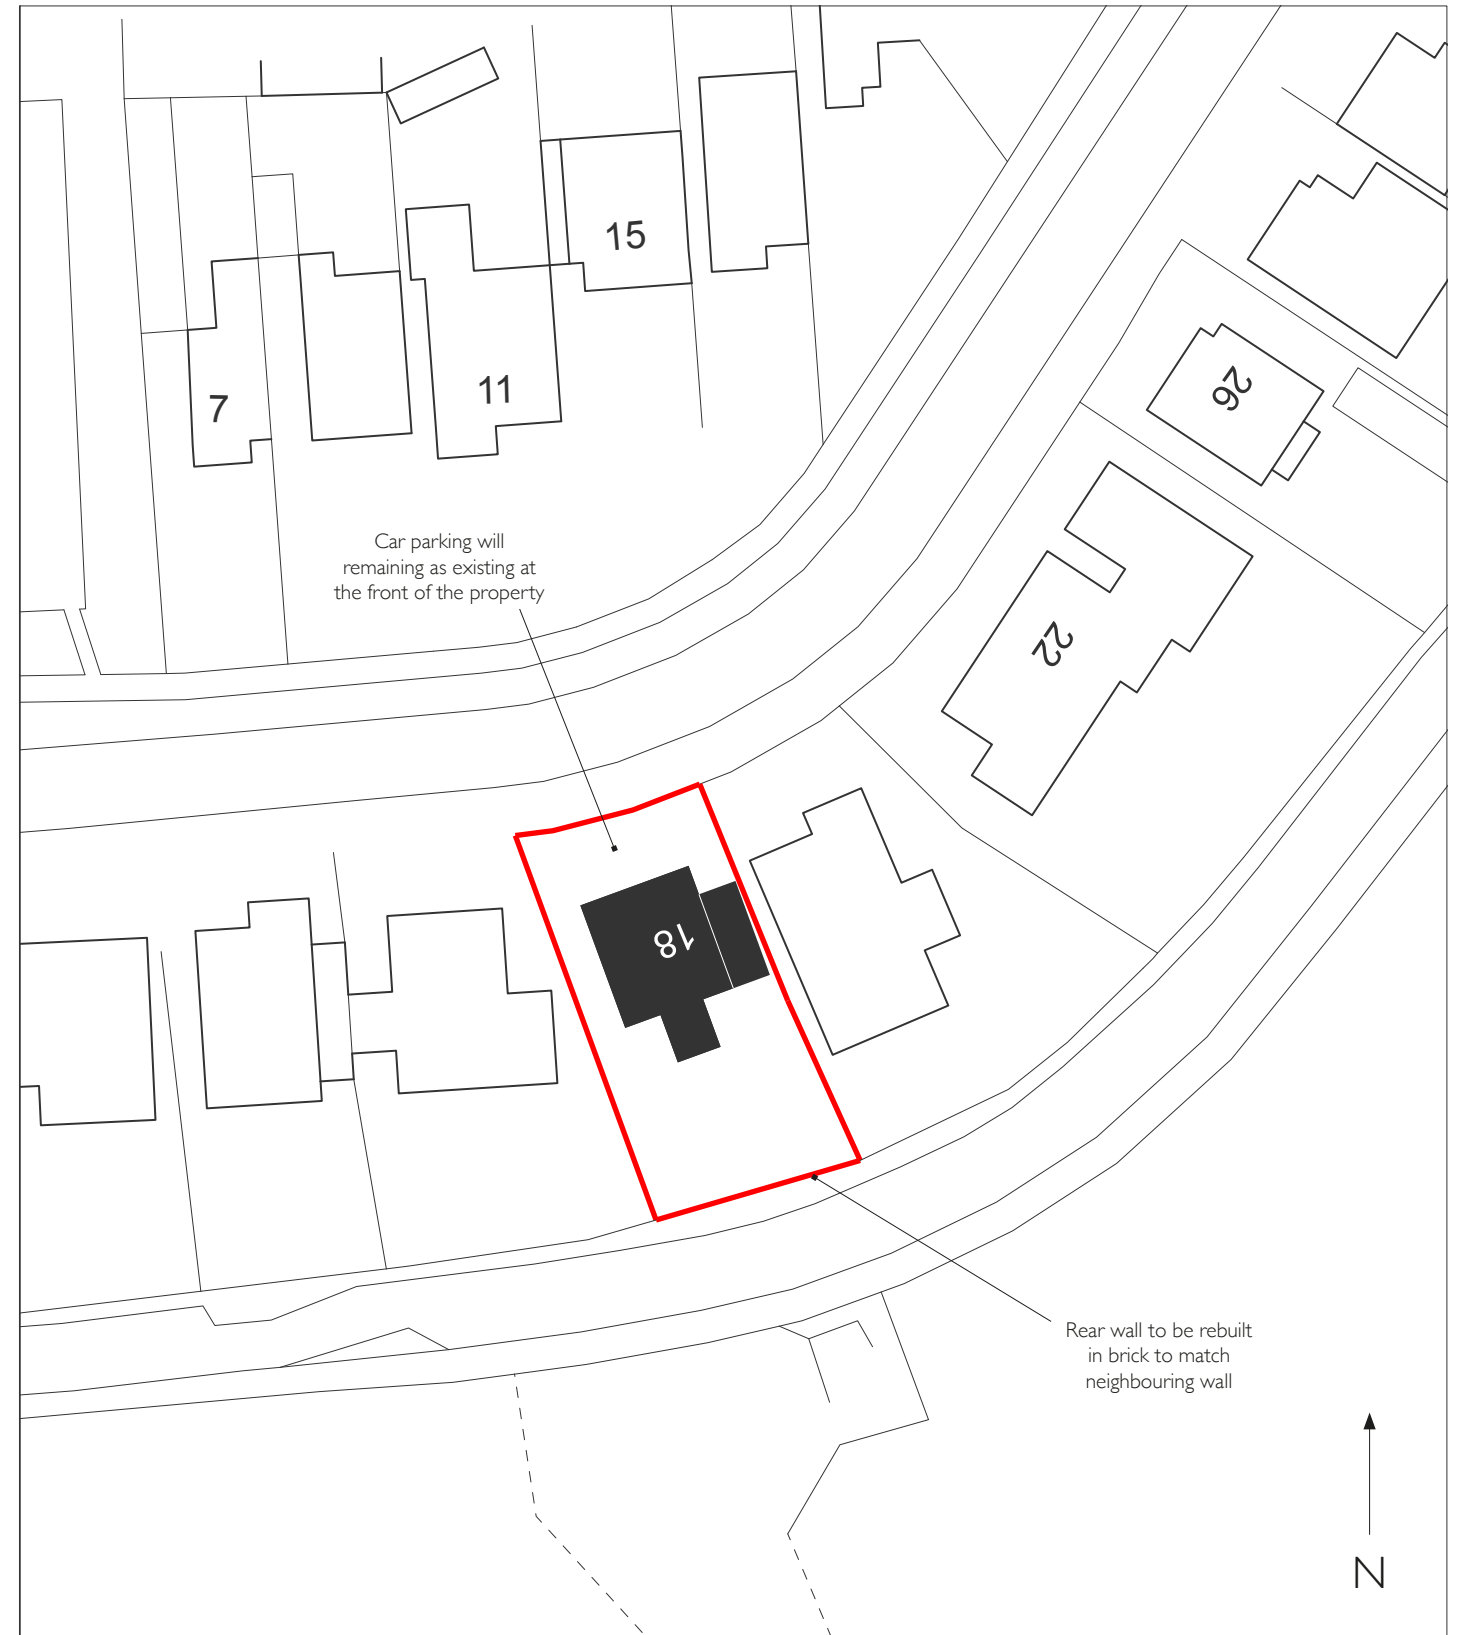

Proposed

Notes:



Bracklesham Road
Planning
14/11/18

Drawing Title
Block Plans

Scale
1:500 @ A3