


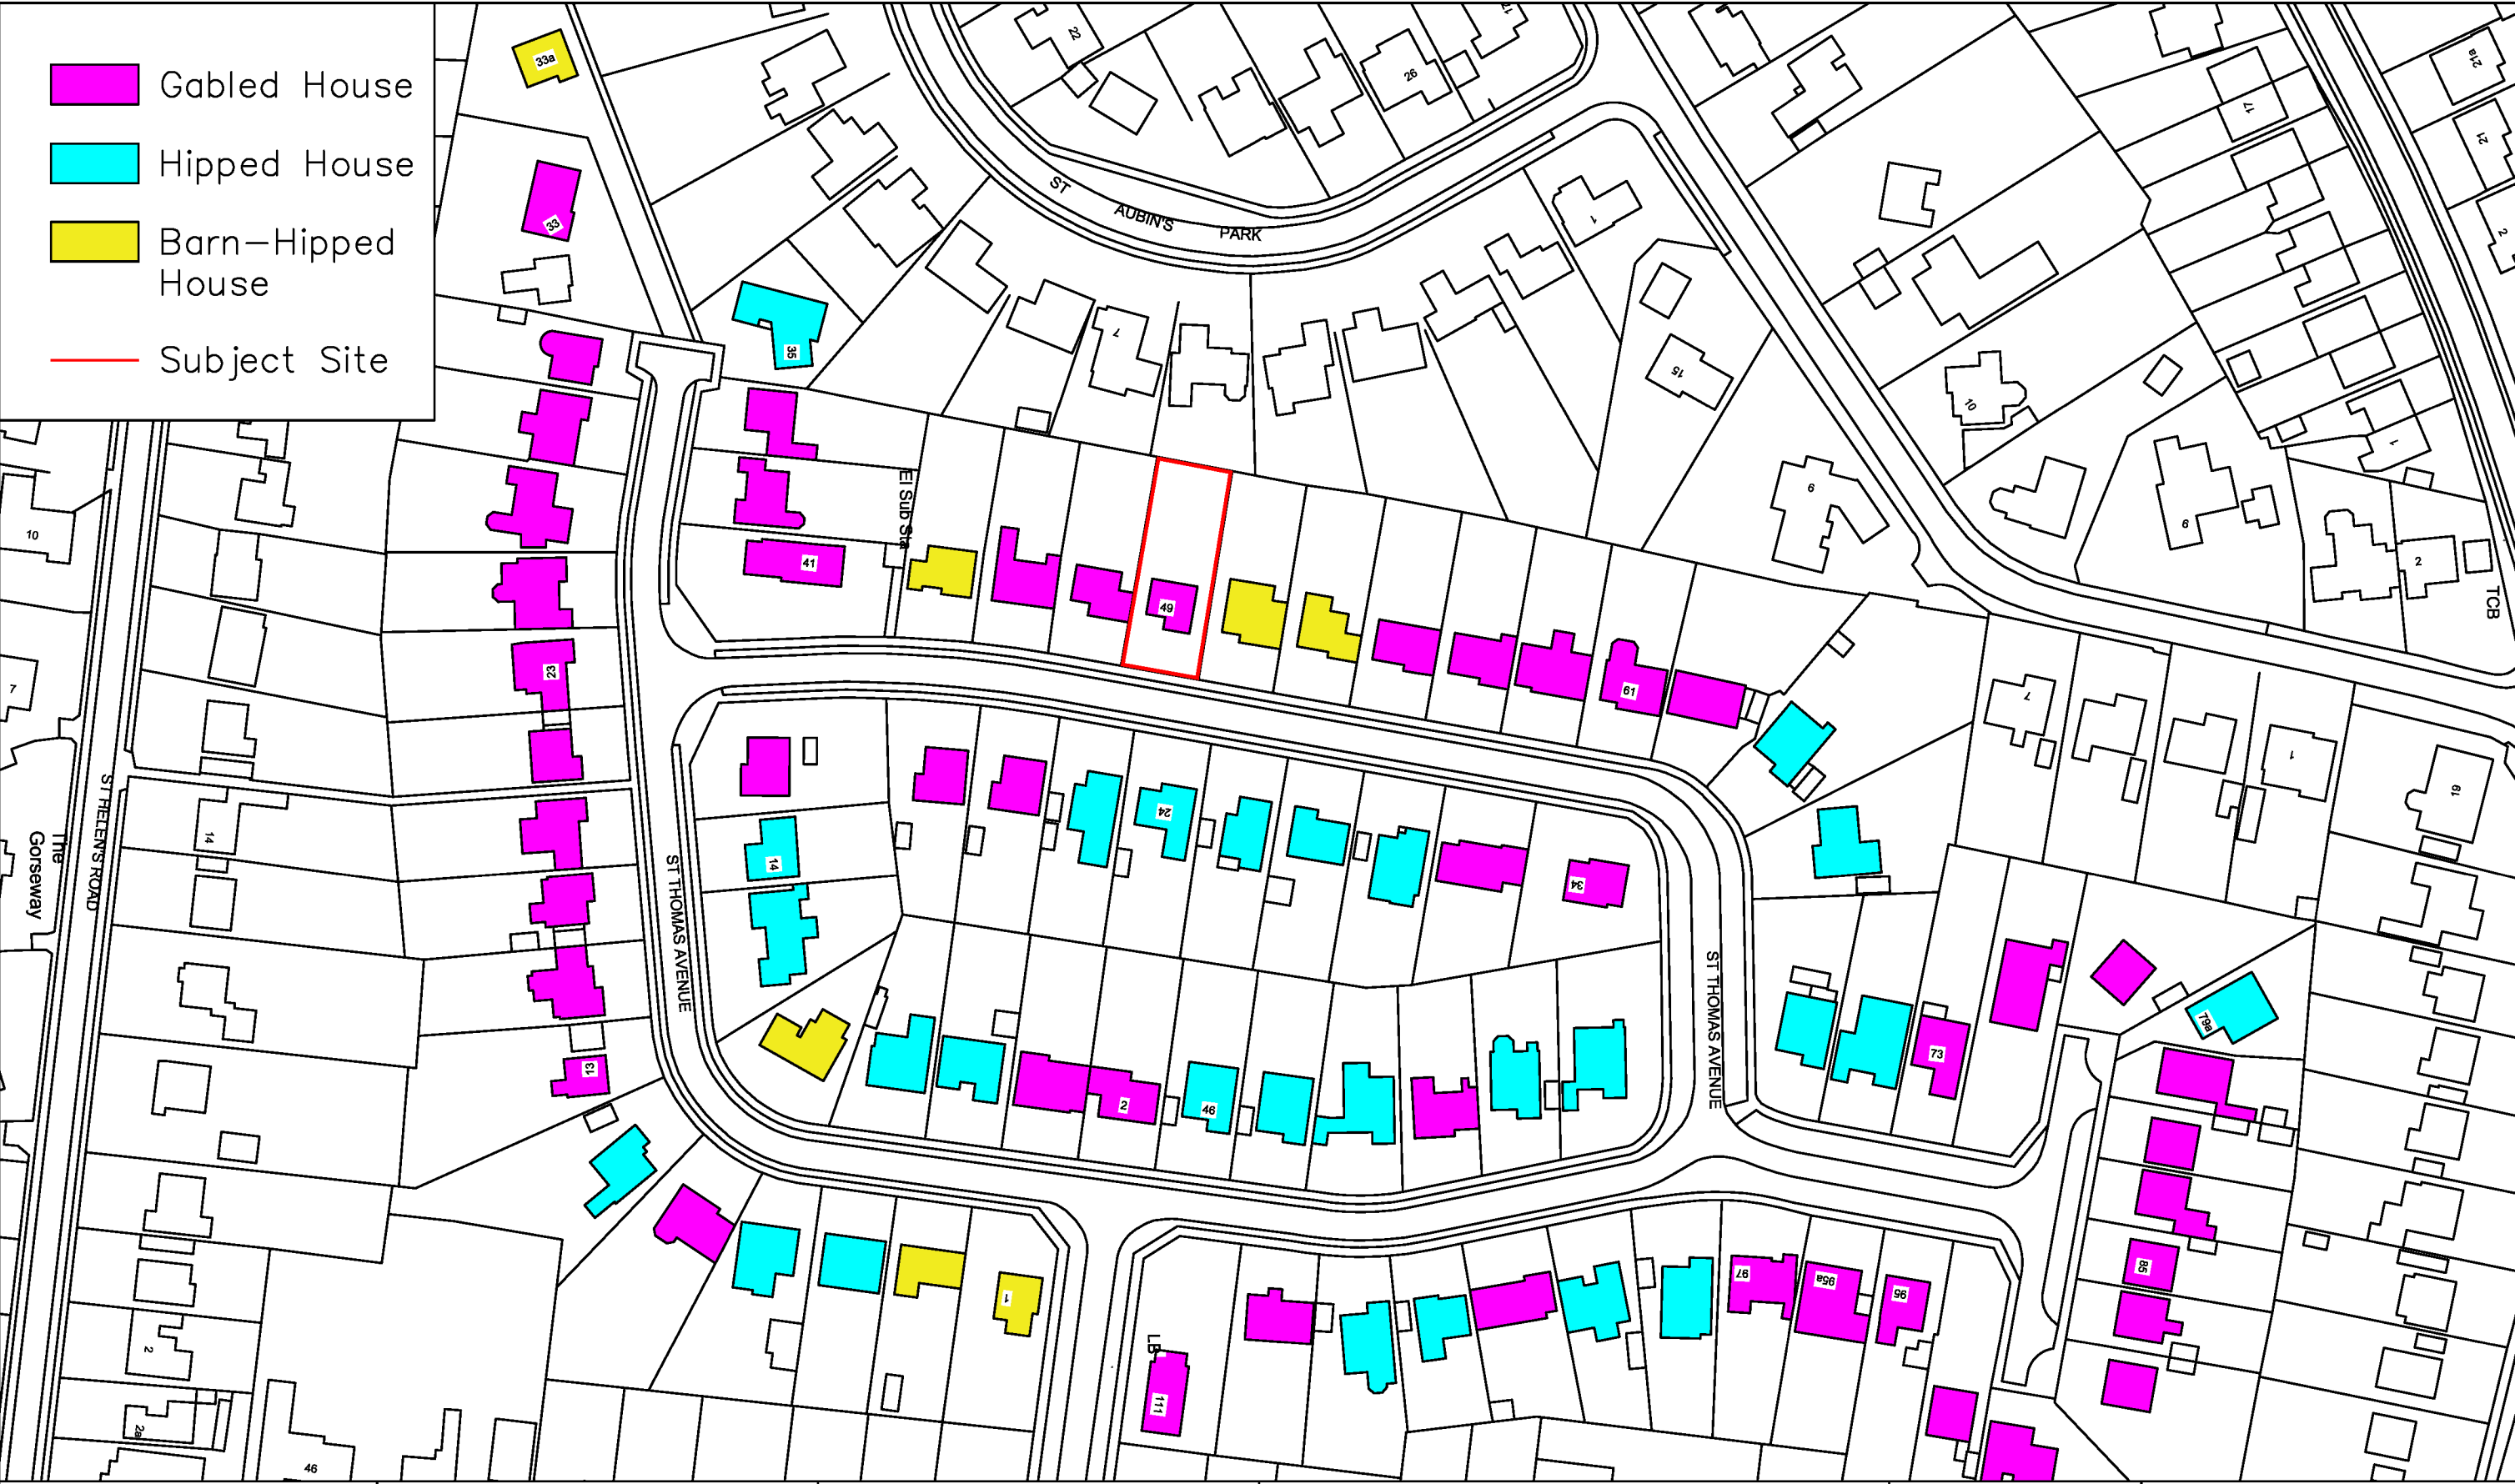

49 St Thomas's Av, Hayling Island, Hampshire, PO11 0EU	Location Plan: Roof Analysis	© Crown Copyright All right reserved Reproduced by Permission Licence No.100046837	CAD Critchley Architecture And Design Contact: 02392 474 919 info@caad.online The Old Brewery,15E South Street, Havant, PO9 1BU		Scale A3 = As Shown Drawn OS Date 07/11/18 18035-111
0m 10m 20m 30m 40m 50m			0m 10m 20m 30m 40m 50m		