

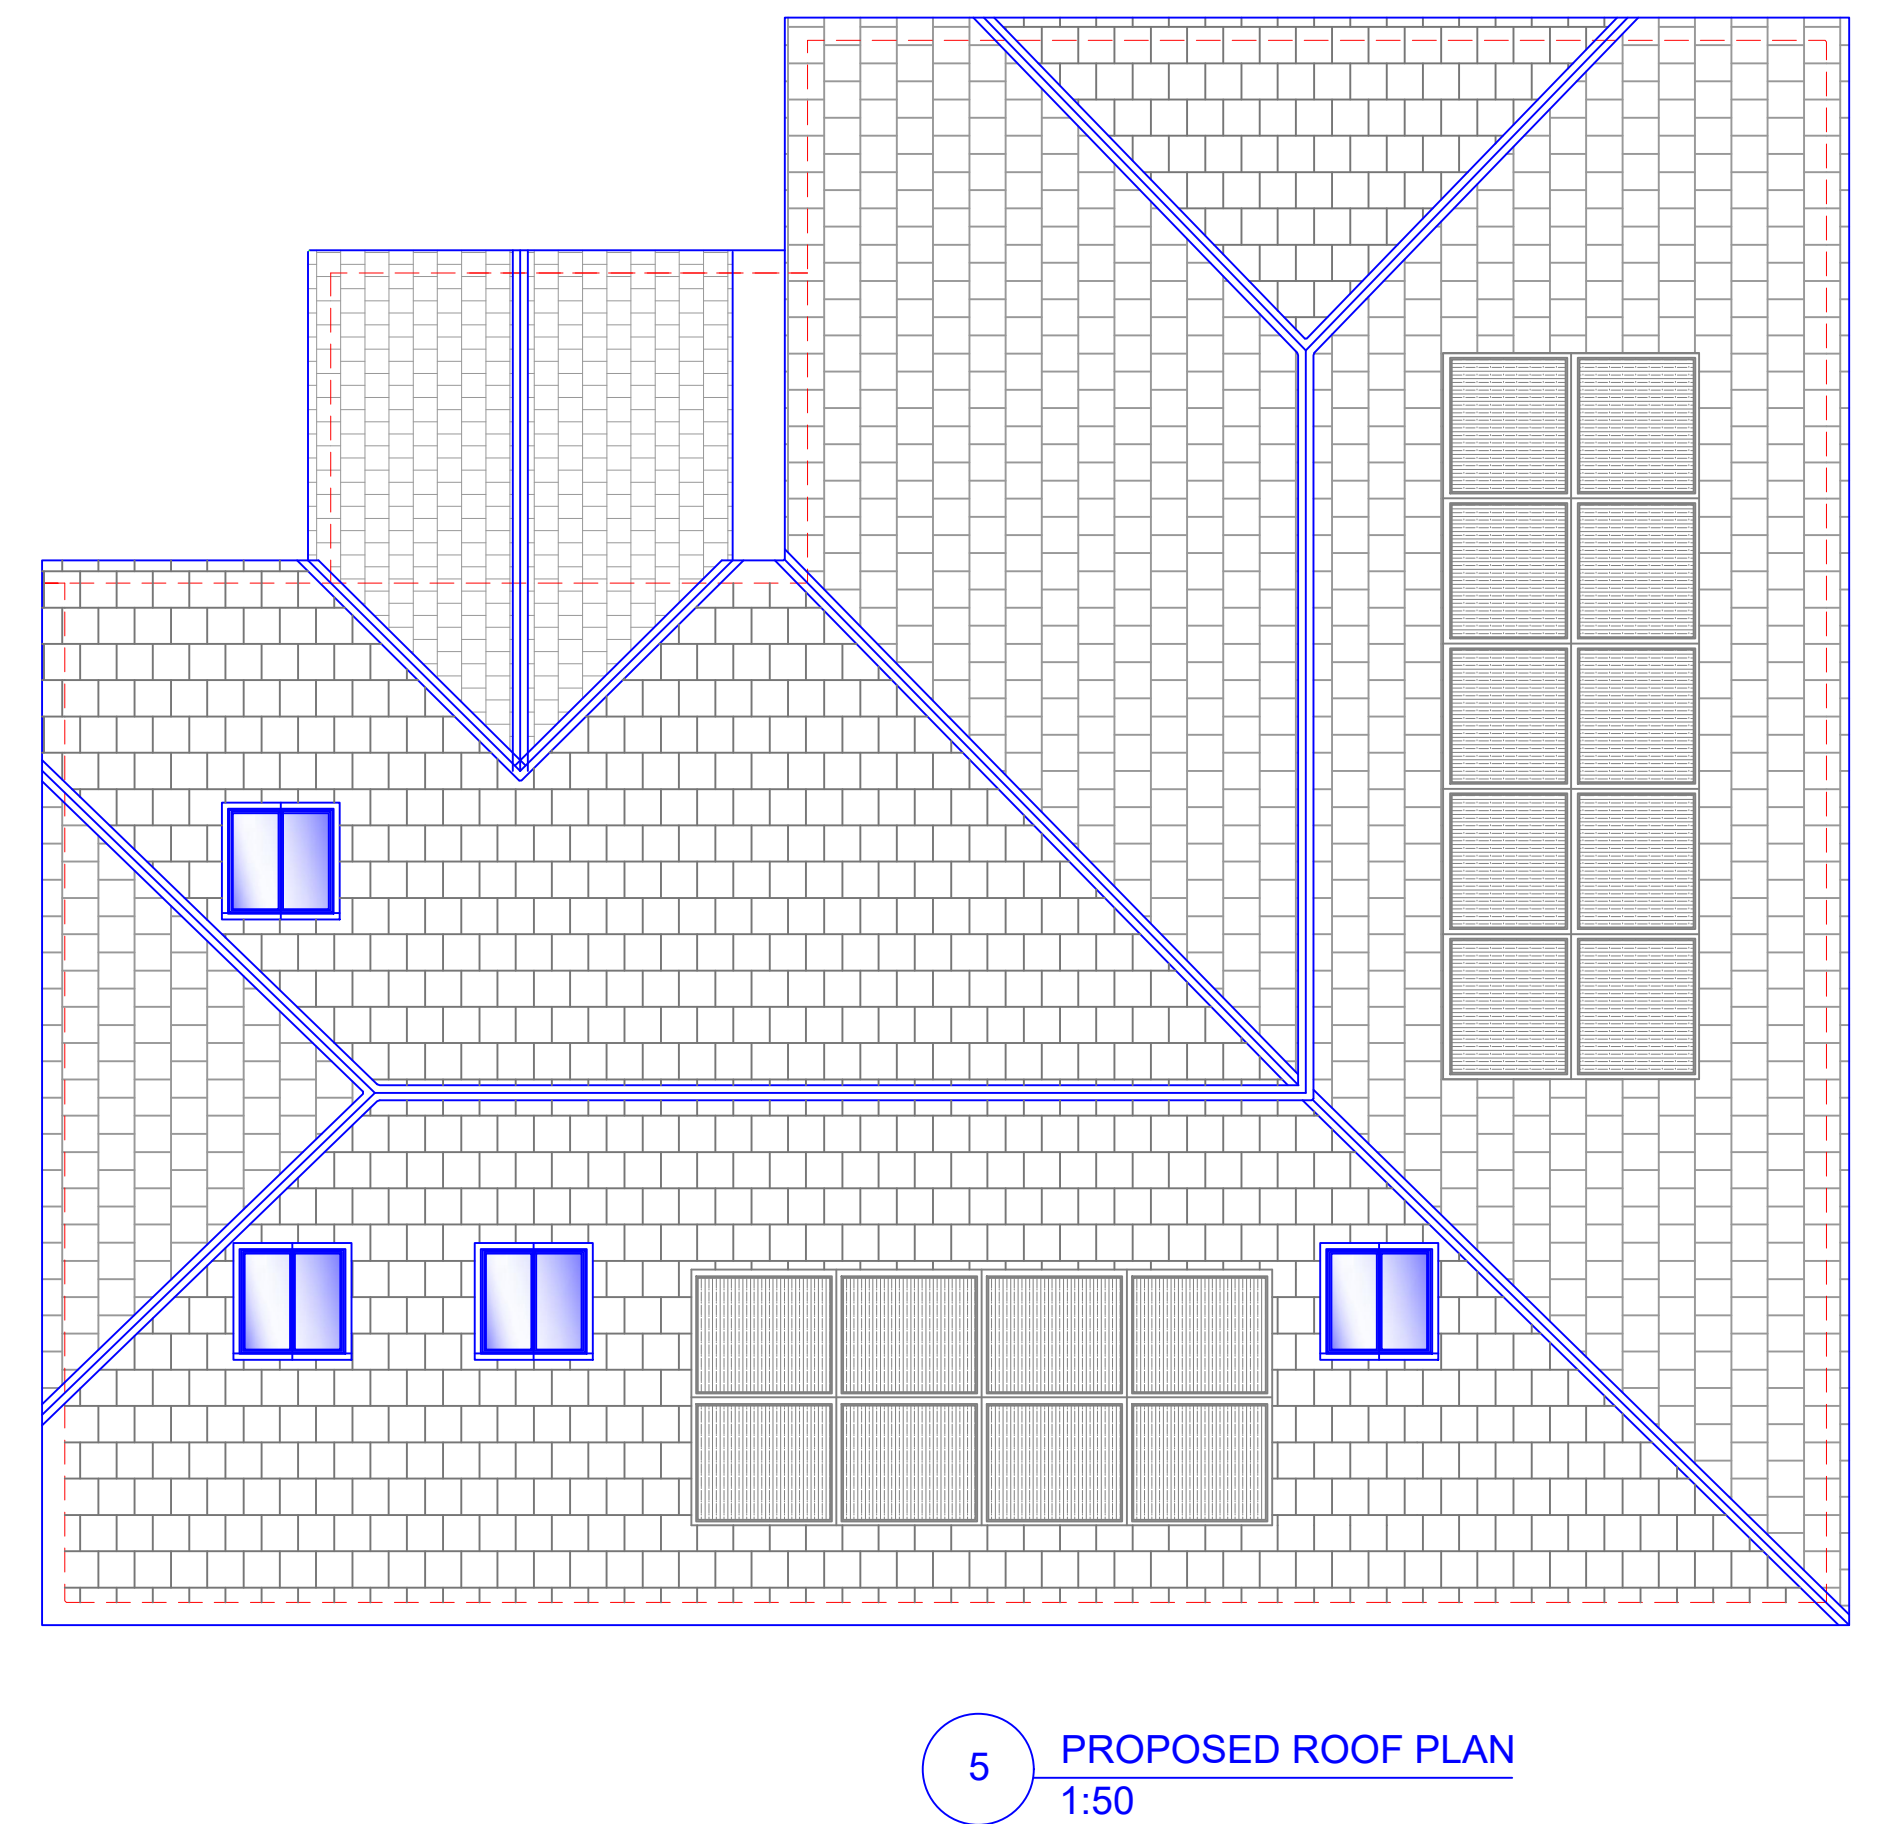
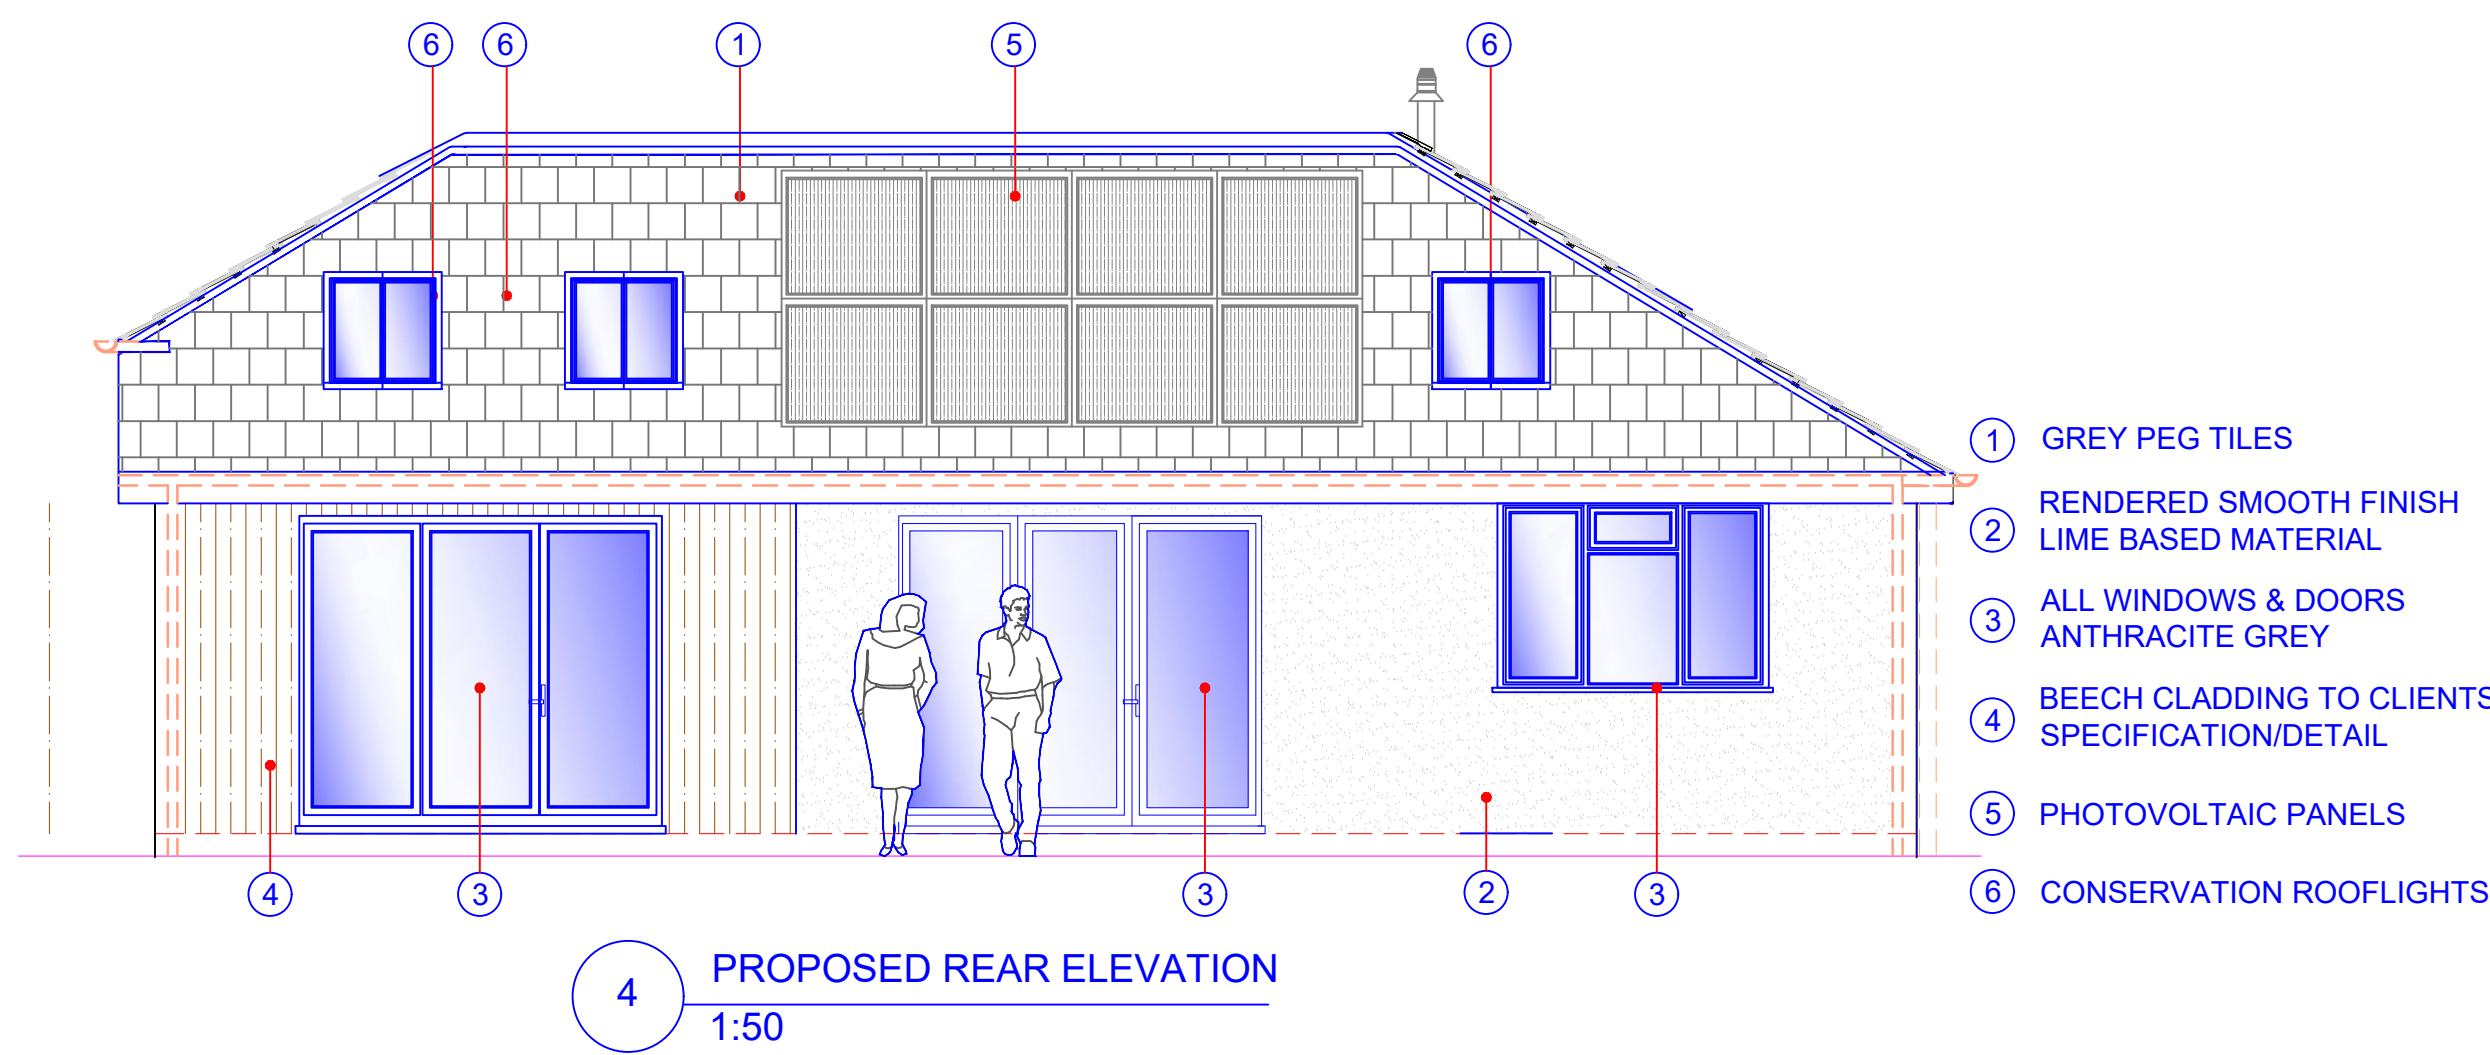
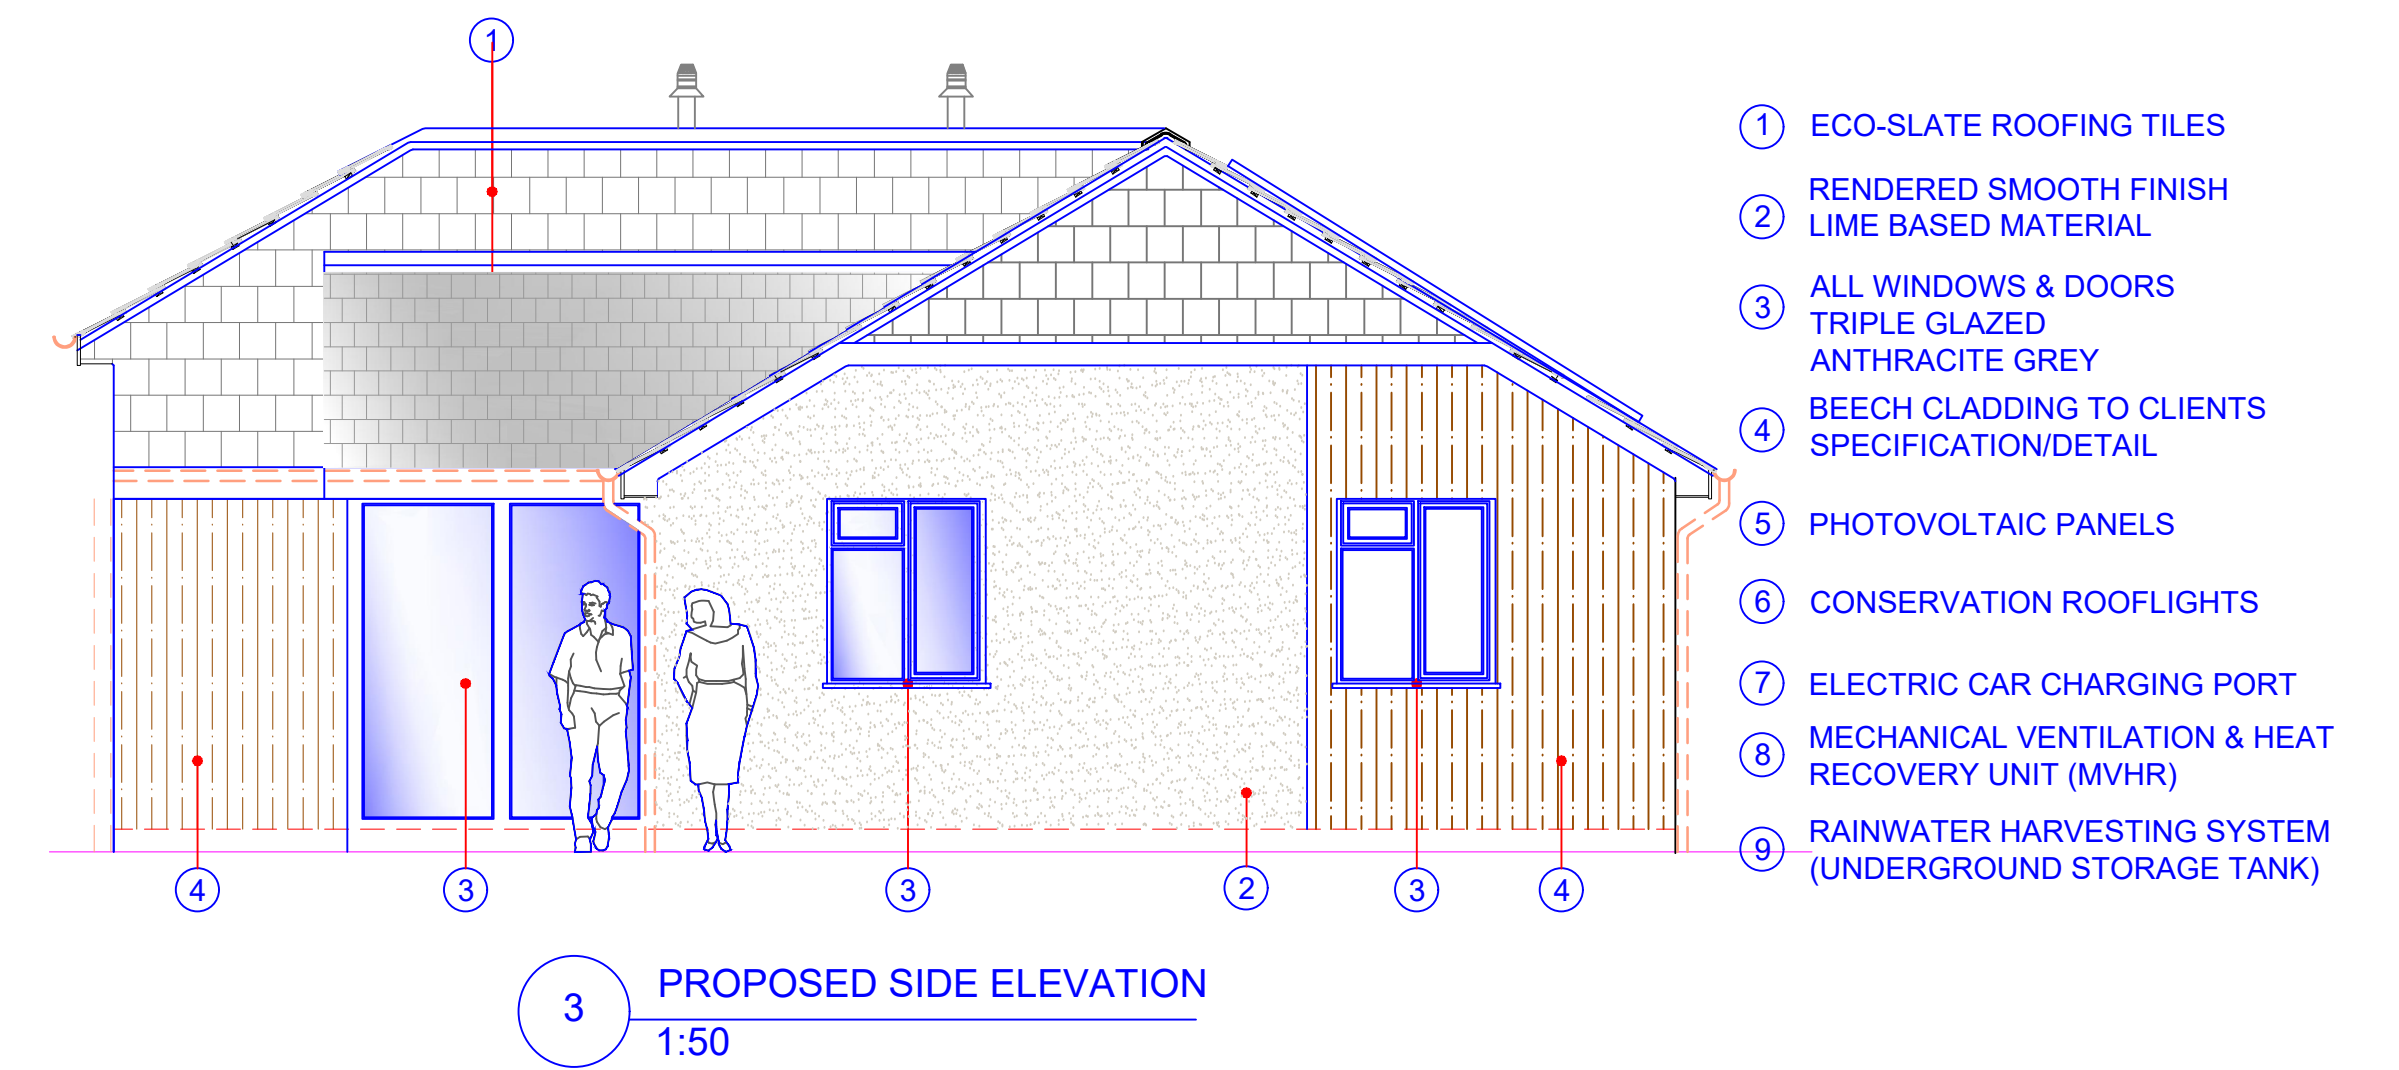
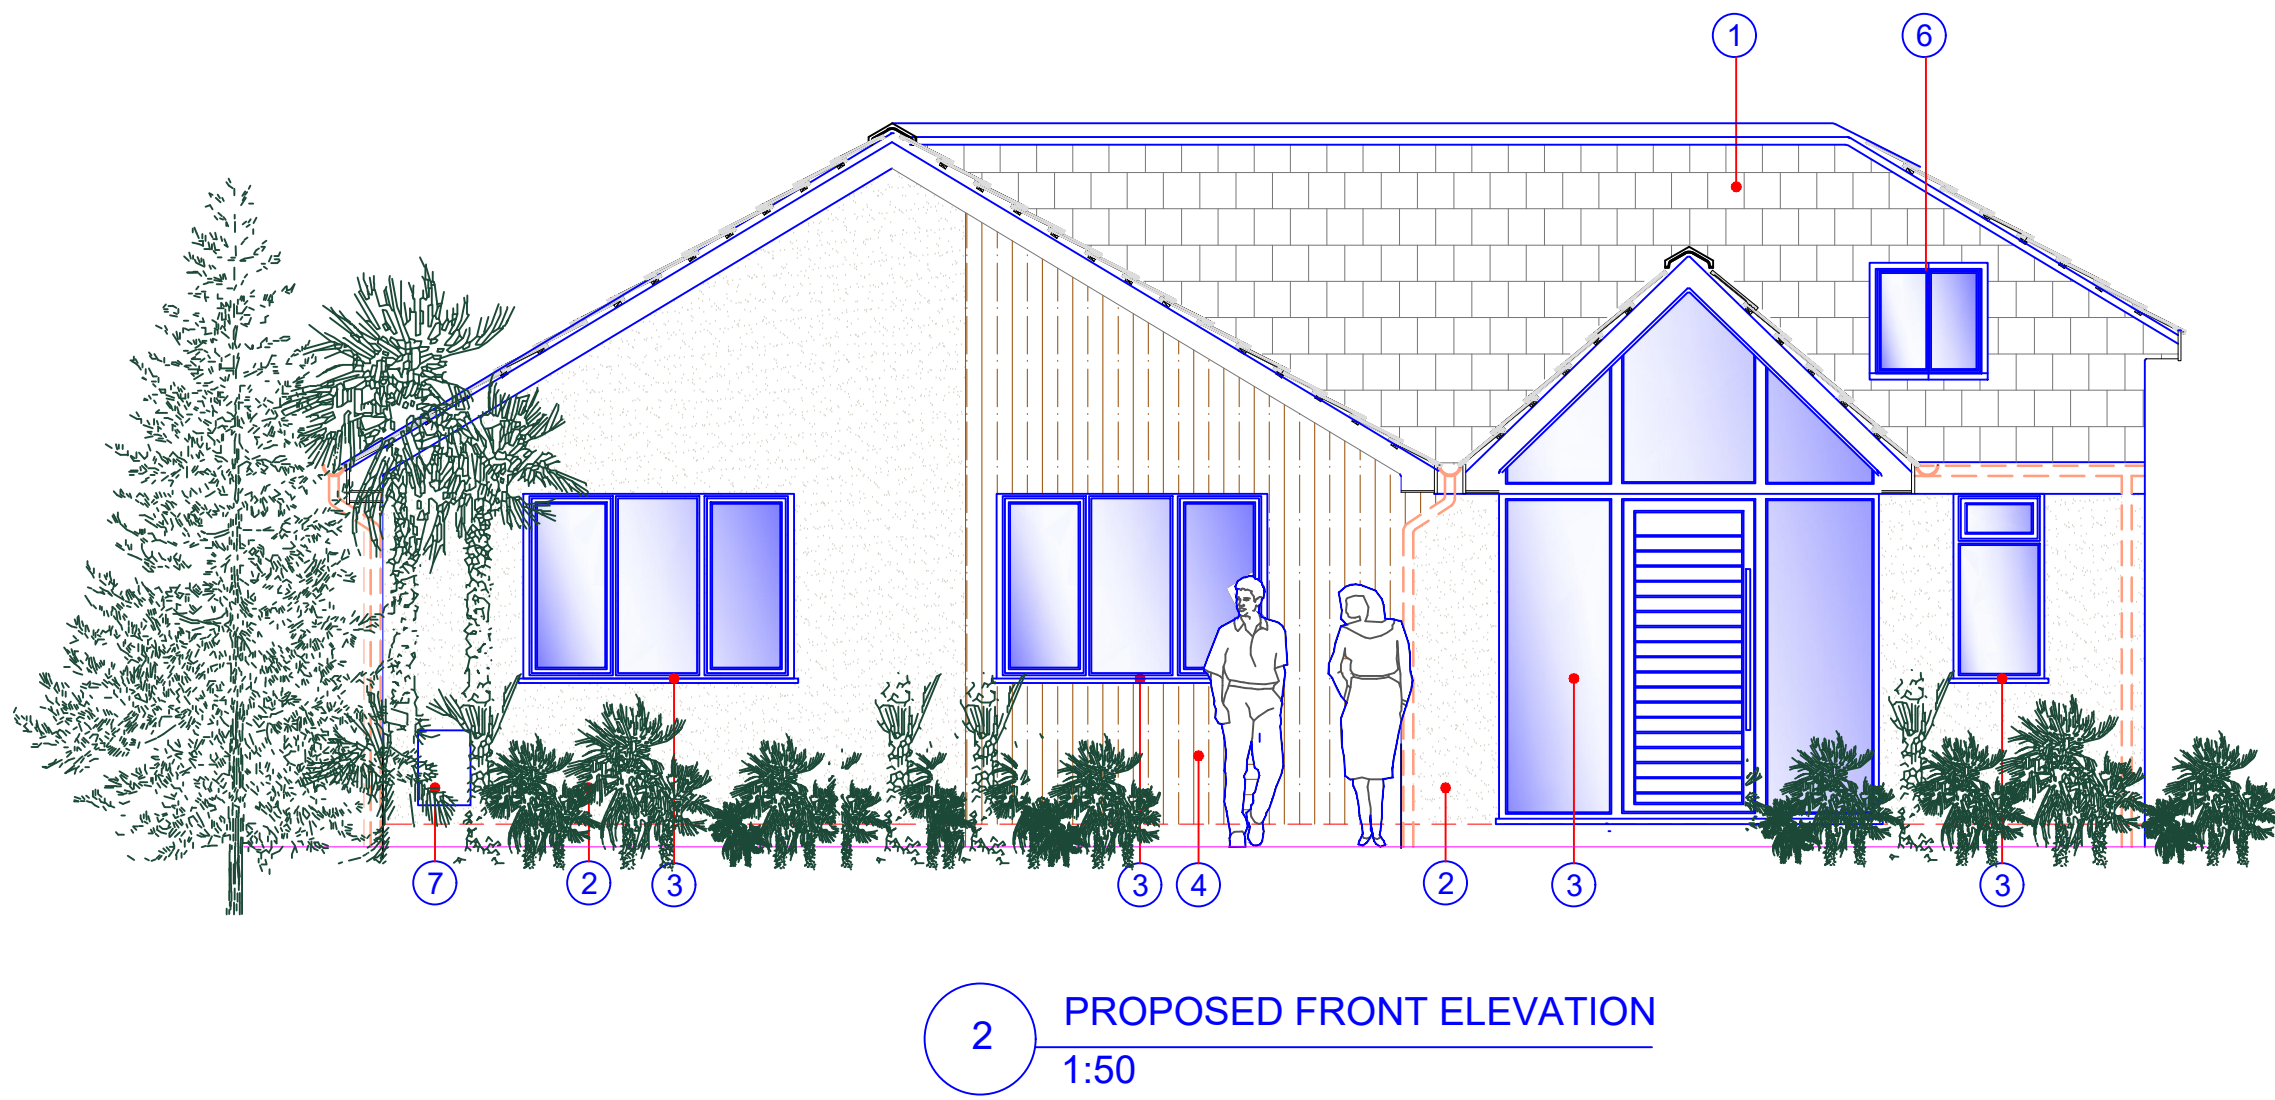
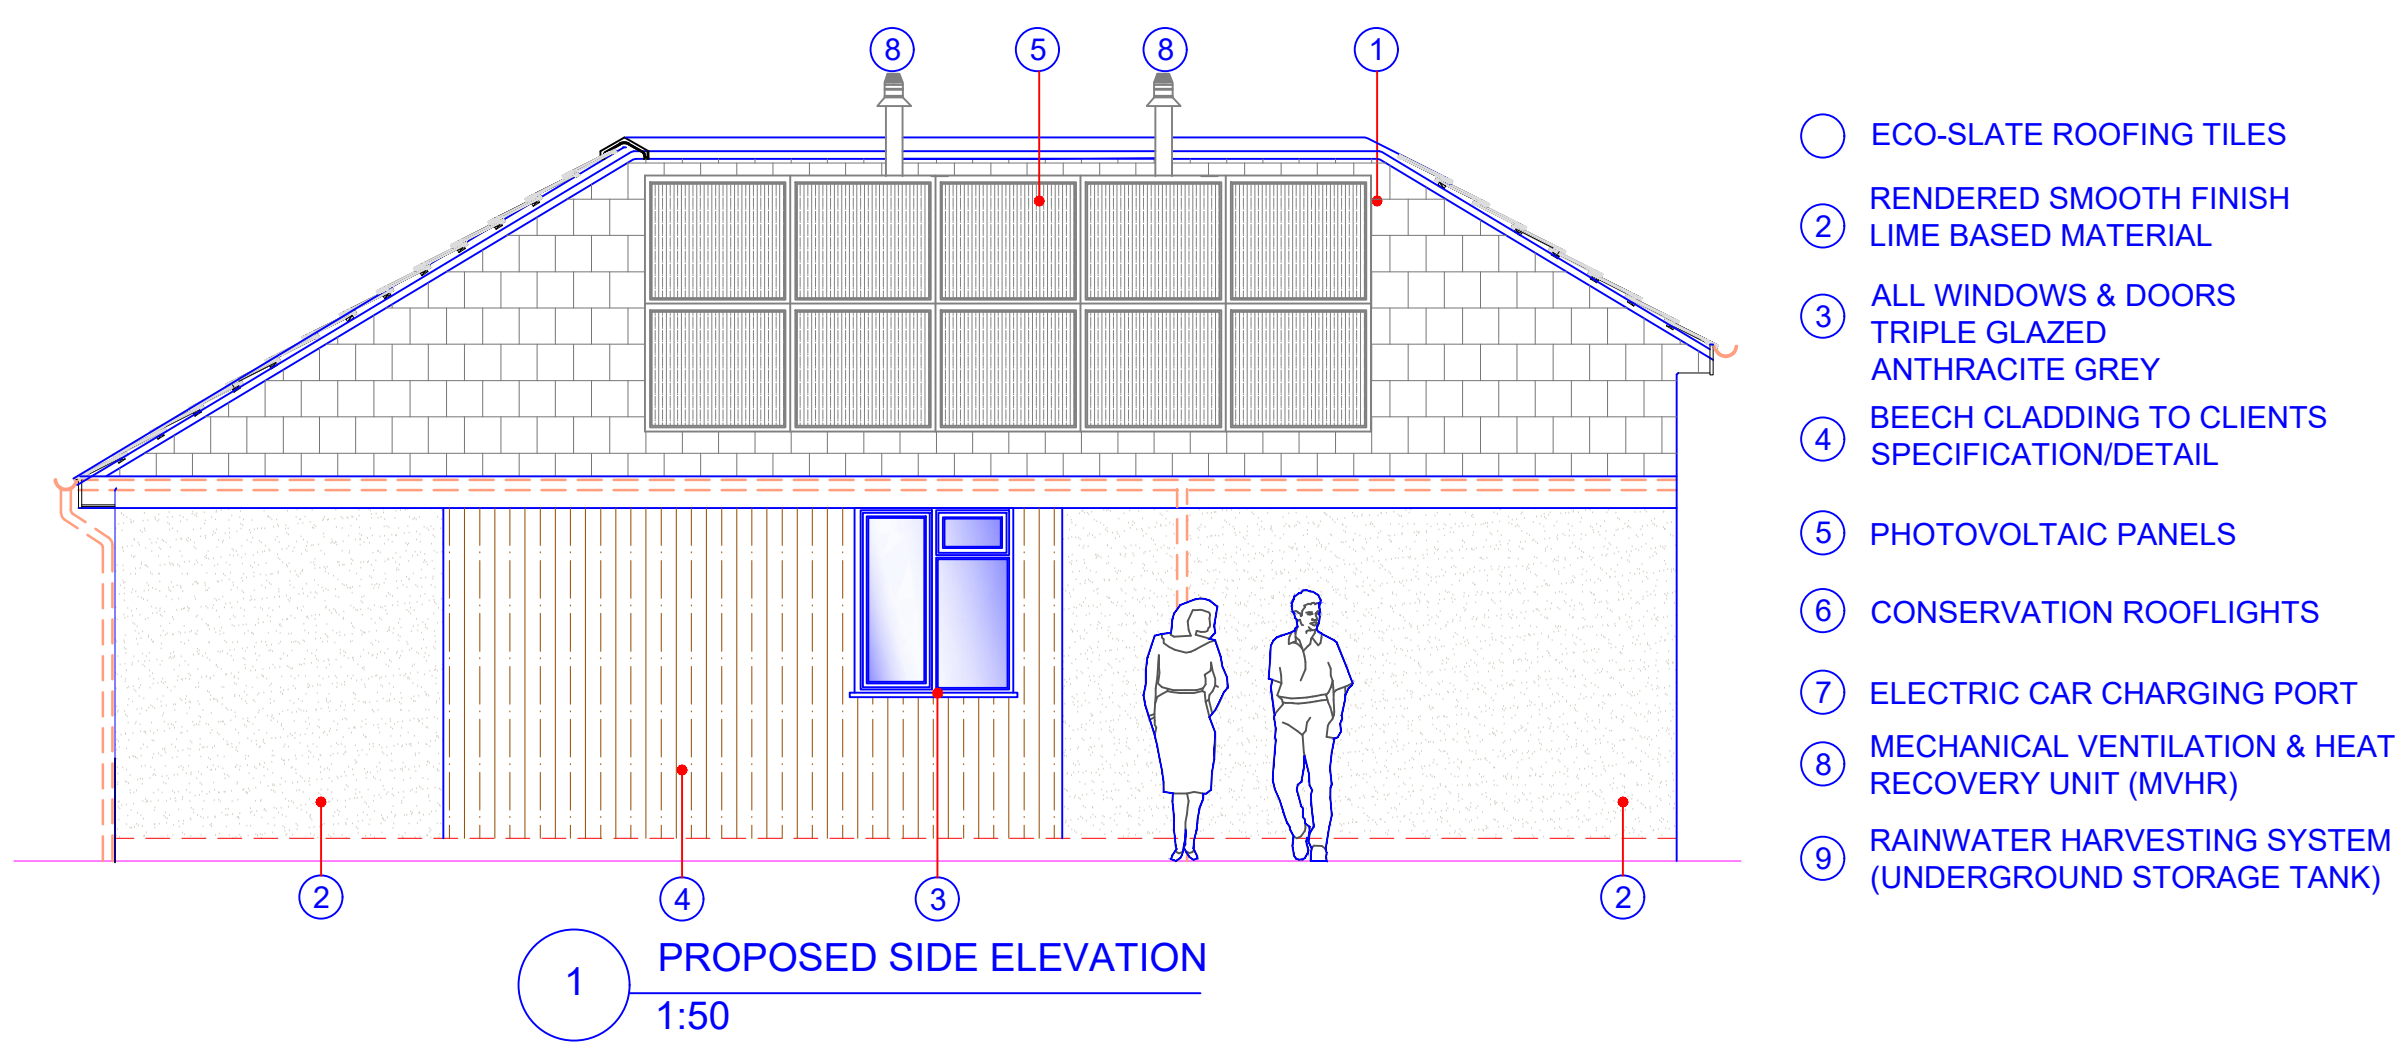
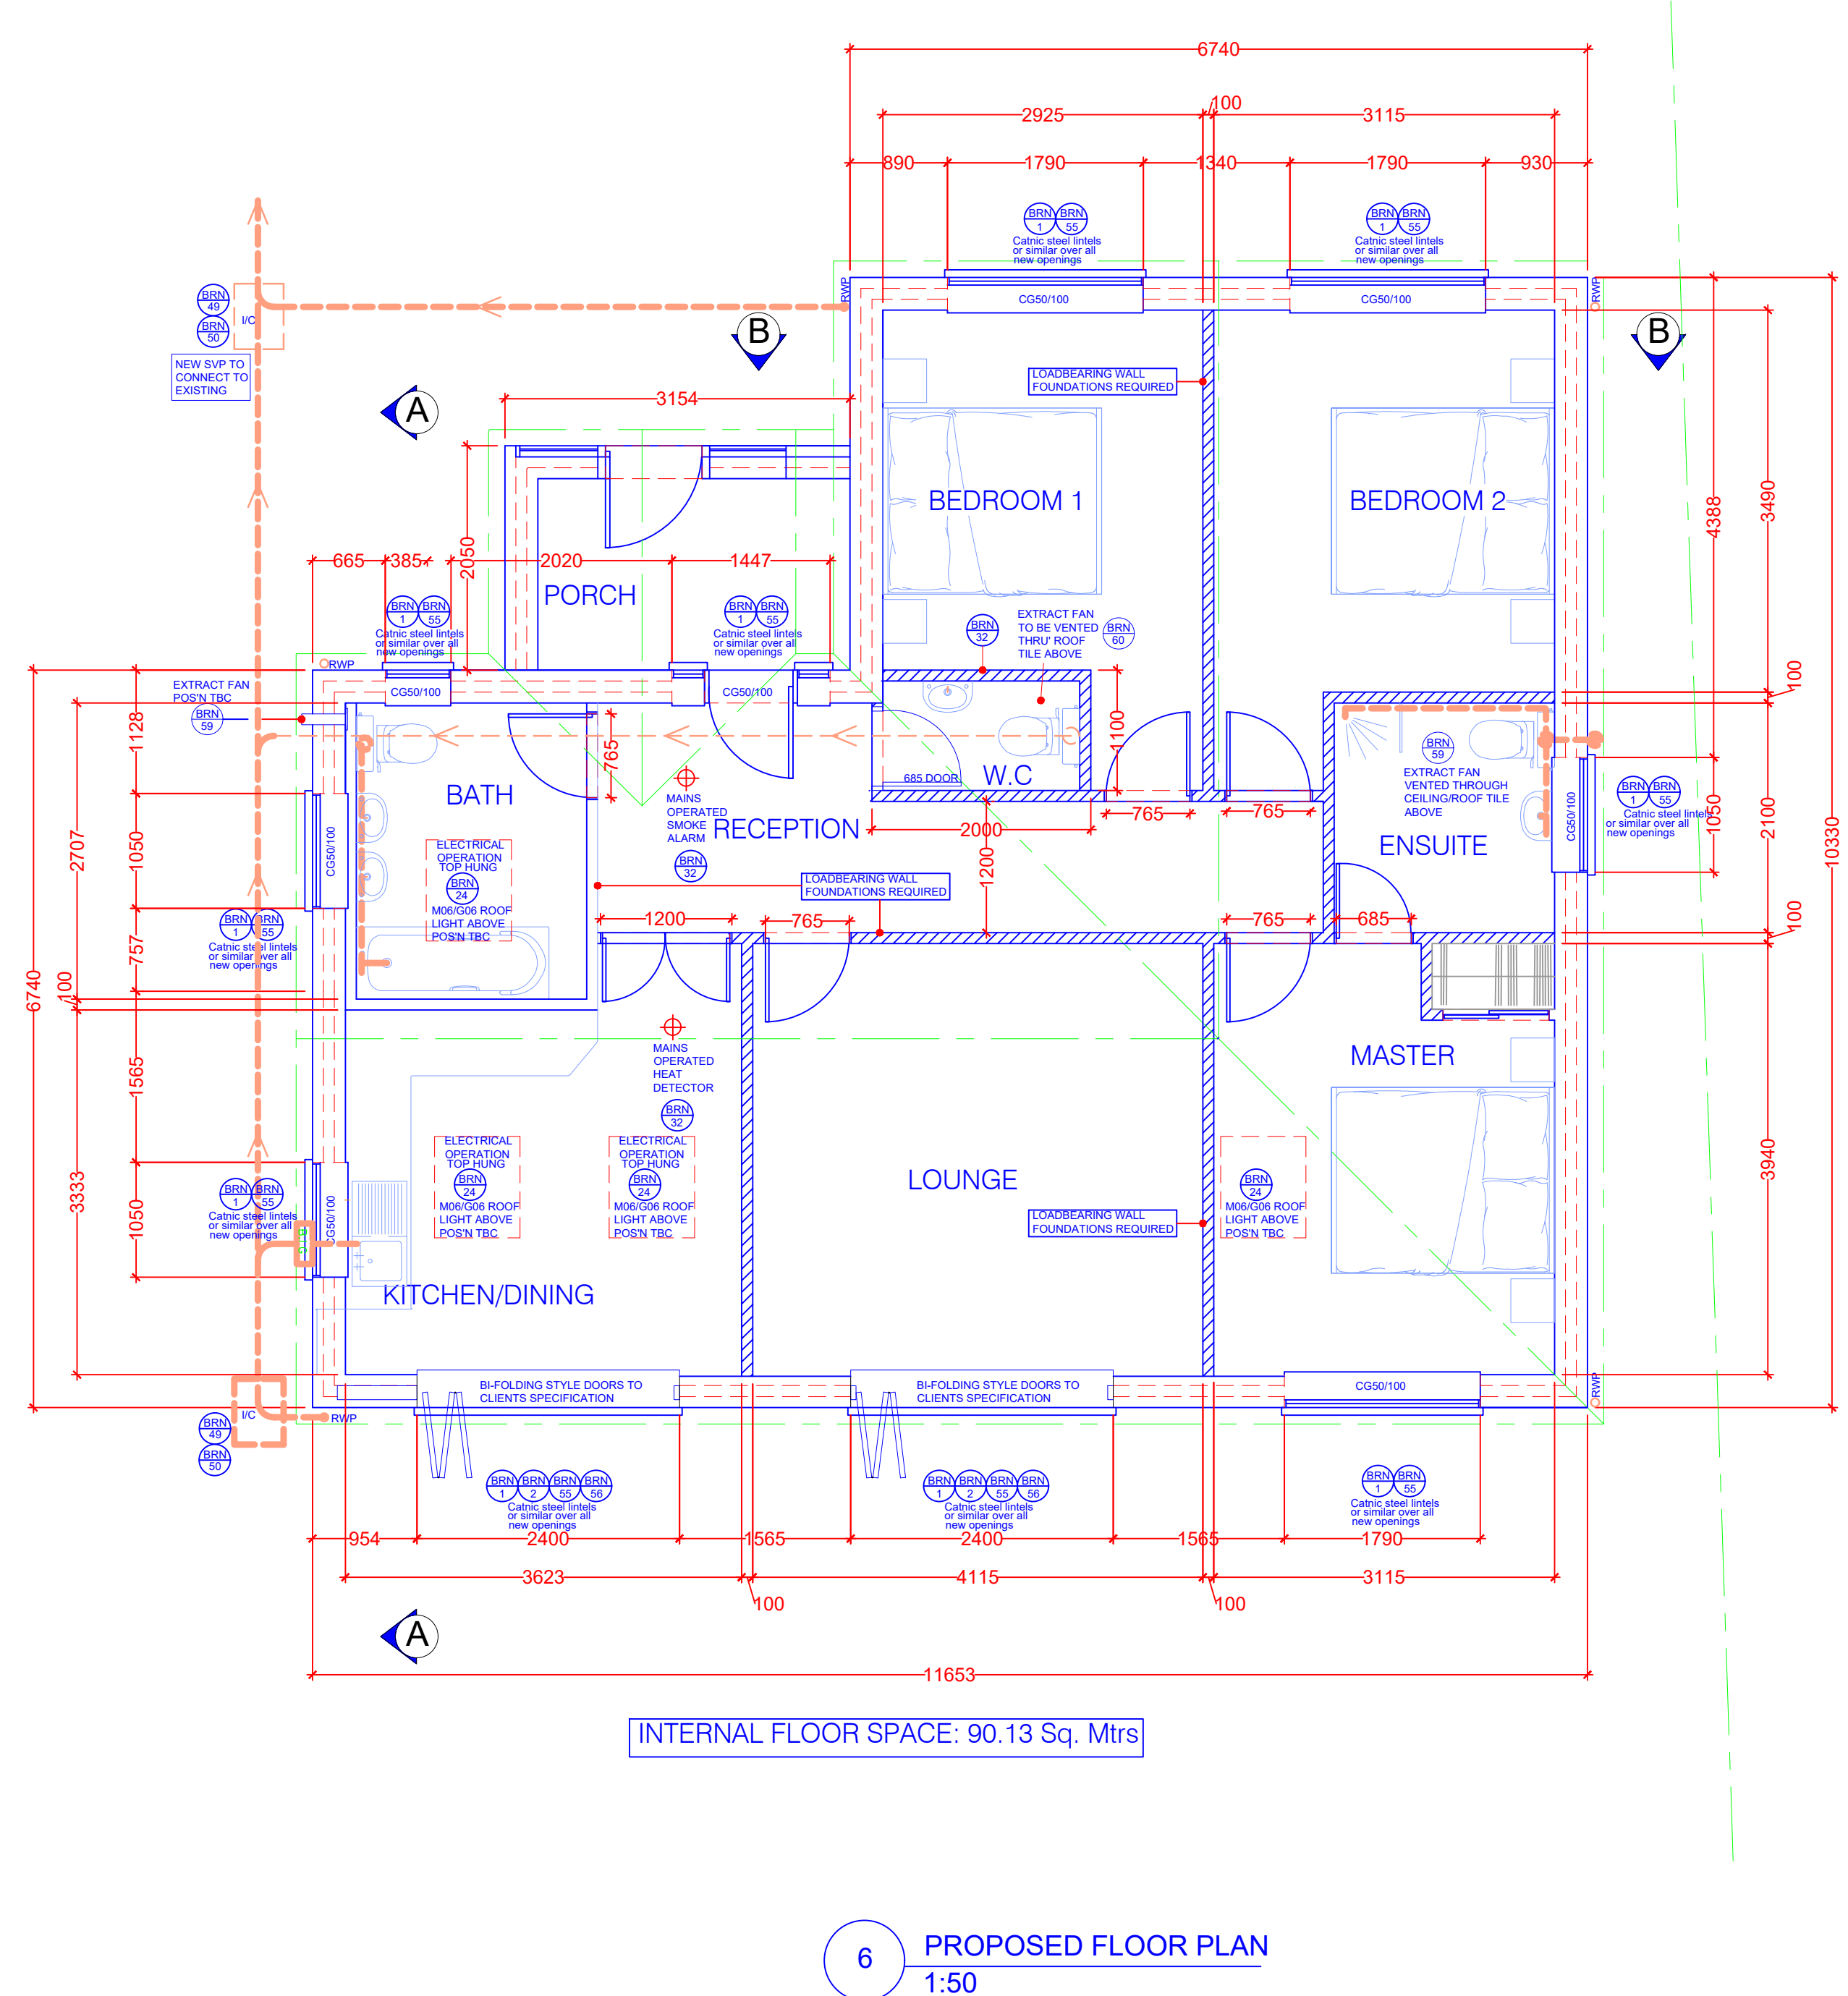


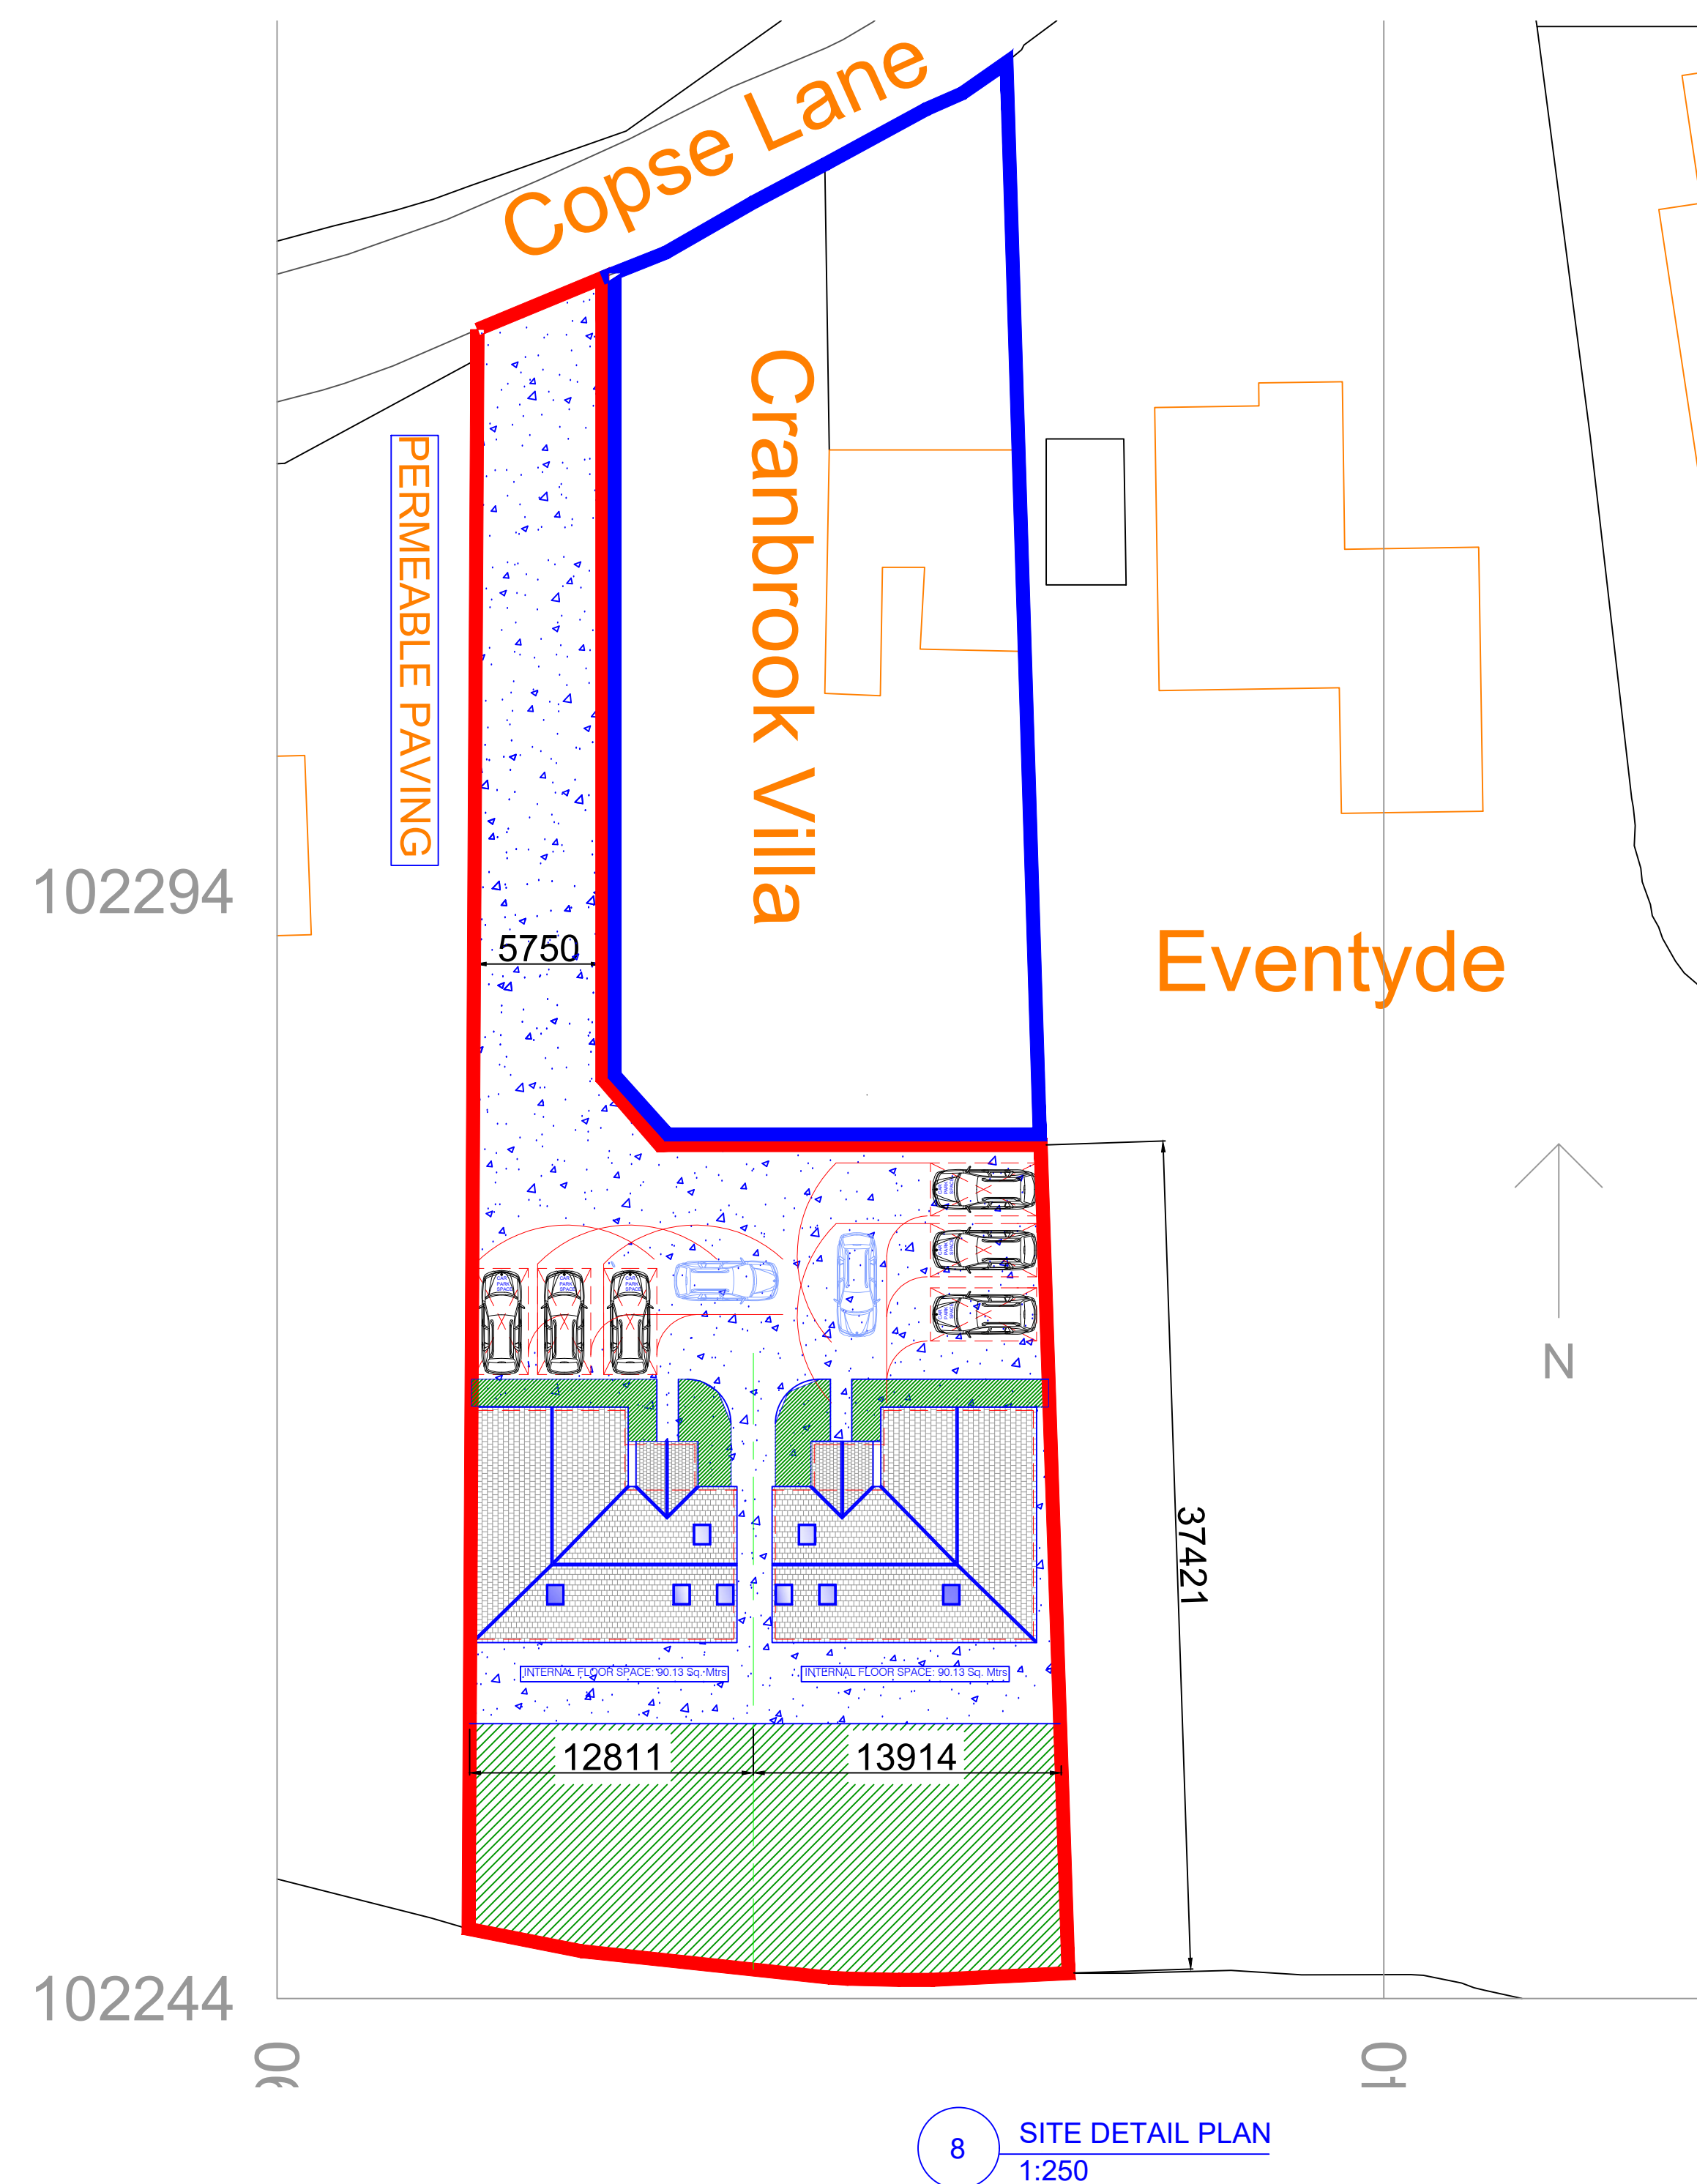

Produced on 02 August 2018 from the Ordnance Survey National Geographic Database and incorporating surveyed revision available at this date. This map shows the area bounded by 473090,102244 473090,102386 473232,102386 473232,102244. Reproduction in whole or part is prohibited without the prior permission of Ordnance Survey. Crown copyright 2018. Supplied by copla ltd trading as UKPlanningMaps.com a licensed Ordnance Survey partner (100054135). Data licenced for 1 year, expiring 02 August 2019. Unique plan reference: v2b/268815/366471

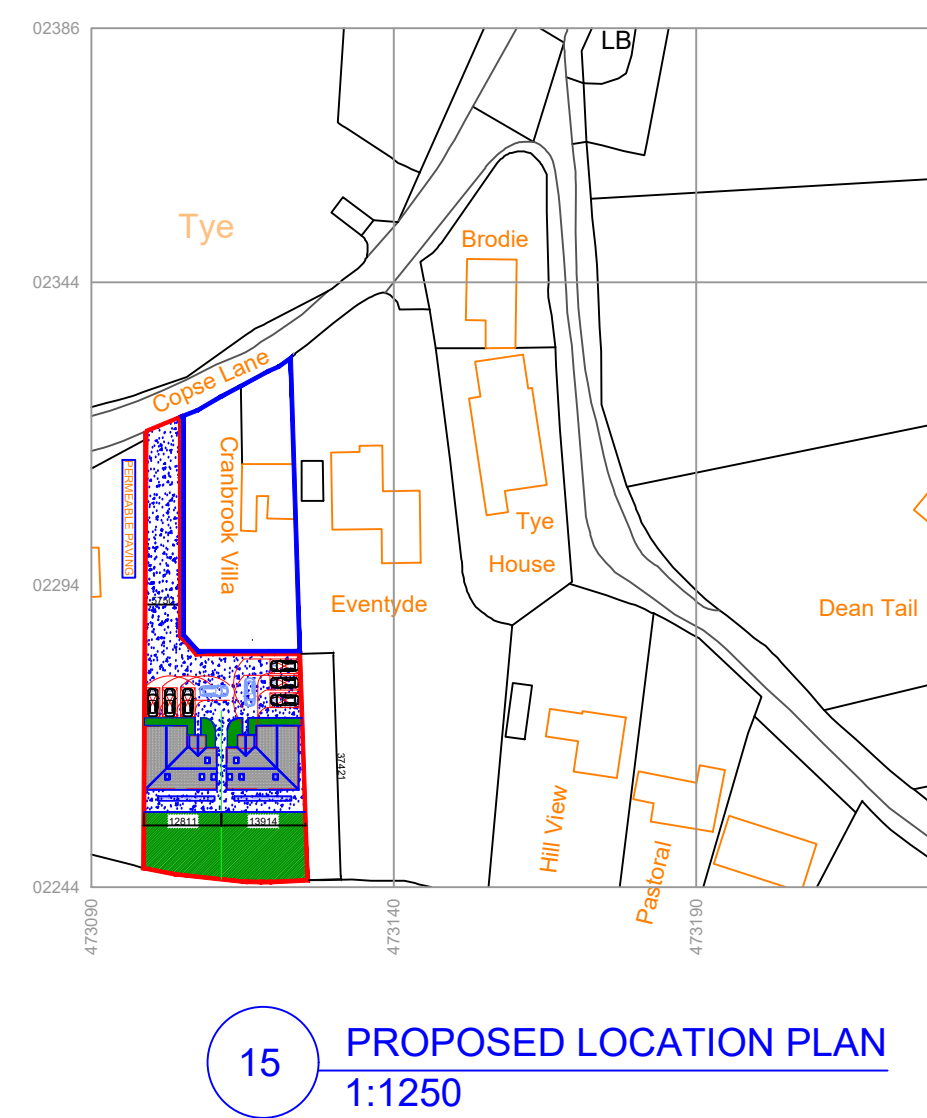

MODIFICATIONS		ISSUE:
AMENDMENT AS PER EMAIL 09.11.2018		09.11.2018 - B
TITLE		
PROPOSED NEW BUILD CHALET BUNGALOW X 2		
CUSTOMER		
A GRIFFITH REAR OF CRANBROOK VILLA, COPSE LANE, HAYLING ISLAND, HAVANT, PO11 0RJ		
DRAWN BY:		DRAWING NO: GRIFFITH 01A 1 OF 1
SCALE:		VARIES:
DATE:		08.08.2018
REVISION:		B A0