


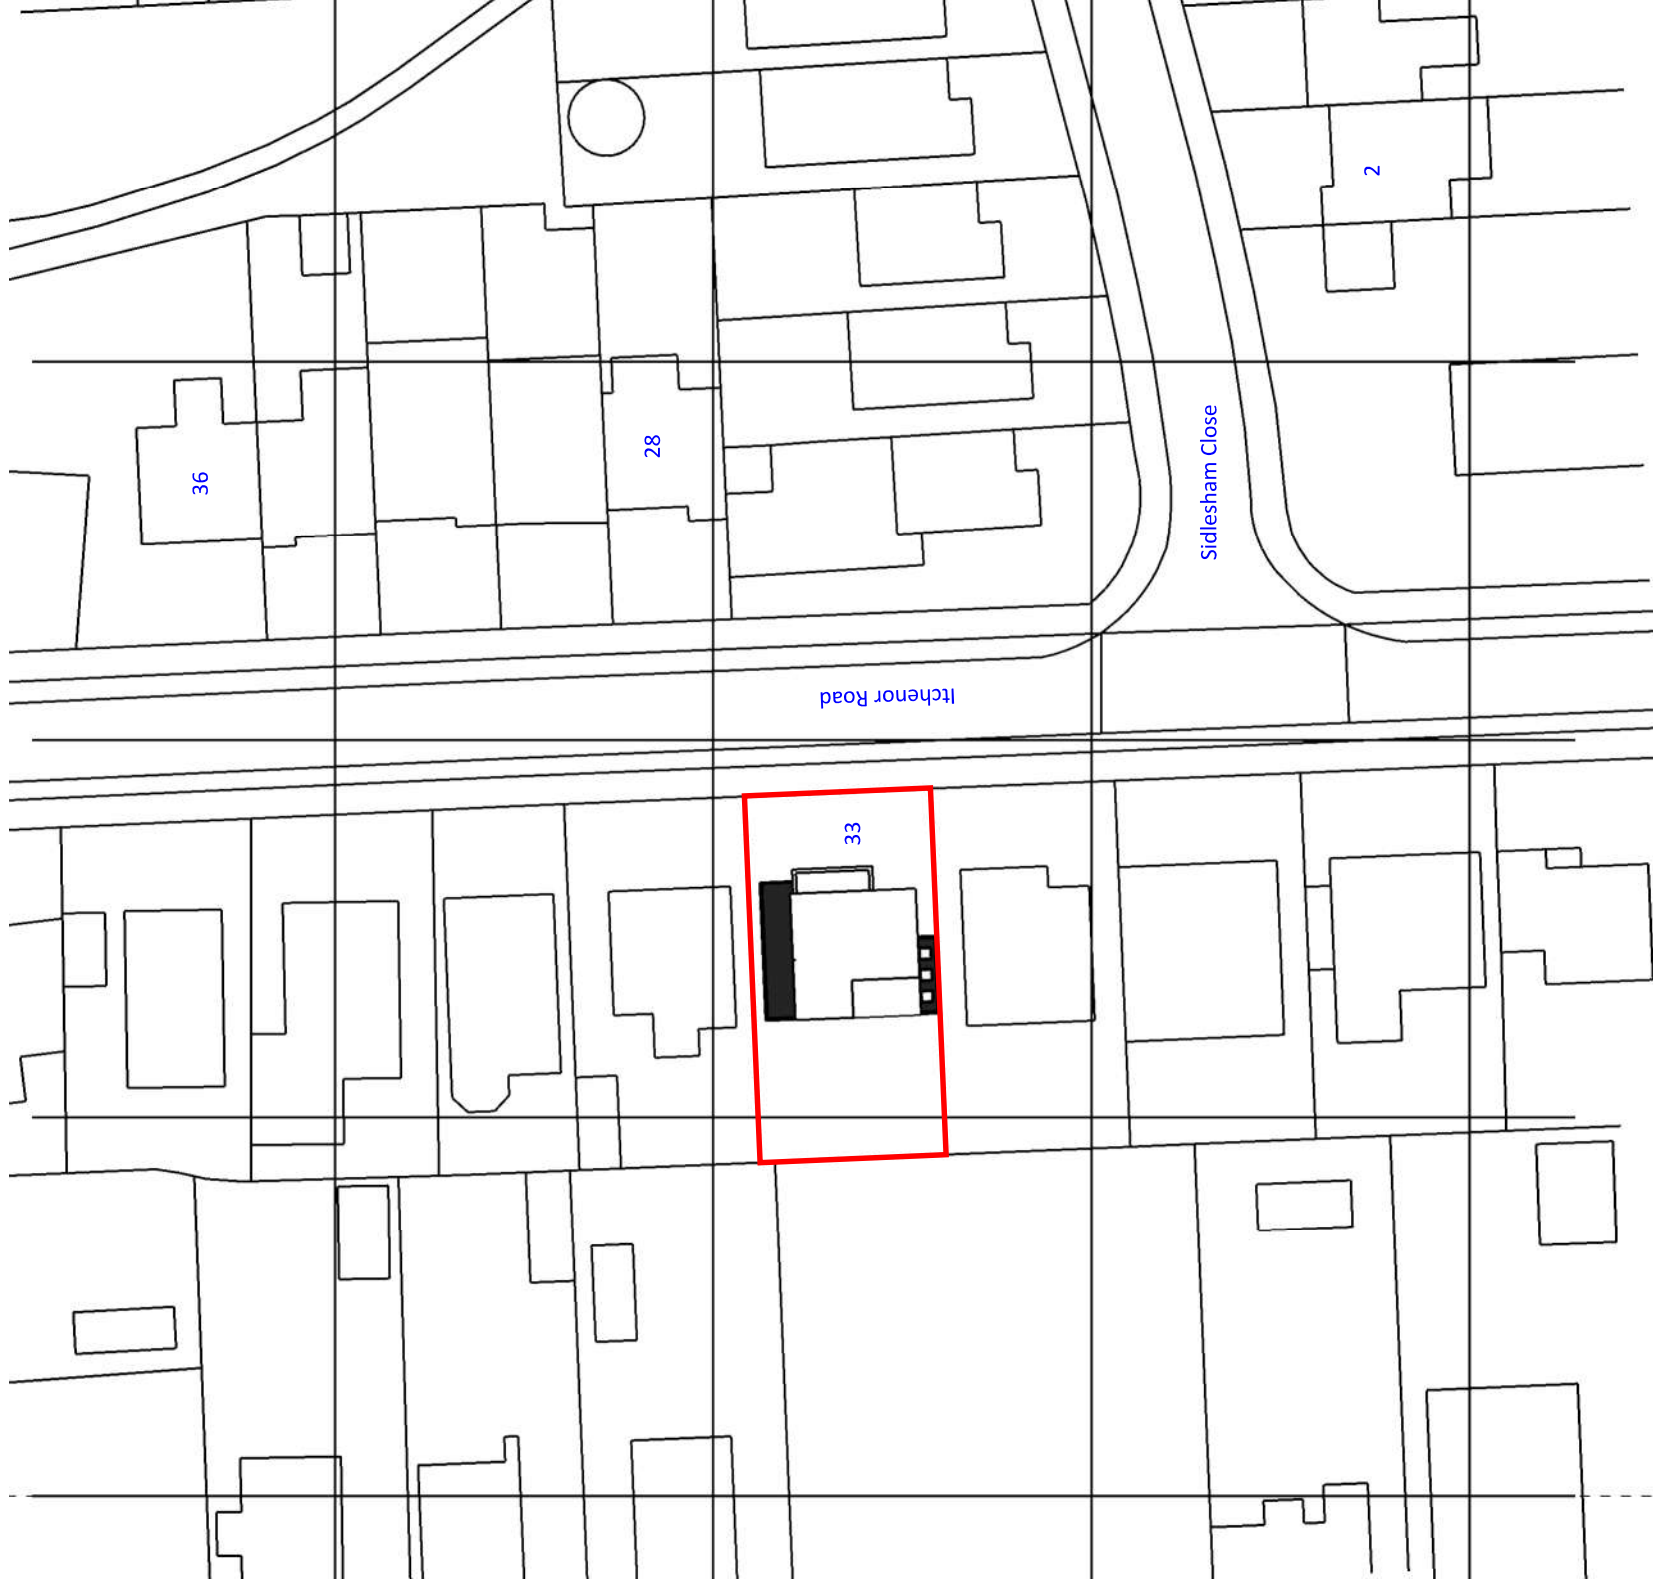


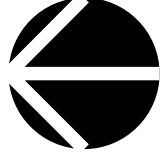

Block Plan - 1:500

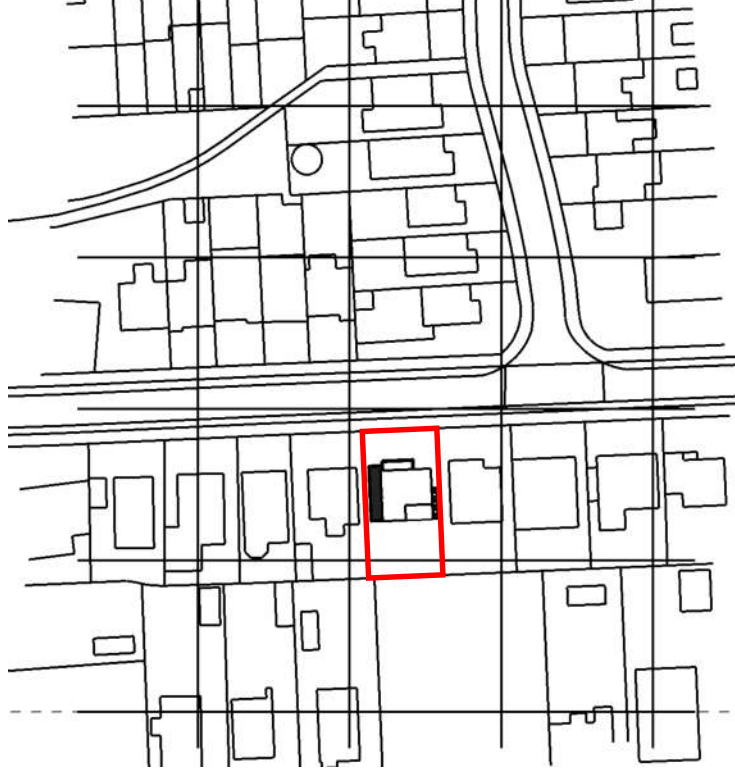

Location Plan - 1:1250

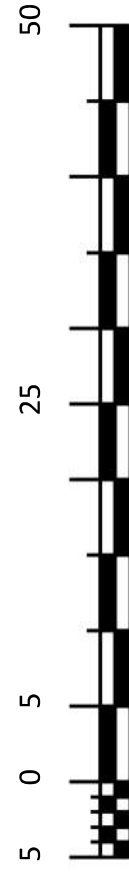