SOUTH EAST ELEVATION - AS EXISTING - 1-50

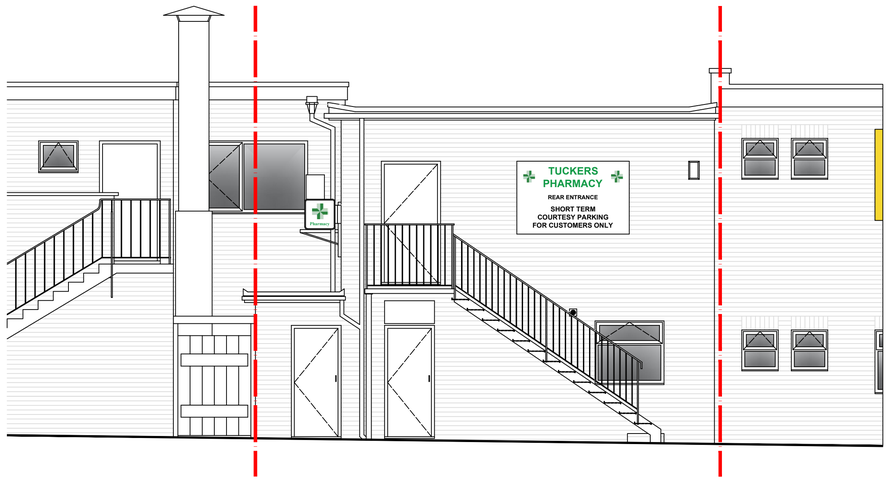

NORTH WEST ELEVATION - AS EXISTING - 1-50

SCALE : 1:50

0.m 1.m 2.m 3.m 4.m 5.m 6.m 7.m 8.m 9.m 10.m metres

DO NOT SCALE EXCEPT FOR PLANNING PURPOSES

VERIFY ALL DIMENSIONS ON SITE BEFORE COMMENCING ANY WORK OR PREPARING ANY SHOP DRAWINGS.

SITES TO BE CHECKED AGAINST LAND REGISTRY PLANS AND ANY NECESSARY EASEMENTS TO BE ESTABLISHED.

ANY DISCREPANCIES, ERRORS OR OMISSIONS TO BE REPORTED TO THE CONTRACT ADMINISTRATOR FOR FURTHER INSTRUCTIONS BEFORE COMMENCEMENT OF WORKS.

ALL SCHEMES TO BE SET OUT COMPLETELY, INCLUDING BUILDINGS, ROADS, DRAINAGE AND LEVELS, PRIOR TO THE COMMENCEMENT OF WORKS.

ALL BUILDING MATERIALS, COMPONENTS AND WORKMANSHIP TO COMPLY WITH THE APPROPRIATE PUBLIC HEALTH ACTS, BUILDING REGULATIONS, BRITISH STANDARDS AND CODES OF PRACTICE, AND THE APPROPRIATE MANUFACTURERS' RECOMMENDATIONS.

FOR ALL SPECIALIST WORK SEE RELEVANT DRAWINGS

ALL MEASUREMENTS IN MILLIMETRES

REV.	DESCRIPTION	DATE

THE SURVEYORS PARTNERSHIP

Surveyors, Design and Planning Consultants

11 Priory Road, Tonbridge, Kent TN9 2AQ

Telephone: (01732) 364179
Fax: (01732) 360502
Email: thesurveyors@btconnect.com

project

PROPOSED ALTERATIONS AT

TUCKERS PHARMACY
61 LONDON ROAD
COWPLAIN
WATERLOOVILLE
HAMPSHIRE
PO8 8UJ

for WORTHING PHARMACIES LIMITED

title

SOUTH EAST AND NORTH WEST
EXTERNAL ELEVATIONS
AS EXISTING

scale	drawn	date	DRAWING No	revision
1:50 @ A1	MDW	10/04/19	SP1493:11	