EXISTING FRONT ELEVATION TO HIGH STREET

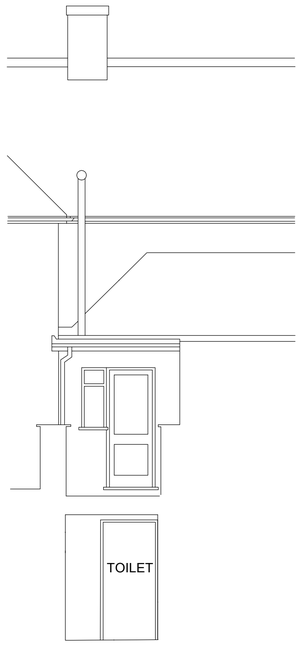

EXISTING SECTIONAL ELEVATION A-A

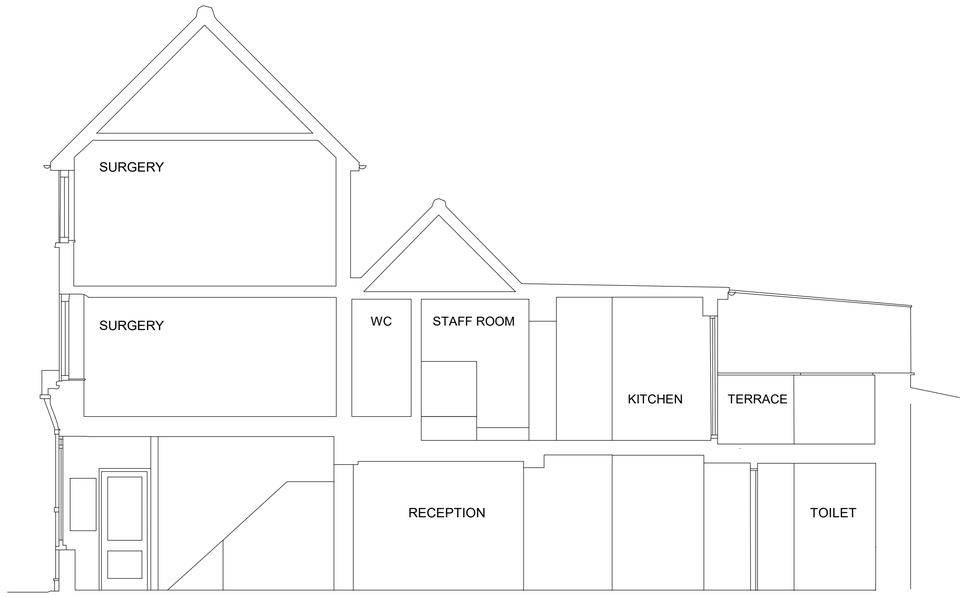

EXISTING SECTION B-B

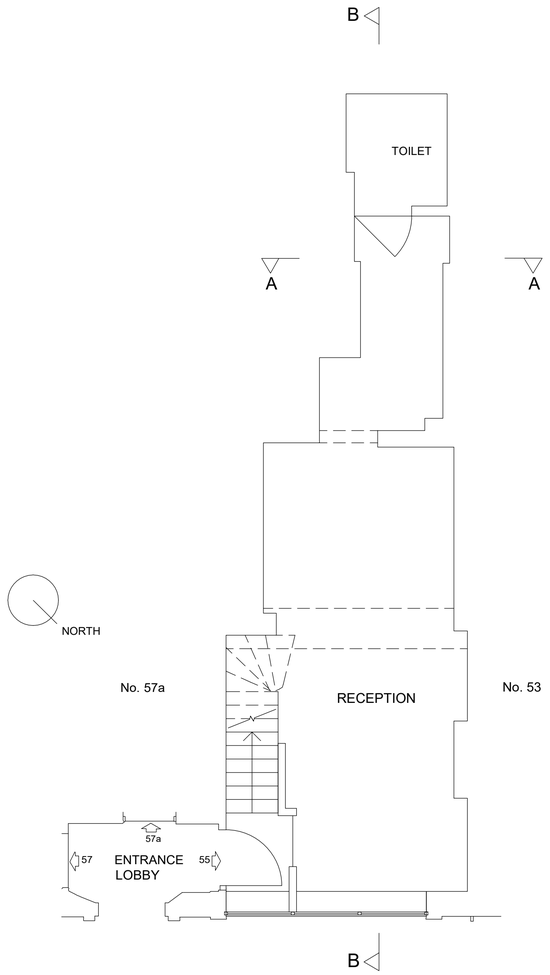

EXISTING GROUND FLOOR PLAN

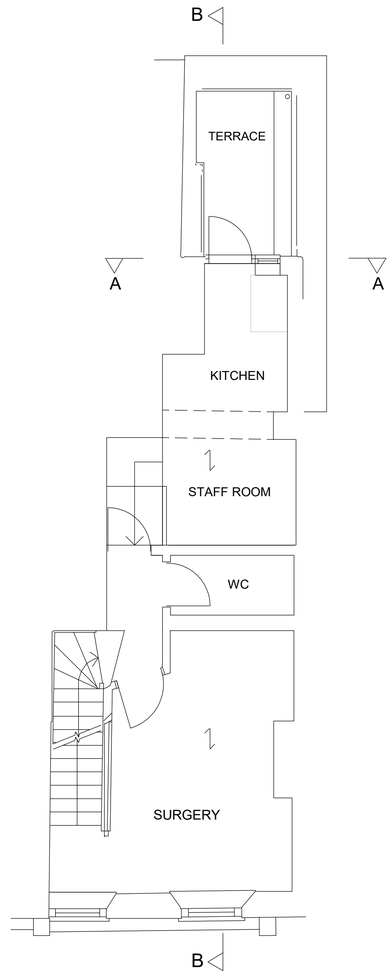

EXISTING FIRST FLOOR PLAN

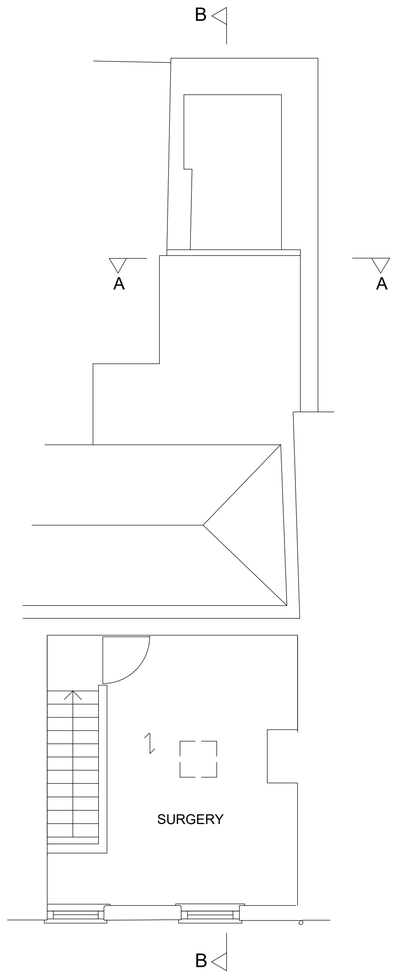

EXISTING SECOND FLOOR PLAN

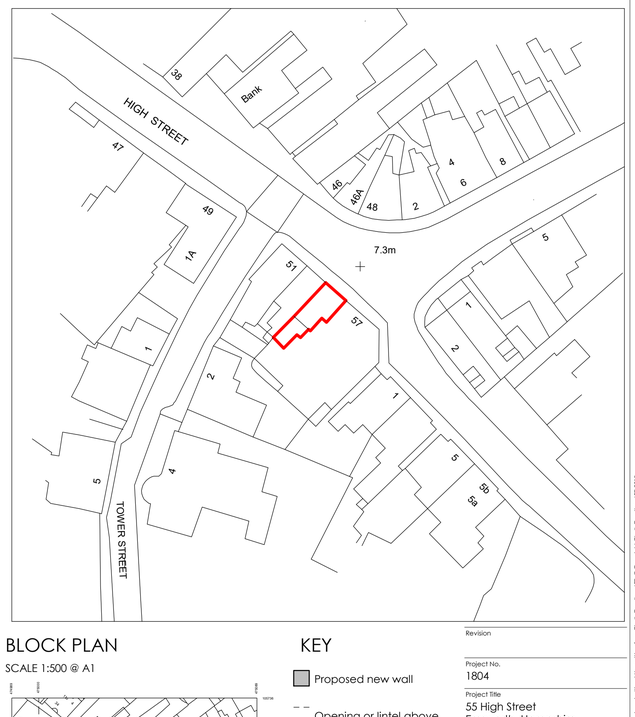

BLOCK PLAN

SCALE 1:500 @ A1

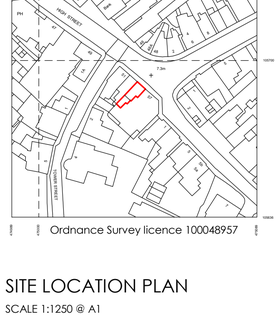

Ordnance Survey licence 100048957

SITE LOCATION PLAN

SCALE 1:1250 @ A1

0.5 0 0.5 1 1.5 2 2.5

SCALE 1: 50 m

KEY

- Proposed new wall
- Opening or lintel above
- Span of joists direction
- Entrance

Revision

Project No.
1804

Project Title
55 High Street
Emsworth, Hampshire
PO10 7AN

Drawing Title
AS EXISTING

Drawing No. 1804-CC-XX-XX-DR-I-1000 Rev

Drawing Date October 2018 Scale at A1 1 : 50

Drawn By TB Checked By AW

Status
For Planning

CHALK CREATIVES
M: 07919486224
E: alex.ward@chalkcreatives.co.uk
Chalk Creatives LTD
Windsor House, Clovelly Road, Southbourne,
Hampshire, PO10 8PF

This drawing is the property of Chalk Creatives LTD and is protected by the Design Copyright Act 1968. No part of this drawing or its design content must not be reproduced without the written from Chalk Creatives LTD. © Copyright Chalk Creatives LTD 2018.